

- Notes:**
- For boundary treatments, refer to: P23-0088_004_D_08 Boundary Treatments Plan
 - For Hard Surface finishes, refer to: 300 Proposed Surface Finishes Plan (Rev L) - Planning submission mark up
 - For site furniture, inclusive of information boards, refer to: Landscape drawing & Wetland Board, Prow Board & Knowle Hill - Design Intention Details - REV D
 - For drainage features, refer to: 200_P_Proposed Drainage Layout Plan - Whole Site
 - For site levels, refer to: 400_H_Proposed Levels Plan - Whole Site
 - For play area, refer to specialist design by EibePlay Ltd, 60133890-70010150
 - For plant schedule and specification notes, refer to drawing 2456-TFC-00-00-DR-L-3005

0m 5m 10m north

- All dimensions in millimetres unless otherwise indicated. All levels in metres relative to Ordnance Datum and are positive (AOD)
- Figure dimensions only to be taken from this drawing. Dimensions and levels to be checked on site.
- Do not re-scale this drawing.
- All civil/structural matters including existing and proposed services, sub-base construction, site structures and retaining walls are subject to design confirmation by an appropriately qualified Engineer. Refer to information by others.
- The original version of this drawing was produced in colour - monochrome copies should not be relied upon to accurately reflect all drawing elements.
- This drawing has been prepared for planning purposes only and should not be used for quantification, tender or construction.

Site boundary

Existing tree to be retained and protected in accordance with BS 5837:2012 - refer to SJA TOP NL 23221-012 (Tree Retention and Removals Plan) and accompanying Arboricultural Report by SJA Trees

Existing ground level vegetation to be retained - shown indicatively

Proposed Trees

Proposed Shrubs

Public Realm Planting

Mowed Grass

Ornamental planting to private front gardens

Species-rich meadow grass (with mown edges) EM1 by Emorsgate Seeds or similar approved. Where required, shade-tolerant mix. EW1 by Emorsgate or similar approved

Clipped Hedge

Native hedge

Native scrub to boundaries

Meadow mixture for wetlands, EM8 by Emorsgate Seeds or similar approved

Bulb Planting


Reeds

Raised Planting Bed (Timber sleeper)

Climbers

Information boards

Waymarker

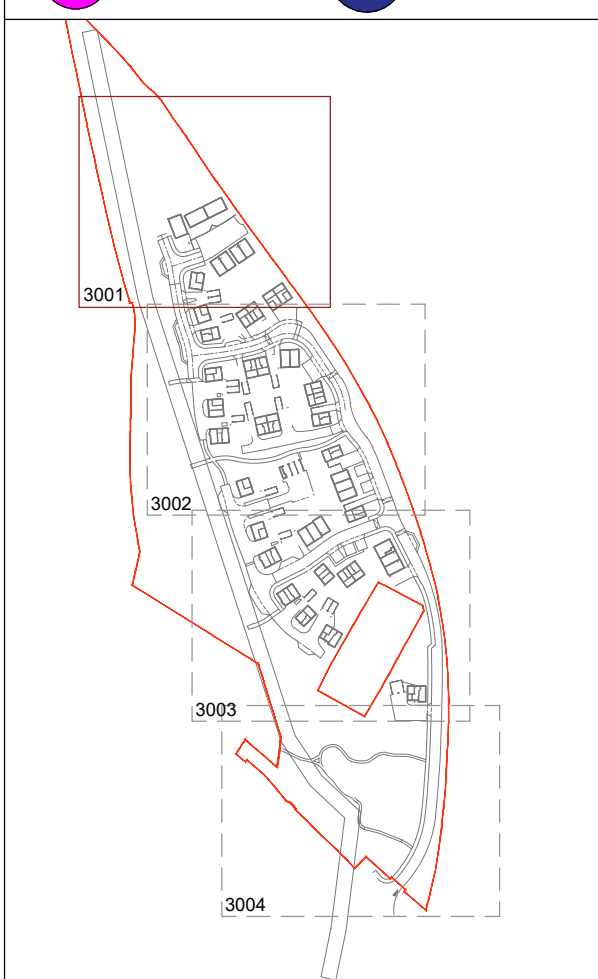

P04	02/04/26	MH	MH	Various edits in response to Landscape Officer comments
P03	07/01/26	MS	MH	Various amendments
P02	22/12/25	AR	MH	Planting changes
P01	27/11/25	PS	MH	Planning issue
rev	date	by	chk	notes

project
Albrook Way, Eastleigh

dwg no
2456-TFC- 00- 00- DR-L-3001

title
Planting Plan 1 of 4

suitability
Planning

stage
Stage 3

scale @ A1
1:200

terrafirma
LANDSCAPE ARCHITECTS

South B. House, Bedford Road, Tel: +44 (0)1753 282 600
Peterfield, Hampshire GU32 2SL Web: www.terrafirmalandscape.co.uk © Copyright reserved 2024

