


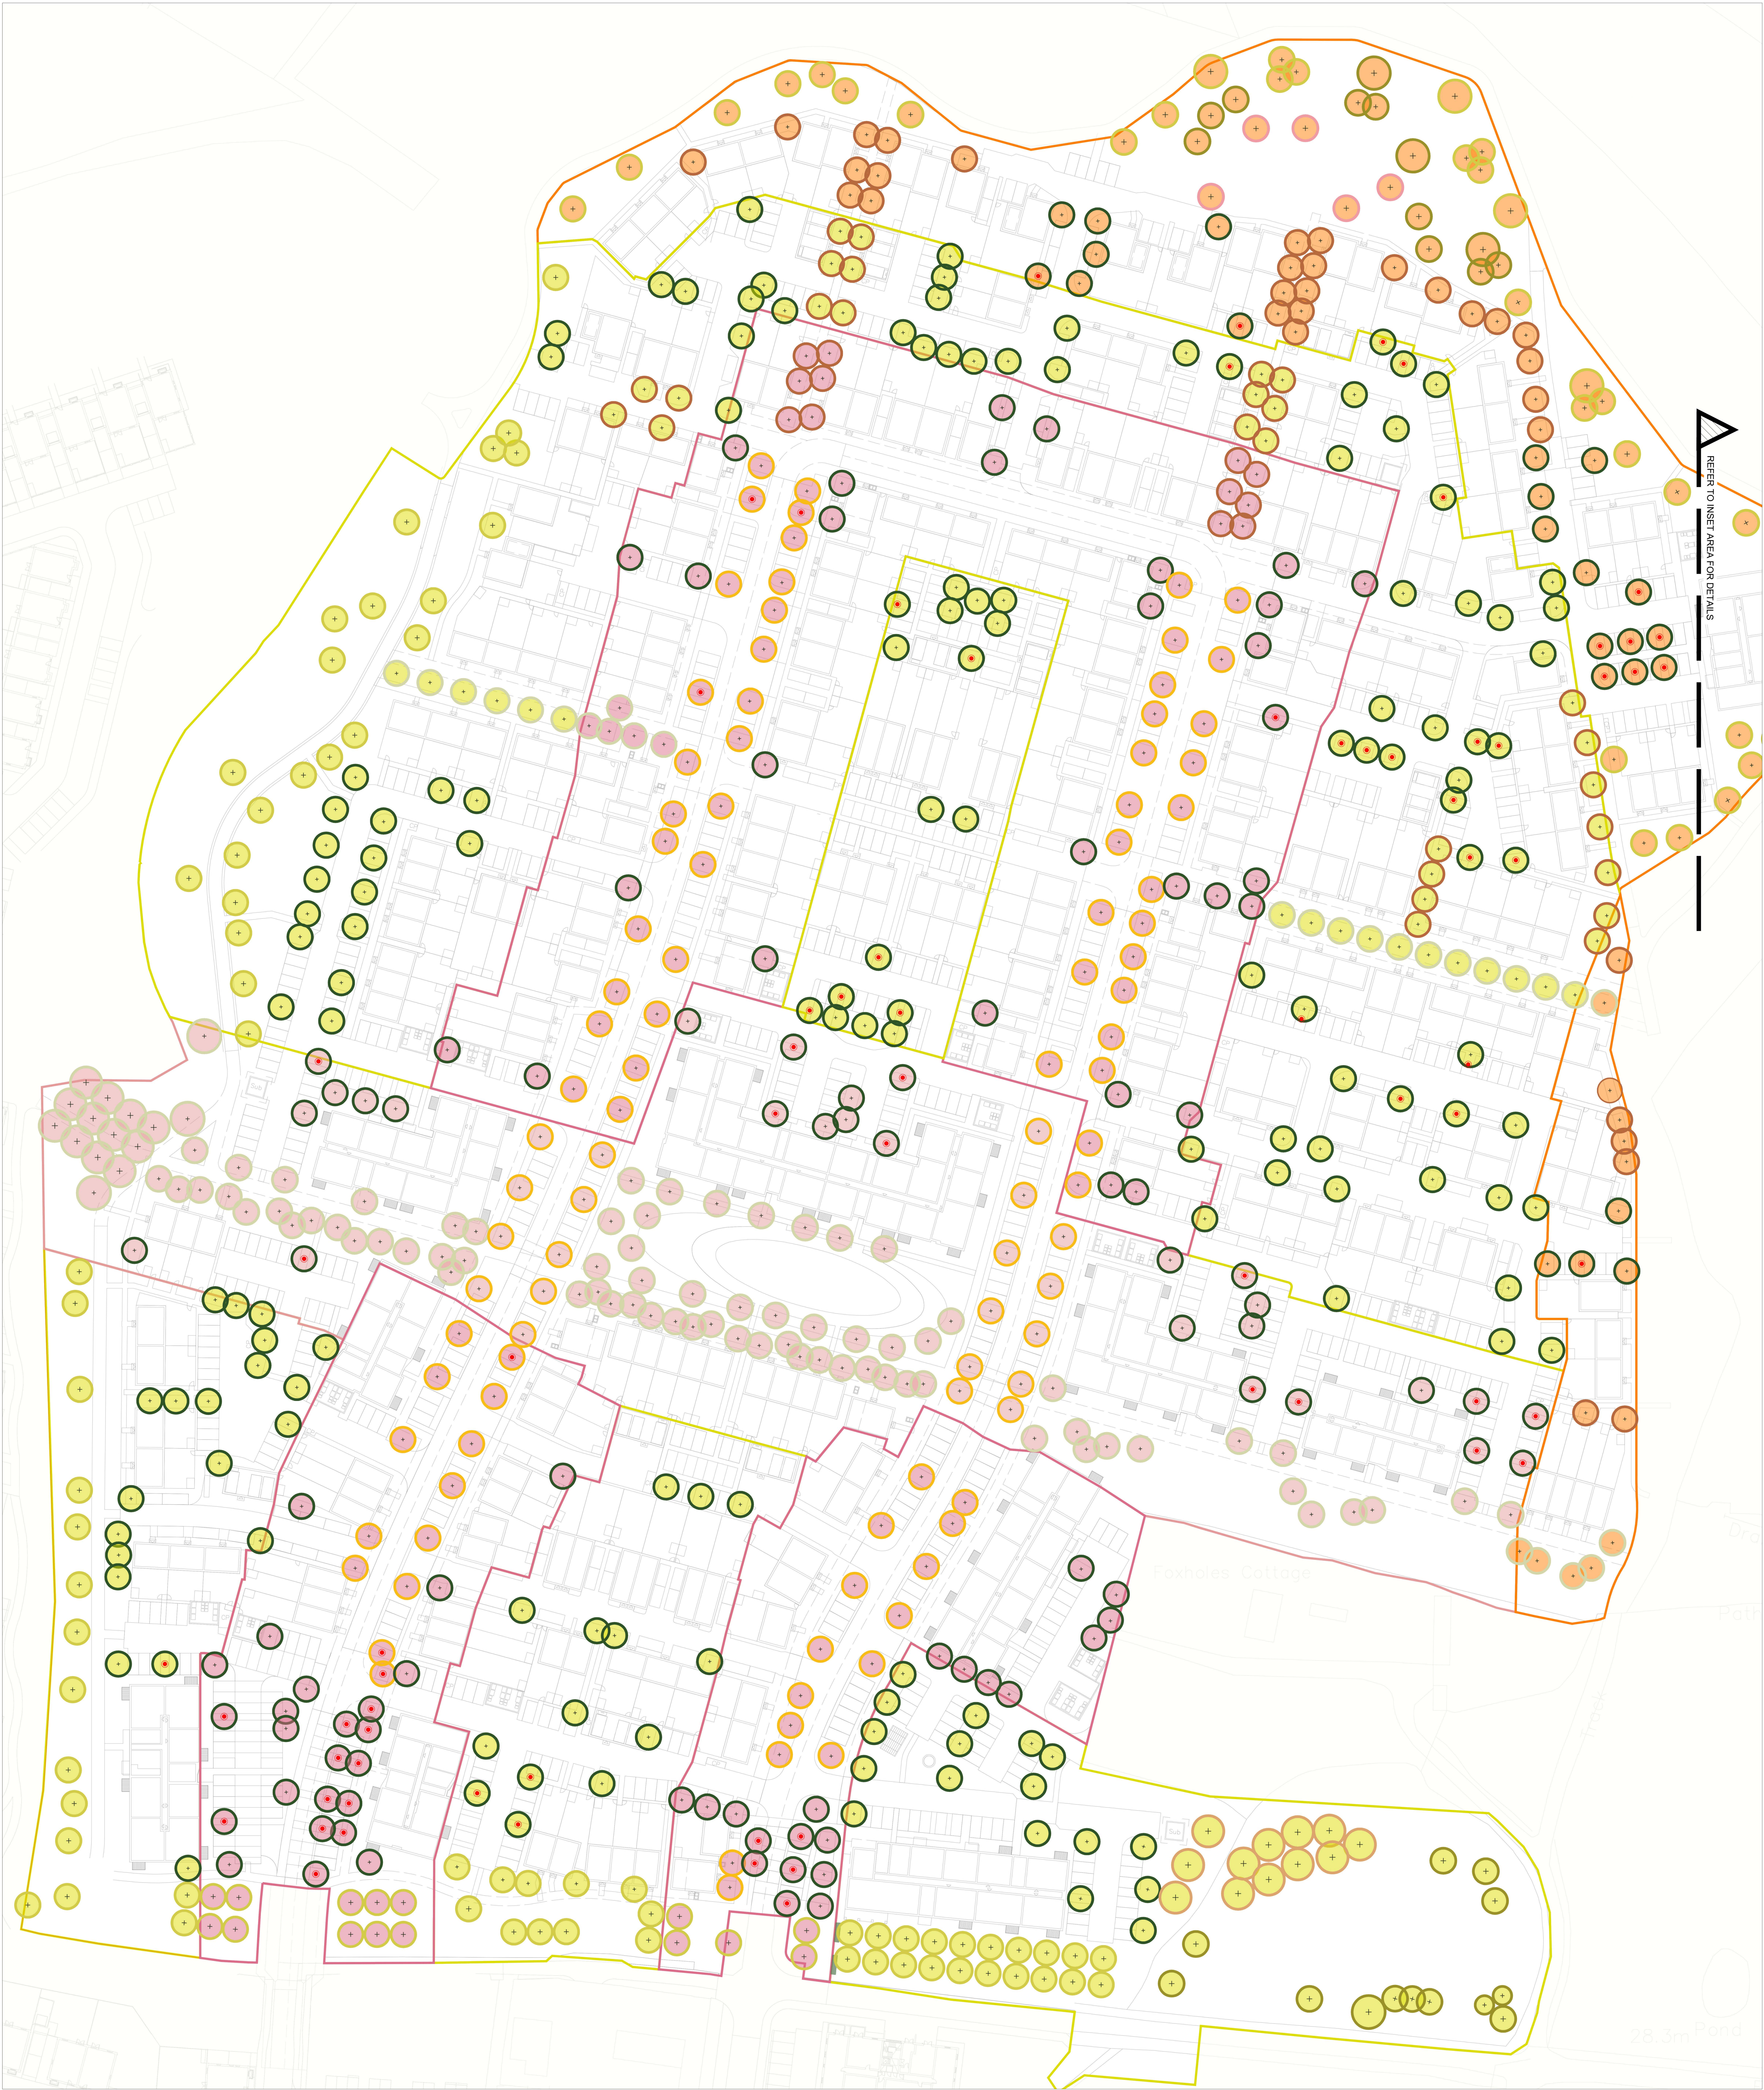

REFER TO INSET AREA FOR DETAILS

LEGEND

TREE PLANTING - CHARACTER AREA 1

STREETSCAPE

- STREET TREE PLANTING
14 - 16cm girth Rootballed
Refer to Plant Schedule for details.
- PARKING & MEWS TREE PLANTING
14 - 16cm girth Rootballed
Refer to Plant Schedule for details.
- GARDEN TREE PLANTING
14 - 16cm girth Rootballed
Refer to Plant Schedule for details.

PUBLIC OPEN SPACE

- PARKLAND TREE PLANTING
14 - 16cm girth Rootballed
Refer to Plant Schedule for details.

TREE PLANTING - CHARACTER AREA 2

STREETSCAPE

- PARKING & MEWS TREE PLANTING
14 - 16cm girth Rootballed
Refer to Plant Schedule for details.
- GARDEN TREE PLANTING
14 - 16cm girth Rootballed
Refer to Plant Schedule for details.

PUBLIC OPEN SPACE

- PARKLAND TREE PLANTING
14 - 16cm girth Rootballed
Refer to Plant Schedule for details.
- GREENWAY TREE PLANTING
14 - 16cm girth Rootballed
Refer to Plant Schedule for details.
- ORCHARD TREE PLANTING
14 - 16cm girth Rootballed
Refer to Plant Schedule for details.

TREE PLANTING - CHARACTER AREA 3

STREETSCAPE

- PARKING & MEWS TREE PLANTING
14 - 16cm girth Rootballed
Refer to Plant Schedule for details.
- GARDEN TREE PLANTING
14 - 16cm girth Rootballed
Refer to Plant Schedule for details.

PUBLIC OPEN SPACE

- PARKLAND TREE PLANTING
14 - 16cm girth Rootballed
Refer to Plant Schedule for details.
- GREENWAY TREE PLANTING
14 - 16cm girth Rootballed
Refer to Plant Schedule for details.
- WETLAND TREE PLANTING
14 - 16cm girth Rootballed
Refer to Plant Schedule for details.
- PLAY TREE PLANTING
14 - 16cm girth Rootballed
Refer to Plant Schedule for details.

TREE PLANTING - CHARACTER AREA 4

STREETSCAPE

- STREET TREE PLANTING
14 - 16cm girth Rootballed
Refer to Plant Schedule for details.
- PARKING & MEWS TREE PLANTING
14 - 16cm girth Rootballed
Refer to Plant Schedule for details.

PUBLIC OPEN SPACE

- GREENWAY TREE PLANTING
14 - 16cm girth Rootballed
Refer to Plant Schedule for details.

TREE ROOTING ZONE / HARD TREE PIT
Extent of target rooting zone/ volume varies depending on tree species.
Please refer to Plant Schedule for tree species, projected mature canopy and rooting requirements.
Target volumes based on current Horticultural Standards and growth parameters. Note: When linking tree pits together below ground the volumes shown within the Plant Schedule can be reduced by 20% as the root will share volume" ("Source Green Blue Urban")

- INDICATIVE HARD TREE PIT
Size, location and construction based on tree species. Tree pit to include soil creates and soil medium suitable for hard paved areas.


NOTE:
For plant species, densities and sizes refer to Plant Schedule and Landscape Specification.

Main contractor to determine exact location of services/drainage, this should be confirmed on site prior to commencement of works to avoid tree pit / services conflicts.
External light fitting types and locations are to be confirmed with the Electrical Engineer.
External levels of hard surface treatments are to be co-ordinated with Engineers design & specifications.
All treatment of softwork areas to comply to BS4428 Code of Practice for general landscape operations.

This drawing assumes that the existing site soil could be re-used. However this is subject to detailed testing and analysis of soil. If the soil is not suitable, imported soil will be required in accordance with the Landscape Specification.
All tree, shrub species supplied for designated areas are to be determined by the proposed planting season, (ie bareroot or container grown stock).

PLEASE REFER TO DRAWING NO. 332612639 STA-17-ZZ-DR-L-2301, FOR PLANT SCHEDULE.

INSET AREA

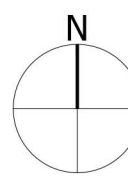

PLANNING ISSUE

Project
One Horton Heath
Folds

Tree Planting Plan:
The Folds

Date 09.04.26 Scale 1:500 @A0
Project No 332612639 Drawing No STA-17-ZZ-DR-L-2300
Drawn by LA/EC Check by RMW
Revision D

