


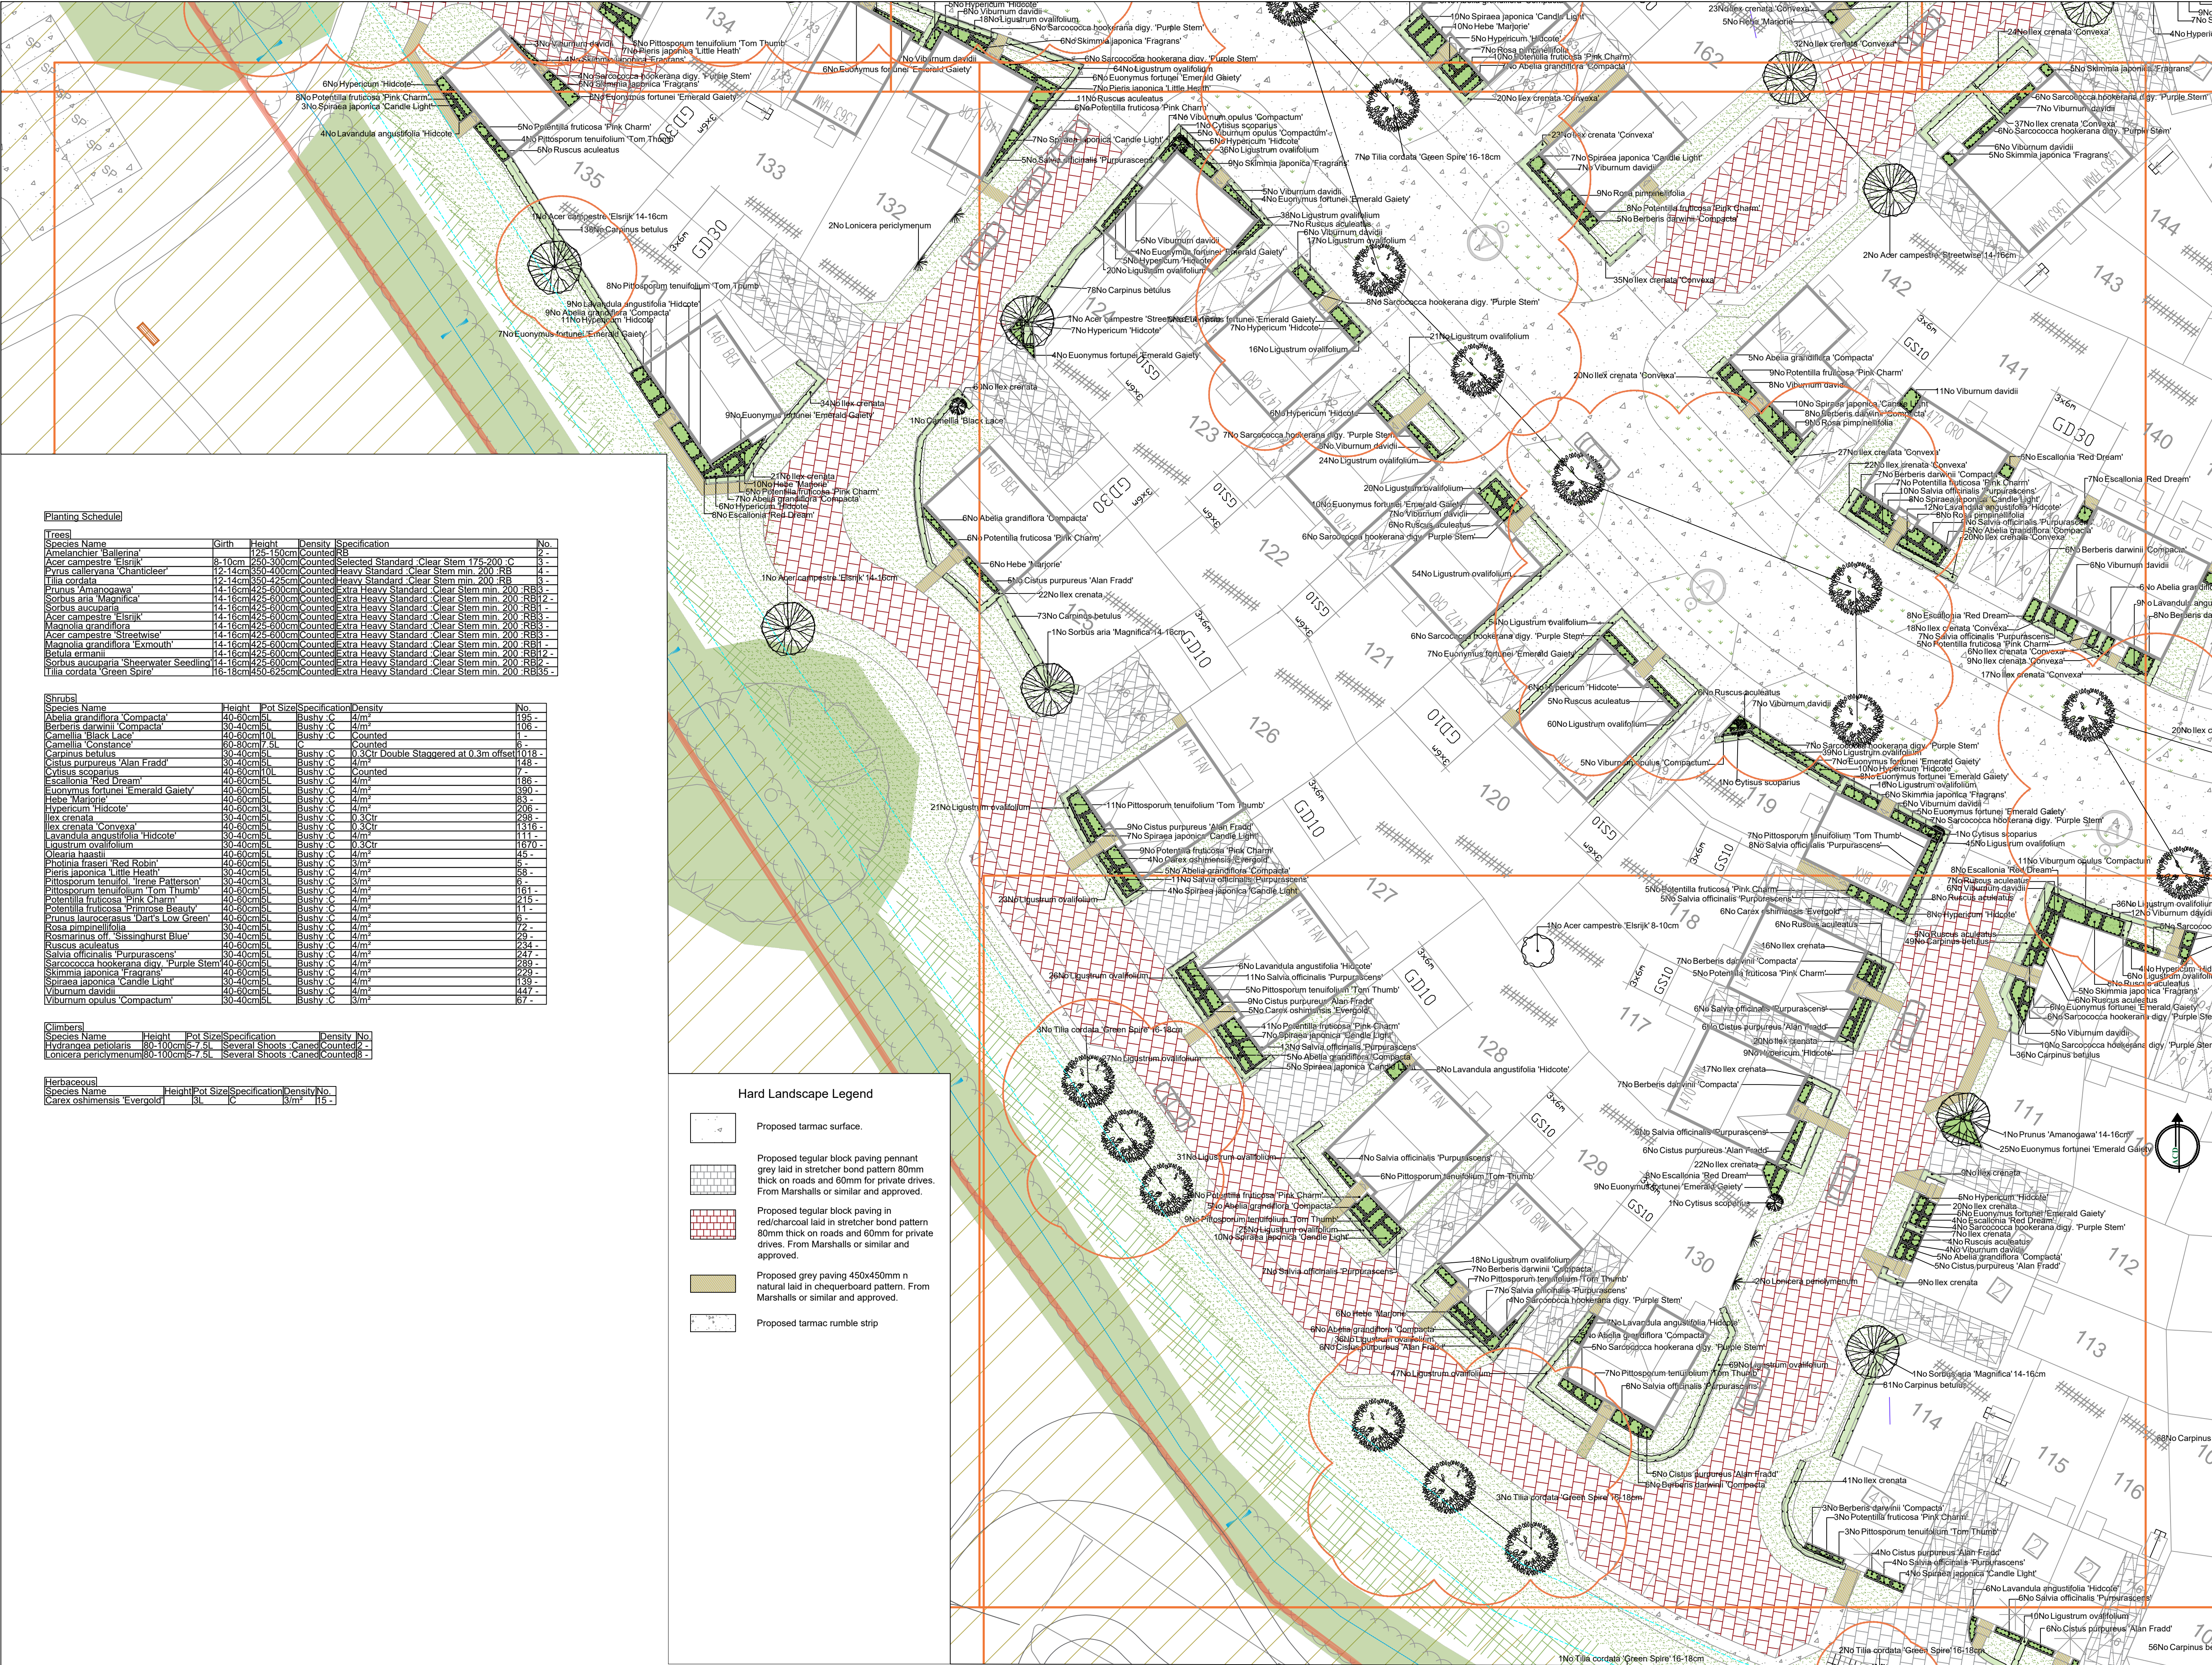

Planting Schedule

Species Name	Grith	Height	Density	Specification	No.

Species Name	Height	Pot Size	Specification	Density	No.
Abelia grandiflora 'Compacta'	40-60cm	5L	Bushy, C	4/m²	195
Berberis darwinii 'Compacta'	30-40cm	5L	Bushy, C	4/m²	106
Camellia 'Black Lace'	40-60cm	10L	Bushy, C	Counted	1
Camellia 'Constance'	60-80cm	5L	C	Counted	6
Carpinus betulus	30-40cm	5L	Bushy, C	0.3Cr Double Staggered at 0.3m offset	1018
Cistus purpureus 'Alan Fradd'	30-40cm	5L	Bushy, C	4/m²	148
Ilex crenata 'Convexa'	40-50cm	5L	Bushy, C	0.3Cr	1316
Lavandula angustifolia 'Hidcote'	30-40cm	5L	Bushy, C	4/m²	111
Ligustrum ovalifolium	30-40cm	5L	Bushy, C	0.3Cr	1670
Photinia fraseri 'Red Robin'	40-60cm	5L	Bushy, C	3/m²	6
Pieris japonica 'Little Heath'	30-40cm	5L	Bushy, C	3/m²	59
Pittosporum tenuifolium 'Irene Patterson'	30-40cm	5L	Bushy, C	3/m²	6
Pittosporum tenuifolium 'Tom Thumb'	40-60cm	5L	Bushy, C	4/m²	161
Potentilla fruticosa 'Pink Charm'	40-60cm	5L	Bushy, C	4/m²	215
Potentilla fruticosa 'Primrose Beauty'	40-60cm	5L	Bushy, C	4/m²	1
Prunus laurocerasus 'Dart's Low Green'	40-60cm	5L	Bushy, C	4/m²	6
Rosa pimpinellifolia	30-40cm	5L	Bushy, C	4/m²	72
Rosmarinus off. 'Sissinghurst Blue'	30-40cm	5L	Bushy, C	4/m²	29
Ruscus aculeatus	40-60cm	5L	Bushy, C	4/m²	234
Salvia officinalis 'Purpurascens'	30-40cm	5L	Bushy, C	4/m²	247
Skimmia japonica 'Fragrans'	40-60cm	5L	Bushy, C	4/m²	229
Spiraea japonica 'Candle Light'	30-40cm	5L	Bushy, C	4/m²	139
Viburnum davidii	40-60cm	5L	Bushy, C	4/m²	447
Viburnum opulus 'Compactum'	30-40cm	5L	Bushy, C	3/m²	87



Hard Landscape Legend

- Proposed tarmac surface.
- Proposed tegular block paving pennant grey laid in stretcher bond pattern 80mm thick on roads and 60mm for private drives. From Marshalls or similar and approved.
- Proposed tegular block paving in red/charcoal laid in stretcher bond pattern 80mm thick on roads and 60mm for private drives. From Marshalls or similar and approved.
- Proposed grey paving 450x450mm n natural laid in chequerboard pattern. From Marshalls or similar and approved.
- Proposed tarmac rumble strip

SPECIFICATION
All works generally, to comply with the written Soft Landscape Specification.

NOTE: SCALE TO BE USED FOR PLANNING PURPOSES ONLY

Soft Landscape Legend

- Existing trees to be retained and protected during construction
- Native Trees
- Informal flowering trees
- Informal native hybrid trees
- Formal fastigate trees
- Avenue trees. See tree pit detail on Sheet 1
- Proposed specimen shrub planting
- Proposed climbing plants to be trained up adjacent wall/ fence with galvanised wires and hook set 250mm apart with support canes removed prior to planting
- Proposed hedge planting to be planted in a single row at 300mm centres. Maintained at 600mm height
- Proposed hedge planting to be planted in a double staggered row 300mm apart and at 300mm centres in each row. To be maintained at 1m height
- Proposed mixed native hedge planting to be planted in a double staggered row 300mm apart and at 500mm centres in each row. To be maintained at 1m height and 1.8m height adjacent to site boundaries
- Proposed shrub planting to receive 75mm bark mulch after planting operations
- Proposed grass areas to receive good quality amenity grass turves laid in line with good horticultural practices. All rear gardens to be seeded with grass seed.
- Proposed Wildflower meadow areas, to be seeded with native wildflower and grass species of local provenance
- Proposed Wildflower wetland areas, to be seeded with EGS wildflower grass seed mix as supplied by Emorsgate and sown at 5 grams per msq, or similar and approved
- Proposed narrow areas of angular chipping for top dressing. Laid over a weed proof membrane
- Hatched areas - Within Open Space Refer to Drawing MILL21068 20DR for Open space proposals
- Existing grassland to be retained and managed in line with rough grassland guidance. Disturbed areas to be seeded in line with wildflower meadow area mix (as above)
- Existing ditch to be maintained and protected with 5m buffer.
- NAT201 Avenue Bench and Backrest from Kompan
- Derby Standard Litter Bin from Broxap or similar
- Cut lines
- Planting Schedule on Sheet 3

Rev	Date	Comments	Drawn
H	13.03.25	Comments	LS
G	04.03.25	Comments	LS
F	27.02.25	Comments	LS
H	13.02.25	Comments	LS
D	19.12.24	Comments	LS
C	12.11.24	Comments	LS
B	08.11.24	Comments	LS
A	06.11.24	Revised layout	LS



HEAD OFFICE
Roudsbury Rail Business Centre, Grange Lane,
Malmesbury, SN16 0ES
Tel: 01666 825646

Courtyard House, Mill Lane, Godalming, GU7 1EY
Tel: 01483 425714

Suite 6, Crescent House, Yonge Close, Eastleigh, SO50 9SX
Tel: 02382 026300

9 Brownlow Road, Cambridge, CB4 3NG
Tel: 07825 868654

Unit 50, Space Business Centre Gloucester, Olympus Park,
Quedeley, Gloucester, GL2 4AL
Tel: 07769 263864

email: mail@acdenv.co.uk
www.acdenv.co.uk



scheme: Land North West of Boorley Gardens
client: Miller Homes
Gleeson Homes
drawing: Soft Landscape Proposals
date: May 2024
scale: 1:250@A1
drawing no: MILL21068 14 - sheet 3
drawn: LS checked: DKM

Copyright of ACD Environmental Ltd. All rights described in Chapter IV of the Copyright, Designs and Patents Act 1988 have been generally asserted. 2011. Copyright of this plan remains with ACD until all fees have been paid in full.