



Rev.	Date	DRN/CKD	Revision
A	13.04.2026	SM	Issued for Planning

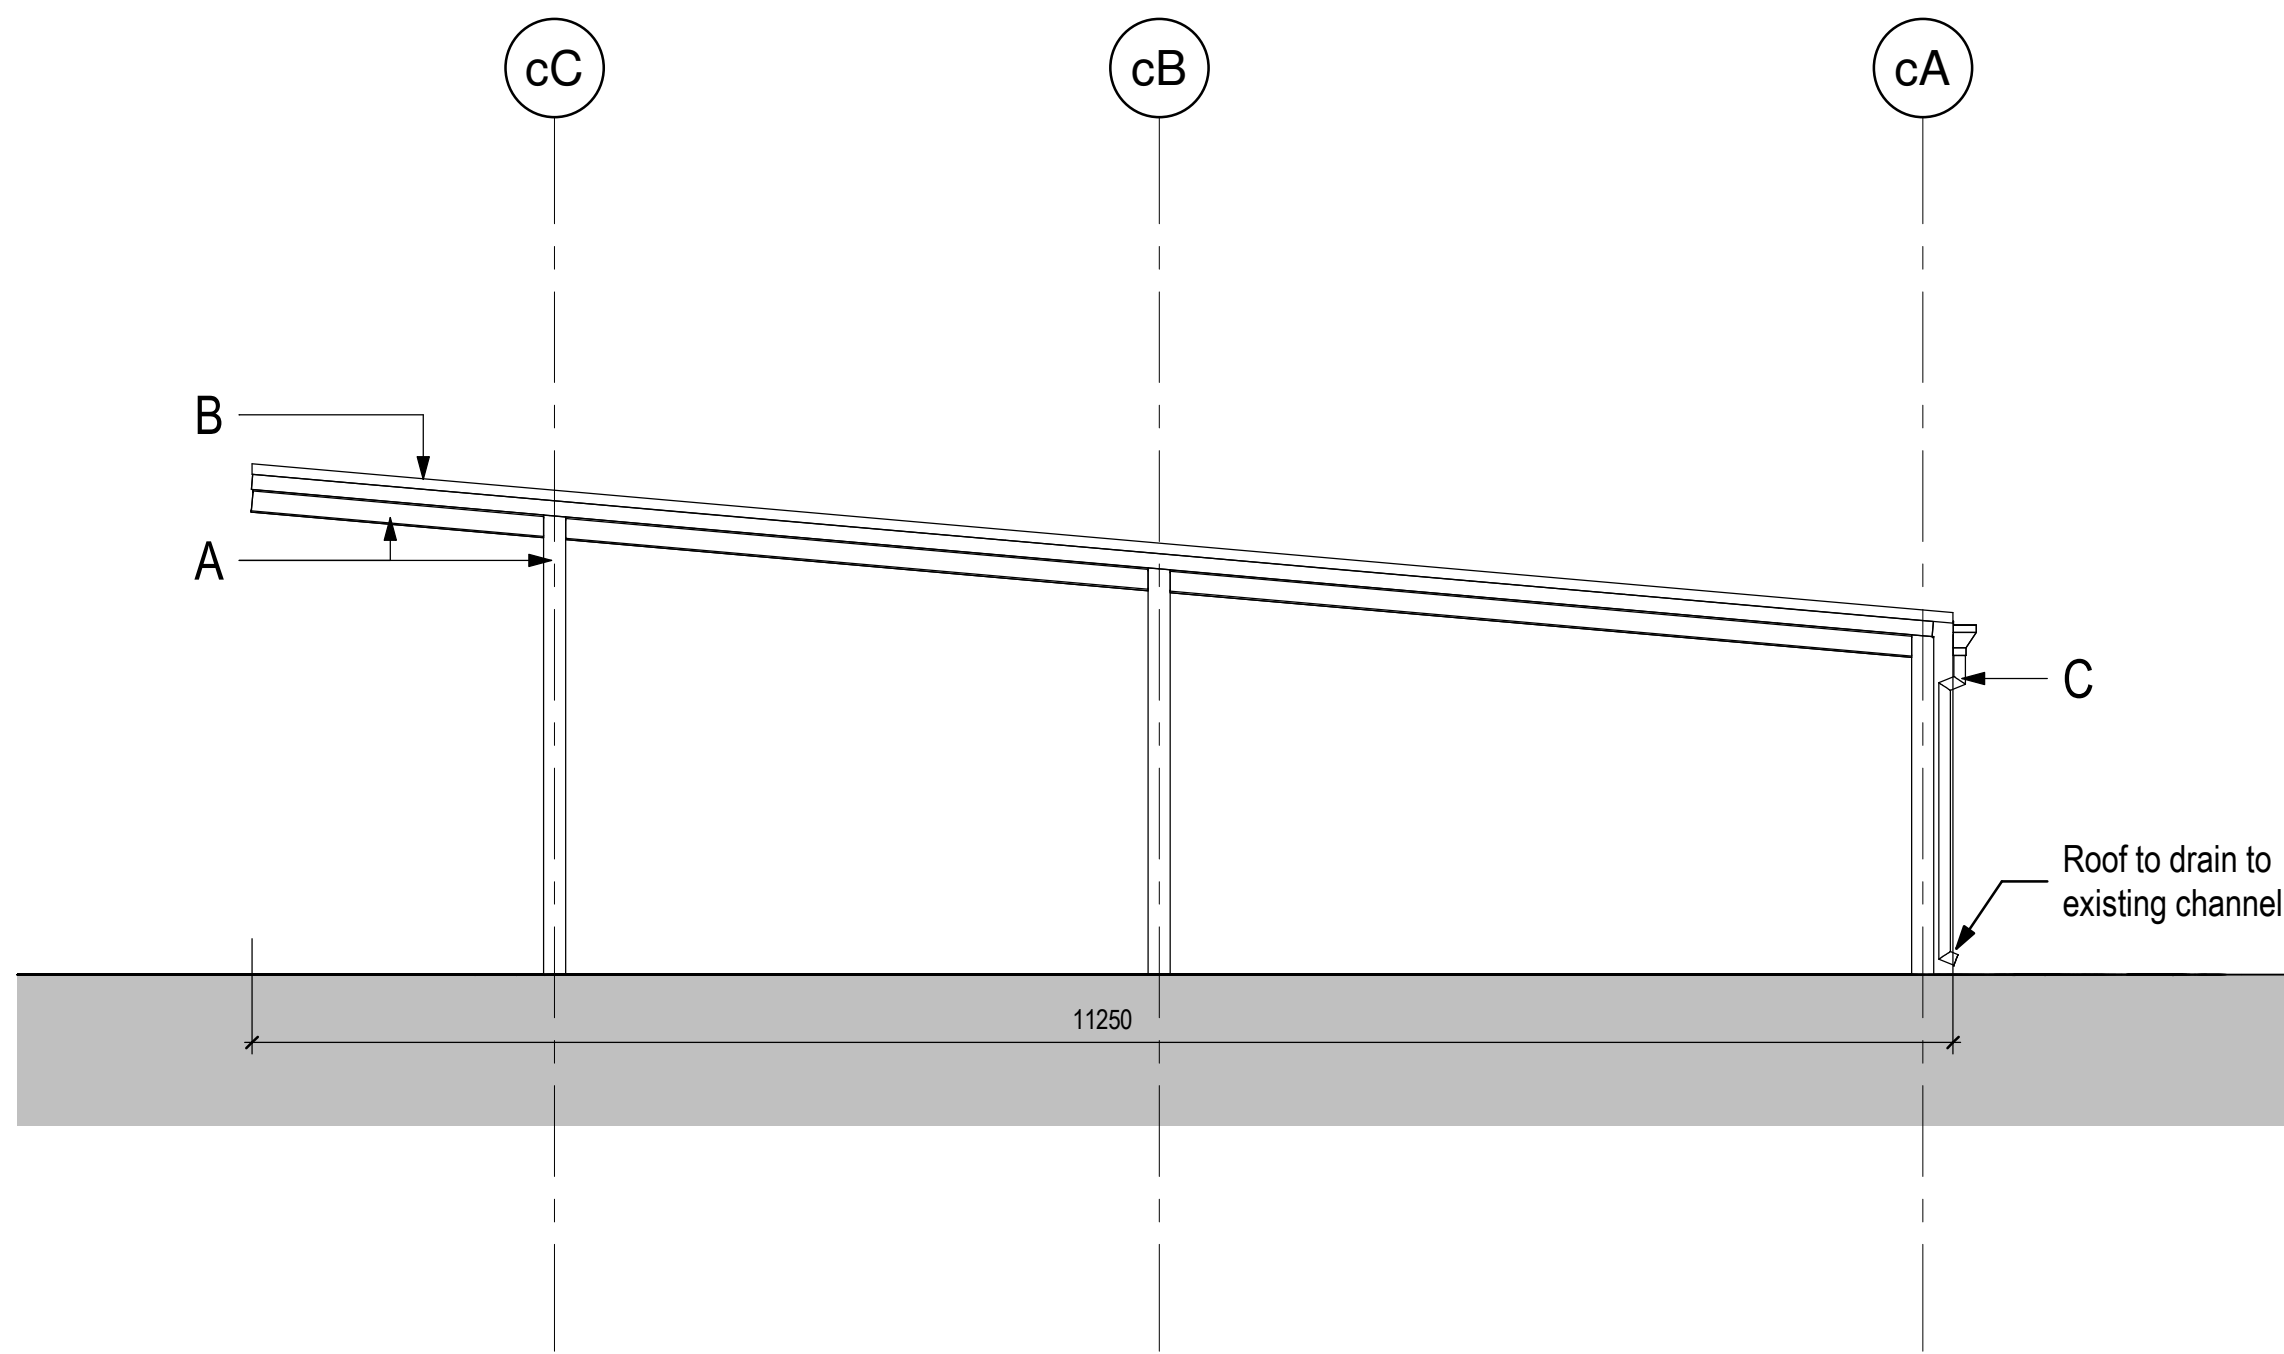


1| Canopy Elevation 1
Scale: 1 : 50

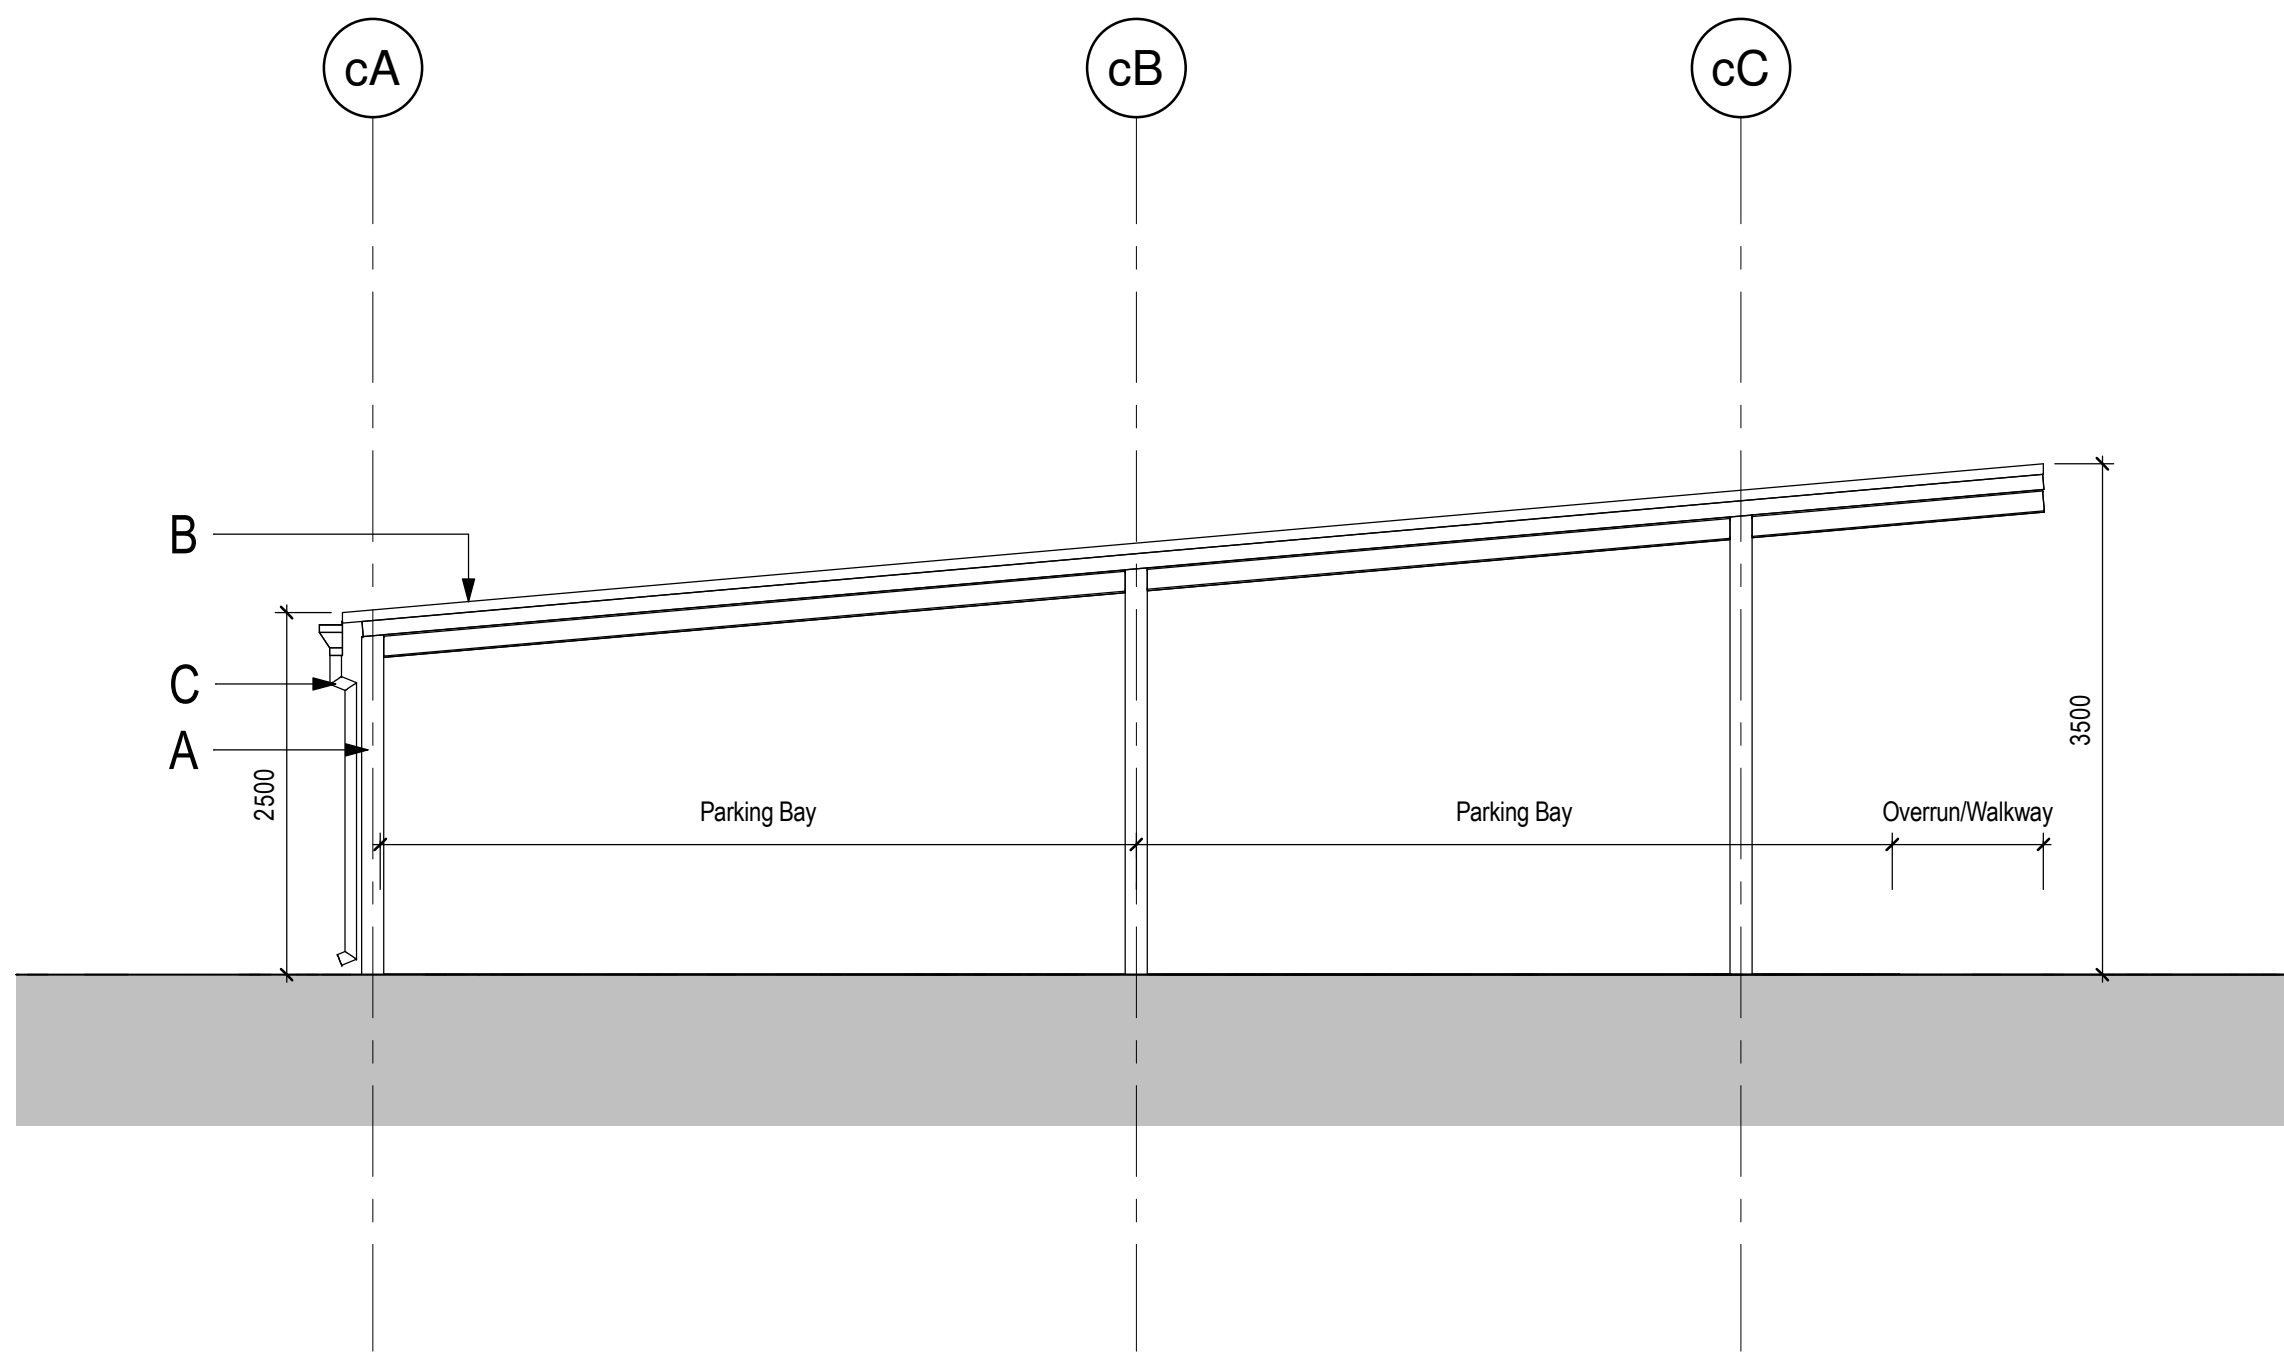


2| Canopy Elevation 2
Scale: 1 : 50

Materials

- A. Steel frame powder coated RAL 9007
- B. Profiled roof cladding - Mid Grey
- C. UPVC White RWP fixed within column web
- D. Low energy LED Lighting to soffit to specialist lighting supplier / M&E Design

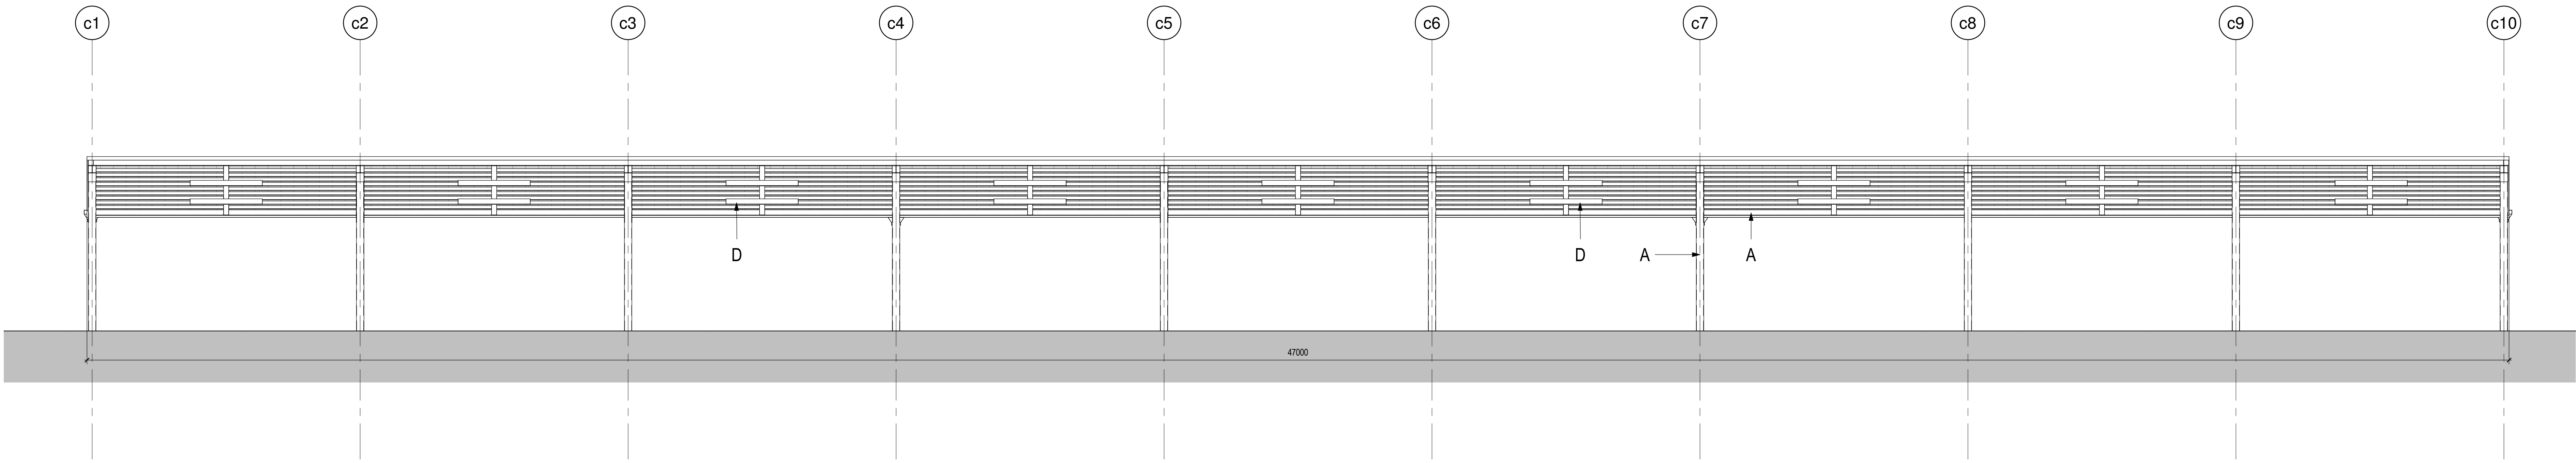

3| Canopy Elevation 3
Scale: 1 : 50

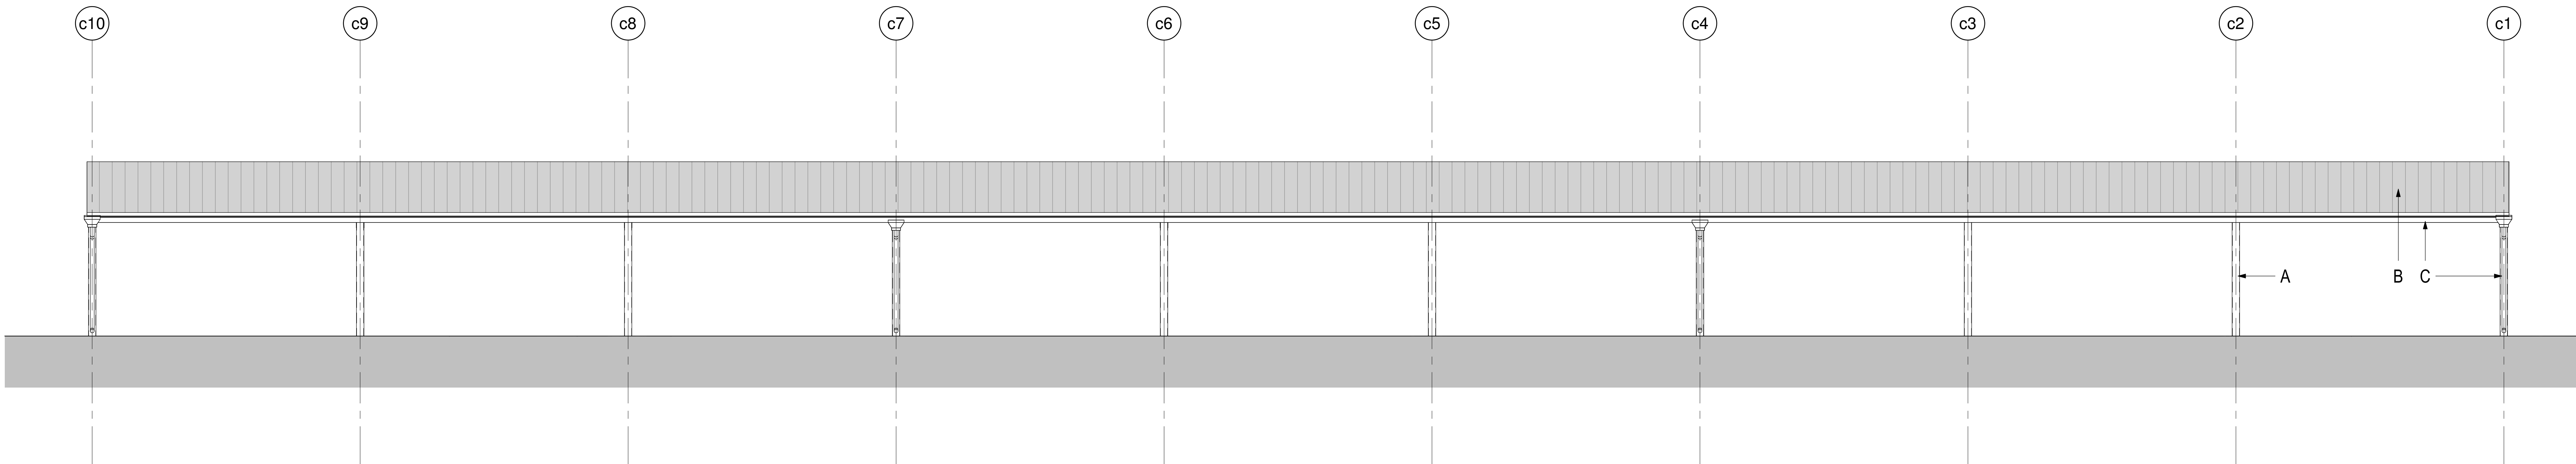

4| Canopy Elevation 4
Scale: 1 : 50

PROJECT
Partridge BMW, Eastleigh

DRAWING
Proposed Car Canopy Elevation

SCALE	1 : 50 at A1	CHECKED	
DATE	March 2026	DRAWN	SM
DWG. No.	A1371-A- 261	REVISION	A

MDG Architects | Office 201 | The Forum
58 Caroline Street | Jewellery Quarter
Birmingham | B3 1TR
Tel: 0121 638 0201
www.mdgarchitects.co.uk
innovation@mdg.co.uk

MDG
ARCHITECTS

PLANNING