



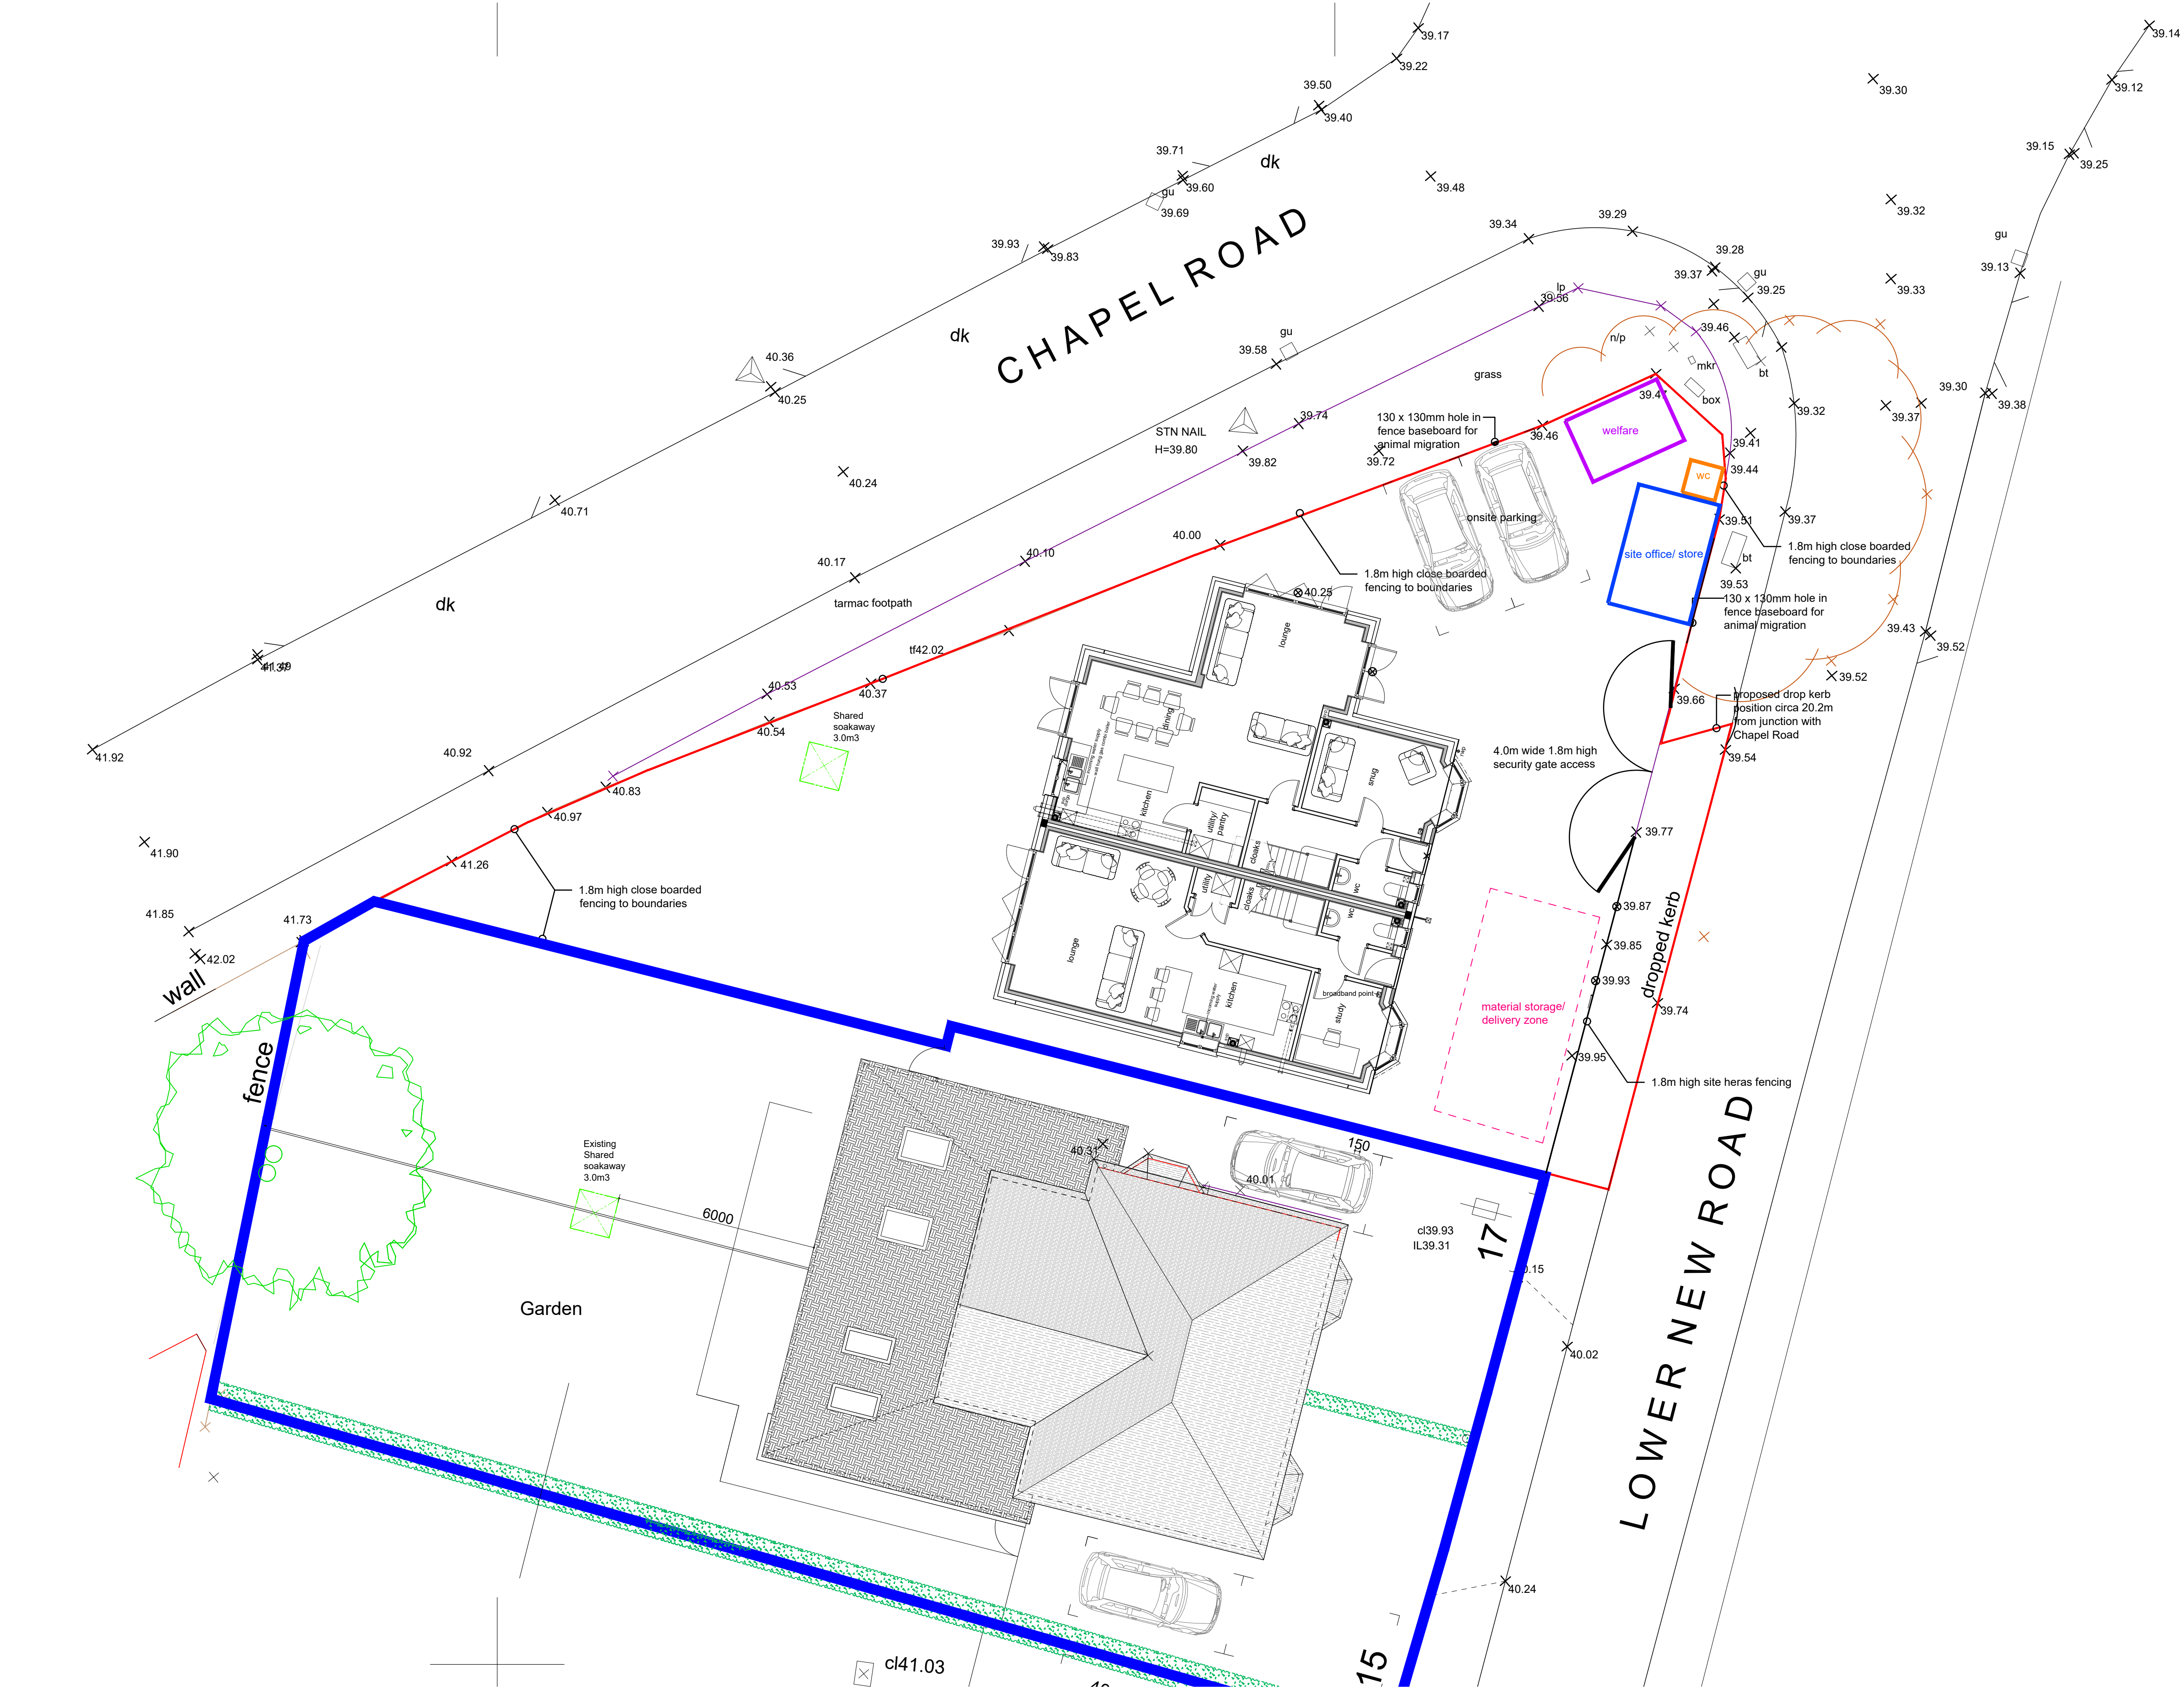

CEMP site setup plan

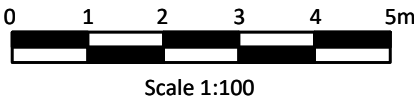

- All drawings are subject to Planning and Building Control consent.
- The details shown are for design intent purposes only and are subject to further design development with suppliers and sub-contractors
- Proposals subject to consultation and approval from Local Authority Building Control or an Approved Inspector
- All setting out dimensions should be checked on-site prior to construction and any discrepancies and/or omissions should be reported to the Architect immediately

rev.	date	details	drawn	check
issued for:				
INFORMATION				
project:			project no:	
Proposed dwellings			2601	
17a and 17b			dwg no:	
Lower New Road			019	
			rev:	
drawing:			scale:	
CEMP			1:100 @A1	
site setup plan			drawn by:	date:
			eos	28.04.26
			checked by:	date:
			eos	28.04.26

eos

architecture

the studio: 17 northover road, lylington, hants

SO418GU

eosarchitecture.co.uk

tel: 07593 355180

eos architecture ltd

registered office: 17 northover road, lylington, hampshire

registered company number: 13775860

SO41 8GU