


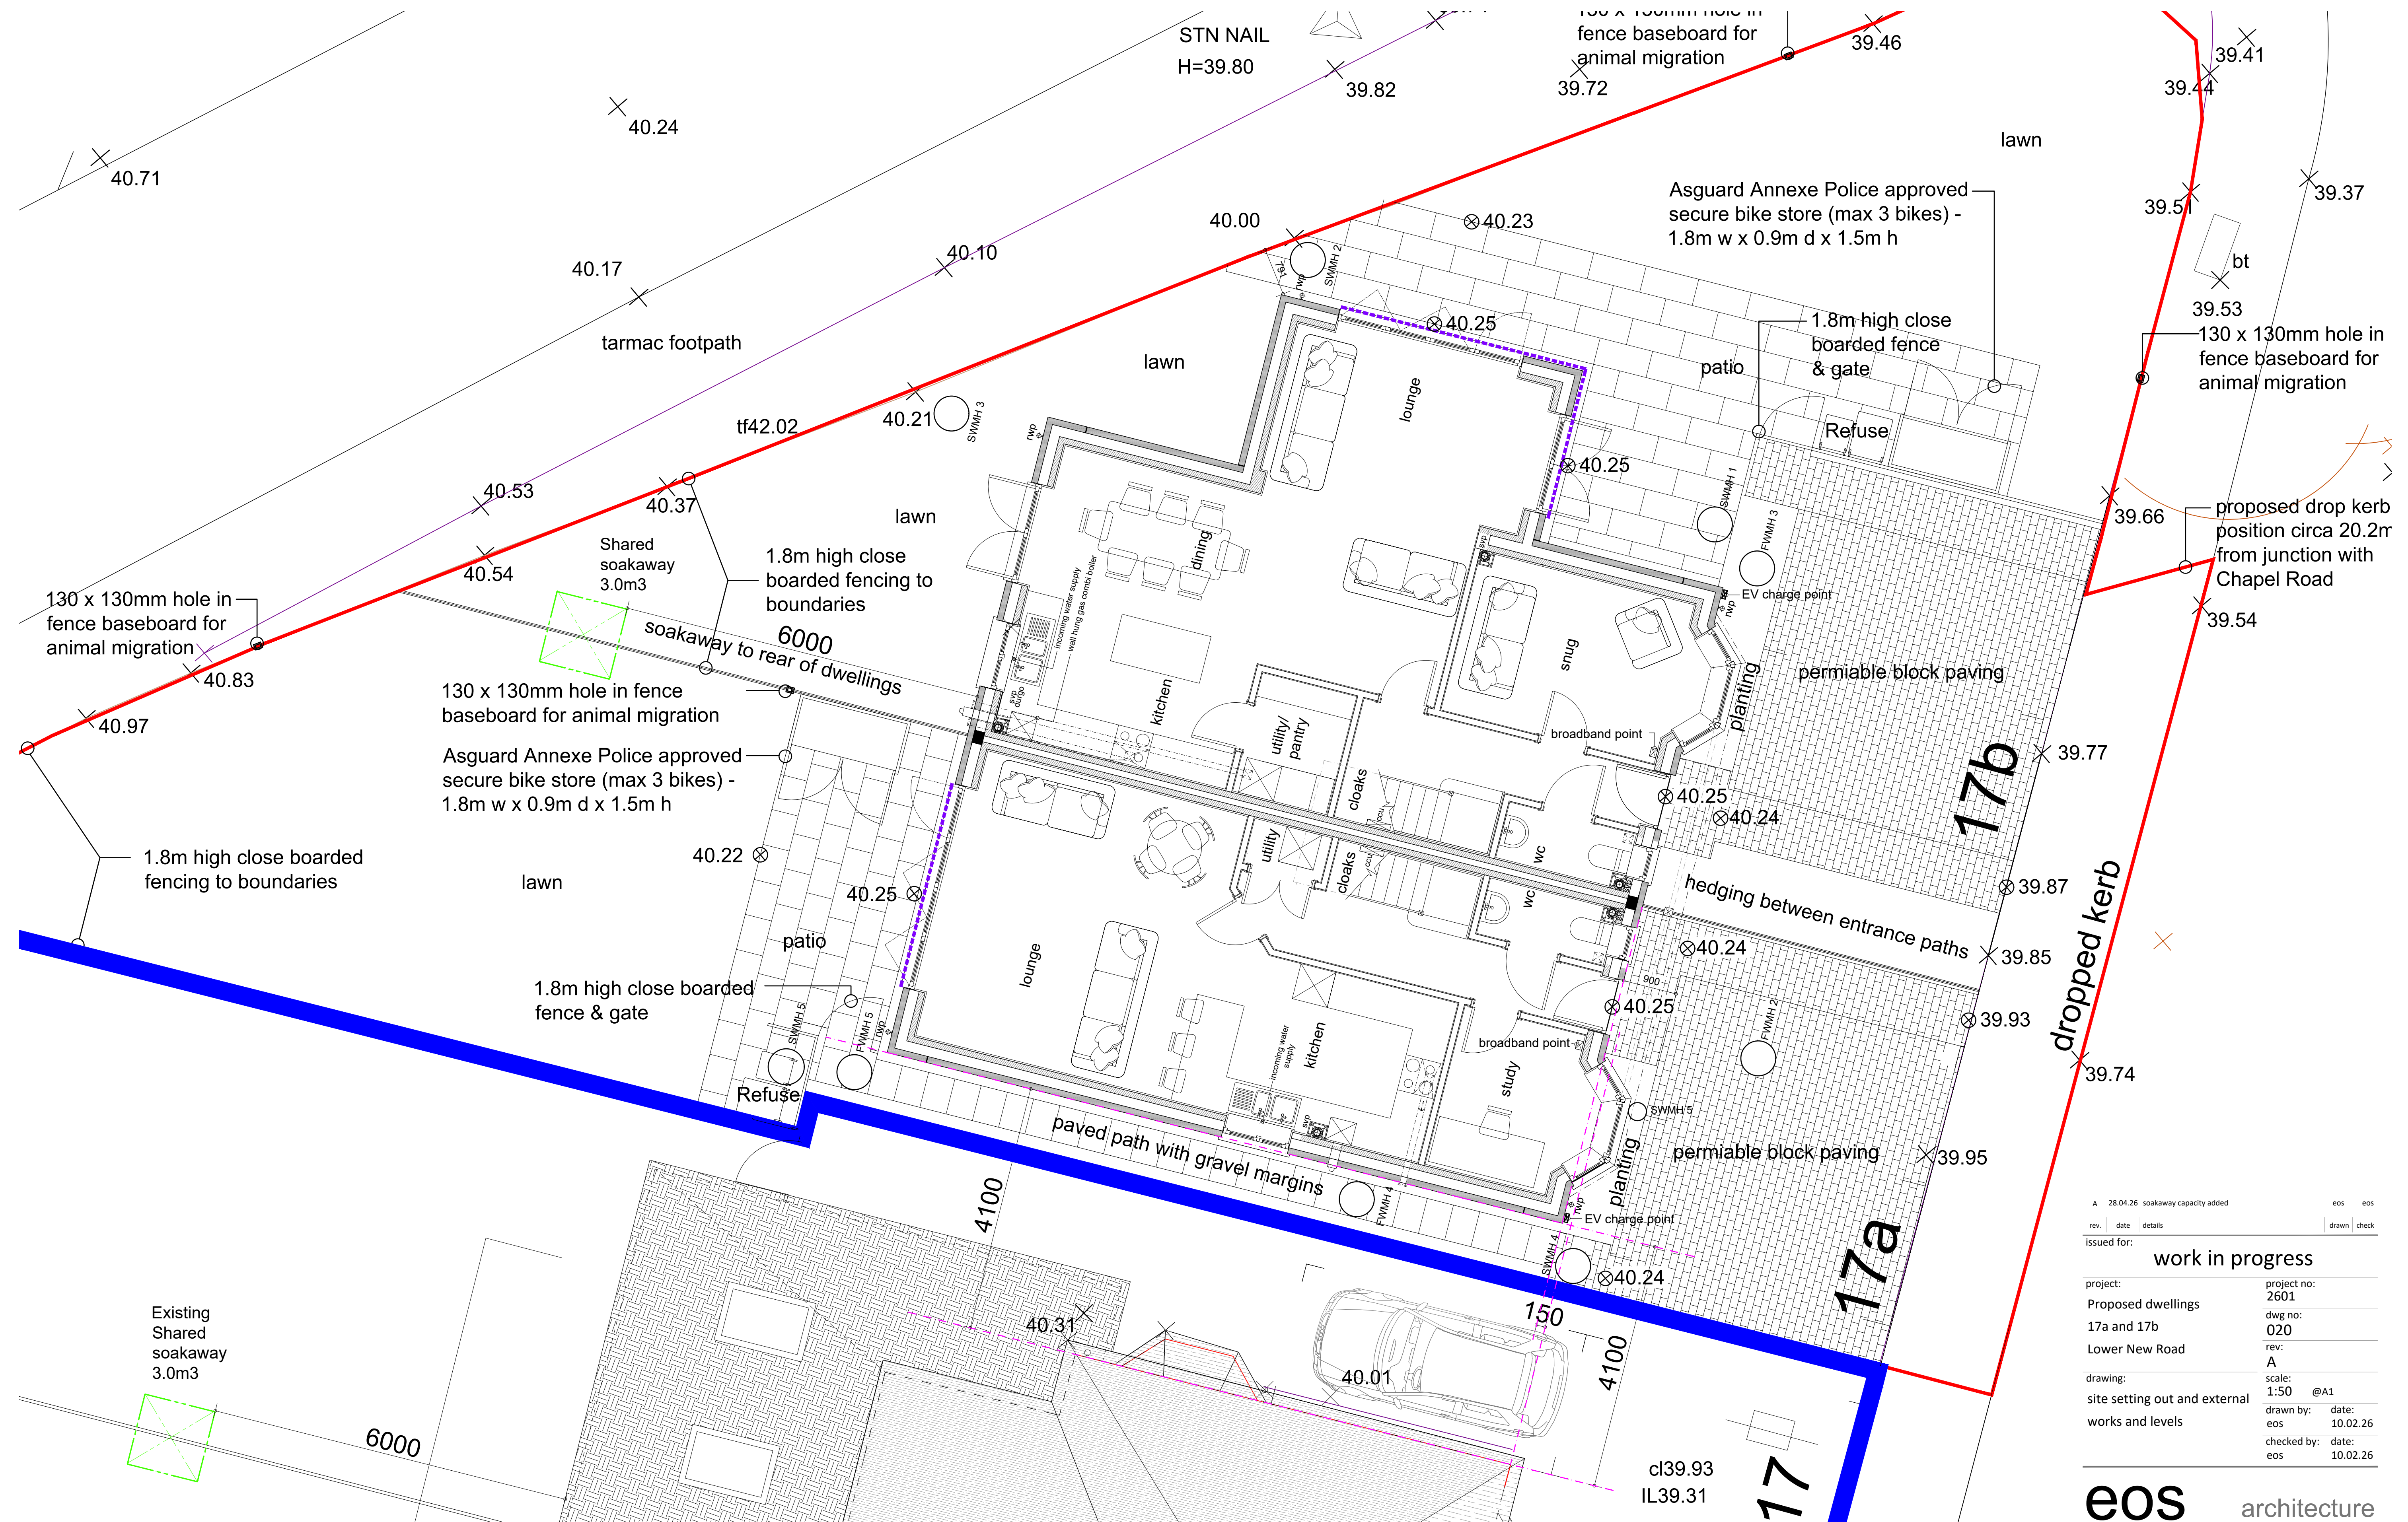

Setting out and external works with levels

- All drawings are subject to Planning and Building Control consent.
- The details shown are for design intent purposes only and are subject to further design development with suppliers and sub-contractors
- Proposals subject to consultation and approval from Local Authority Building Control or an Approved Inspector
- All setting out dimensions should be checked on-site prior to construction and any discrepancies and/or omissions should be reported to the Architect immediately

A 28.04.26 soakaway capacity added		eos	eos
rev.	date	details	drawn check
issued for: work in progress			
project:		project no:	2601
Proposed dwellings		dwg no:	020
17a and 17b		rev:	A
Lower New Road		scale:	1:50 @A1
drawing:		drawn by:	eos
site setting out and external		date:	10.02.26
works and levels		checked by:	eos
		date:	10.02.26

eos architecture

the studio: 17 northover road, lynton, hants SO418GU
eosarchitecture.co.uk tel: 07593 355180

eos architecture ltd registered office: 17 northover road, lynton, hampshire SO41 8GU registered company number: 13775860