


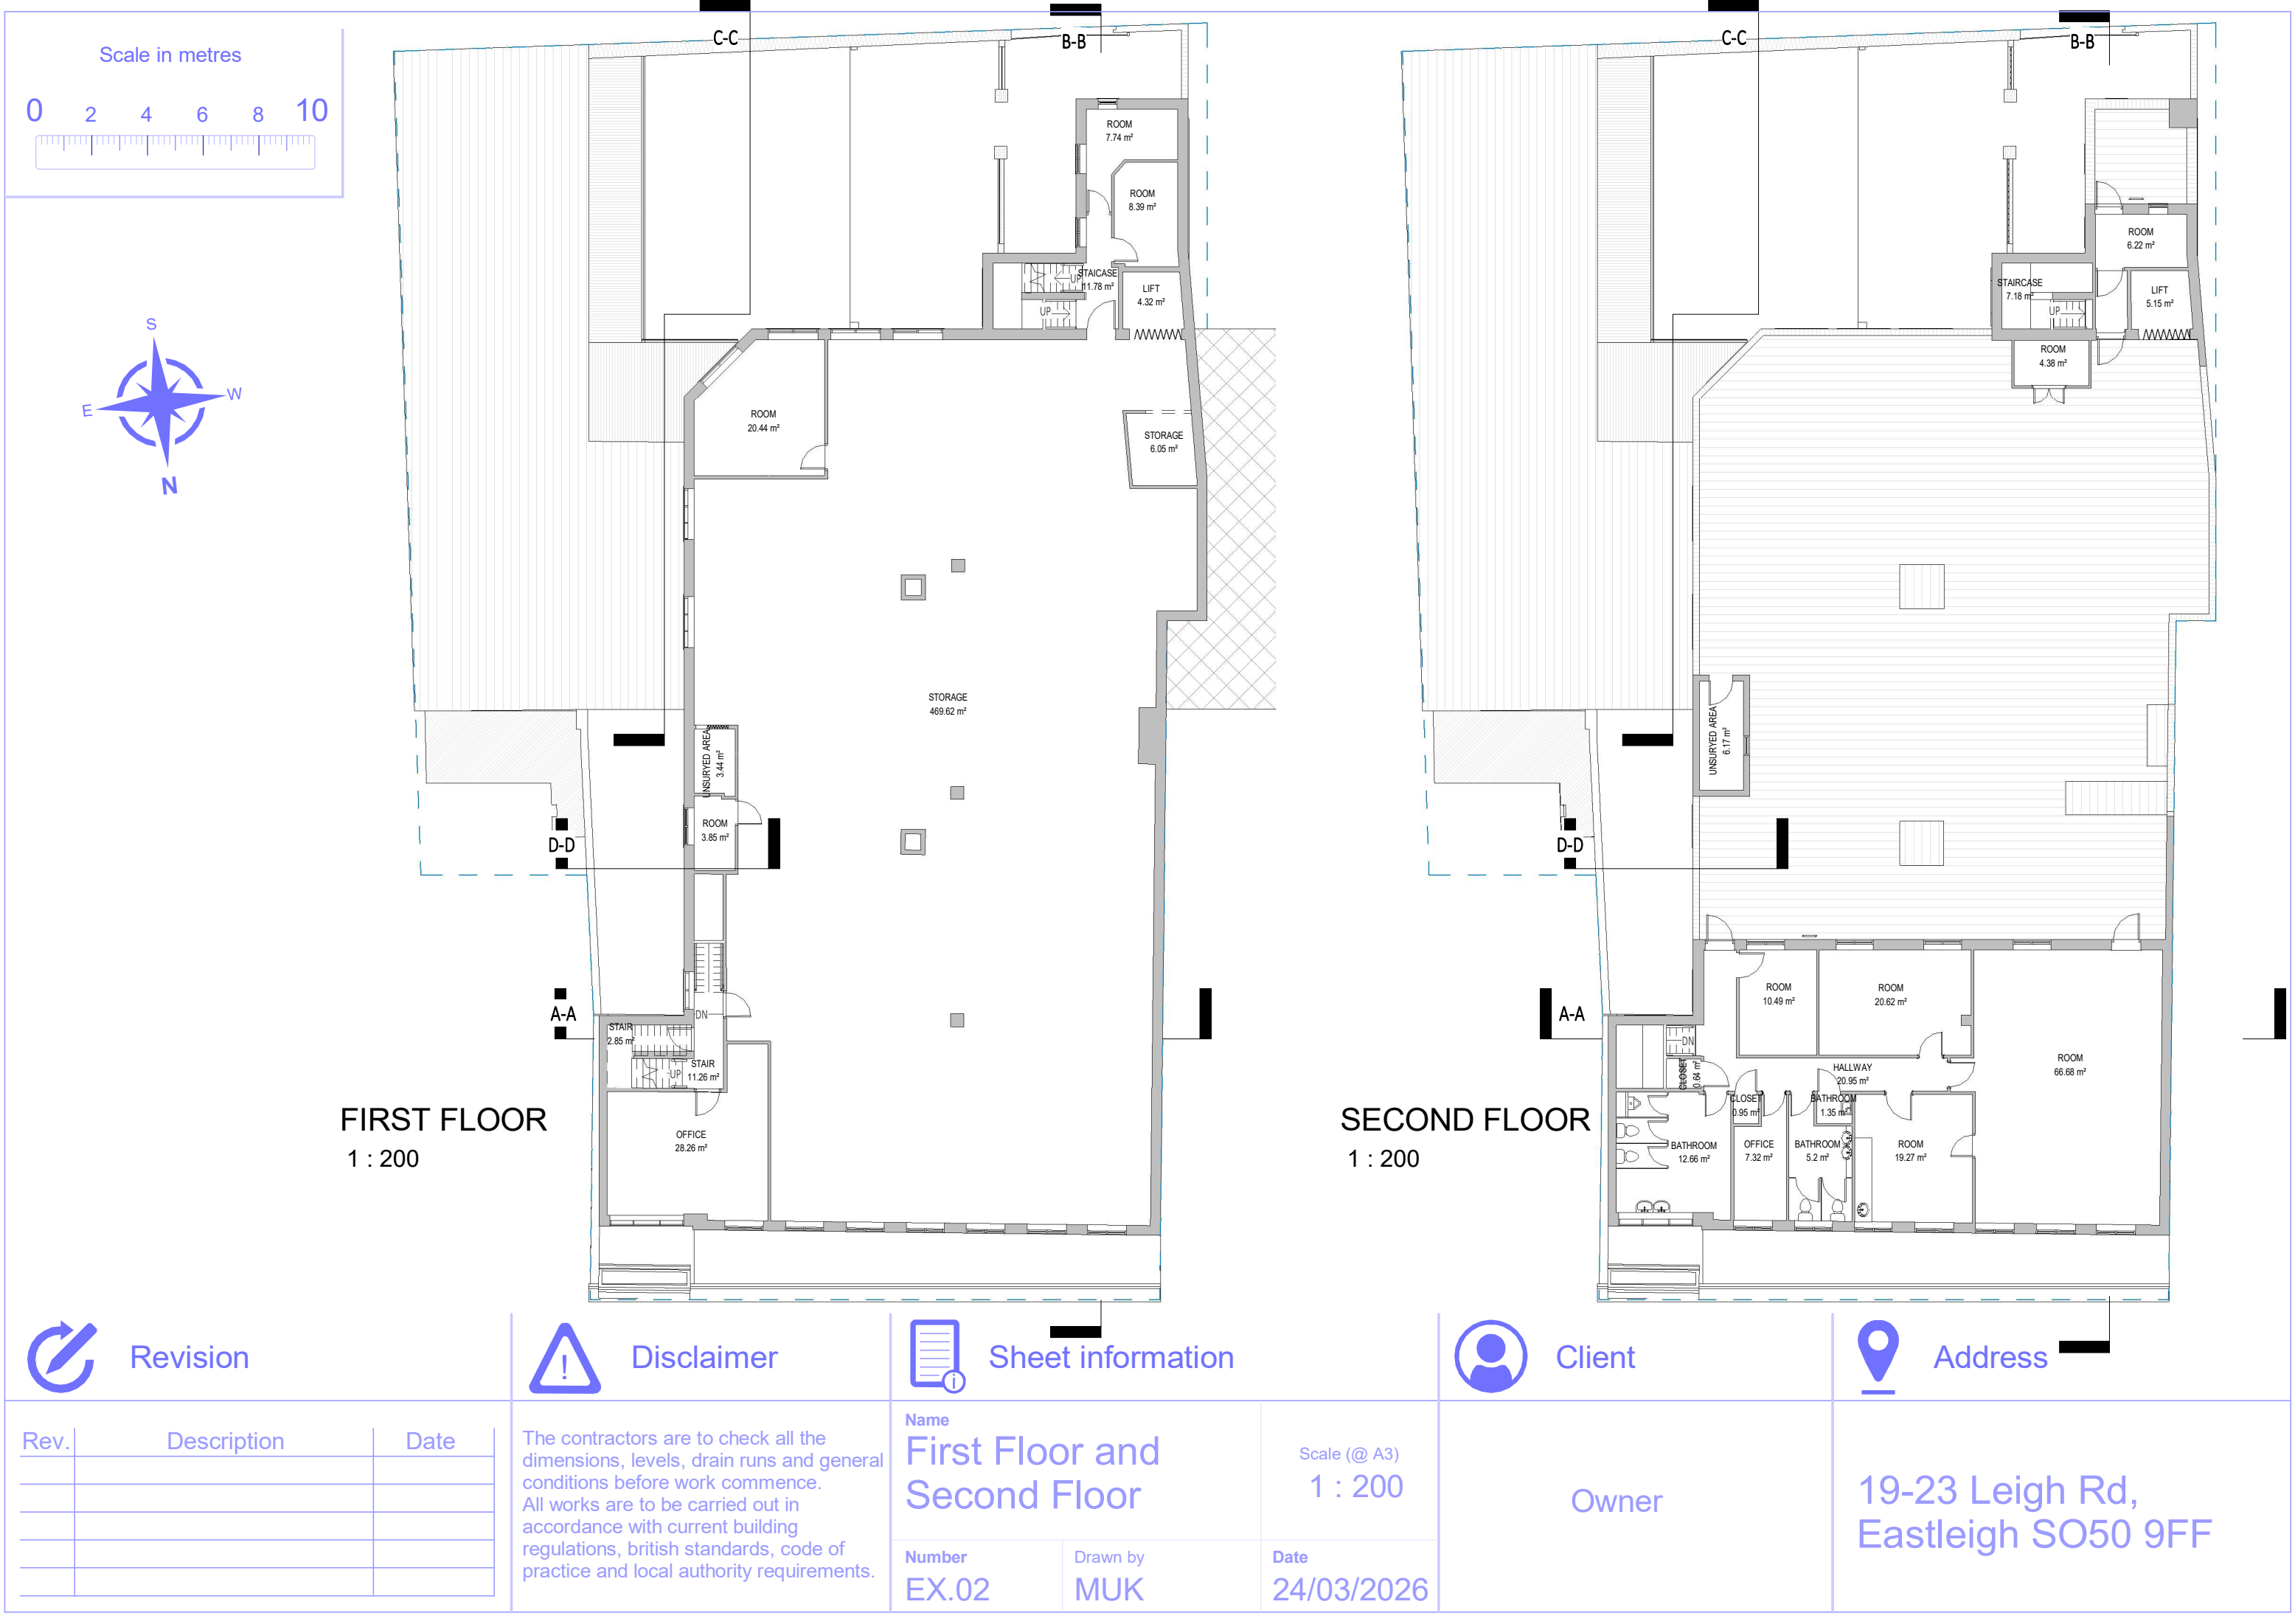

FIRST FLOOR
1 : 200

SECOND FLOOR
1 : 200

 Revision			 Disclaimer			 Sheet information			 Client			 Address			
Rev.	Description	Date	The contractors are to check all the dimensions, levels, drain runs and general conditions before work commence. All works are to be carried out in accordance with current building regulations, british standards, code of practice and local authority requirements.			Name		Scale (@ A3)		Owner			19-23 Leigh Rd, Eastleigh SO50 9FF		
						First Floor and Second Floor		1 : 200							
			Number		Drawn by		Date								
			EX.02		MUK		24/03/2026								