



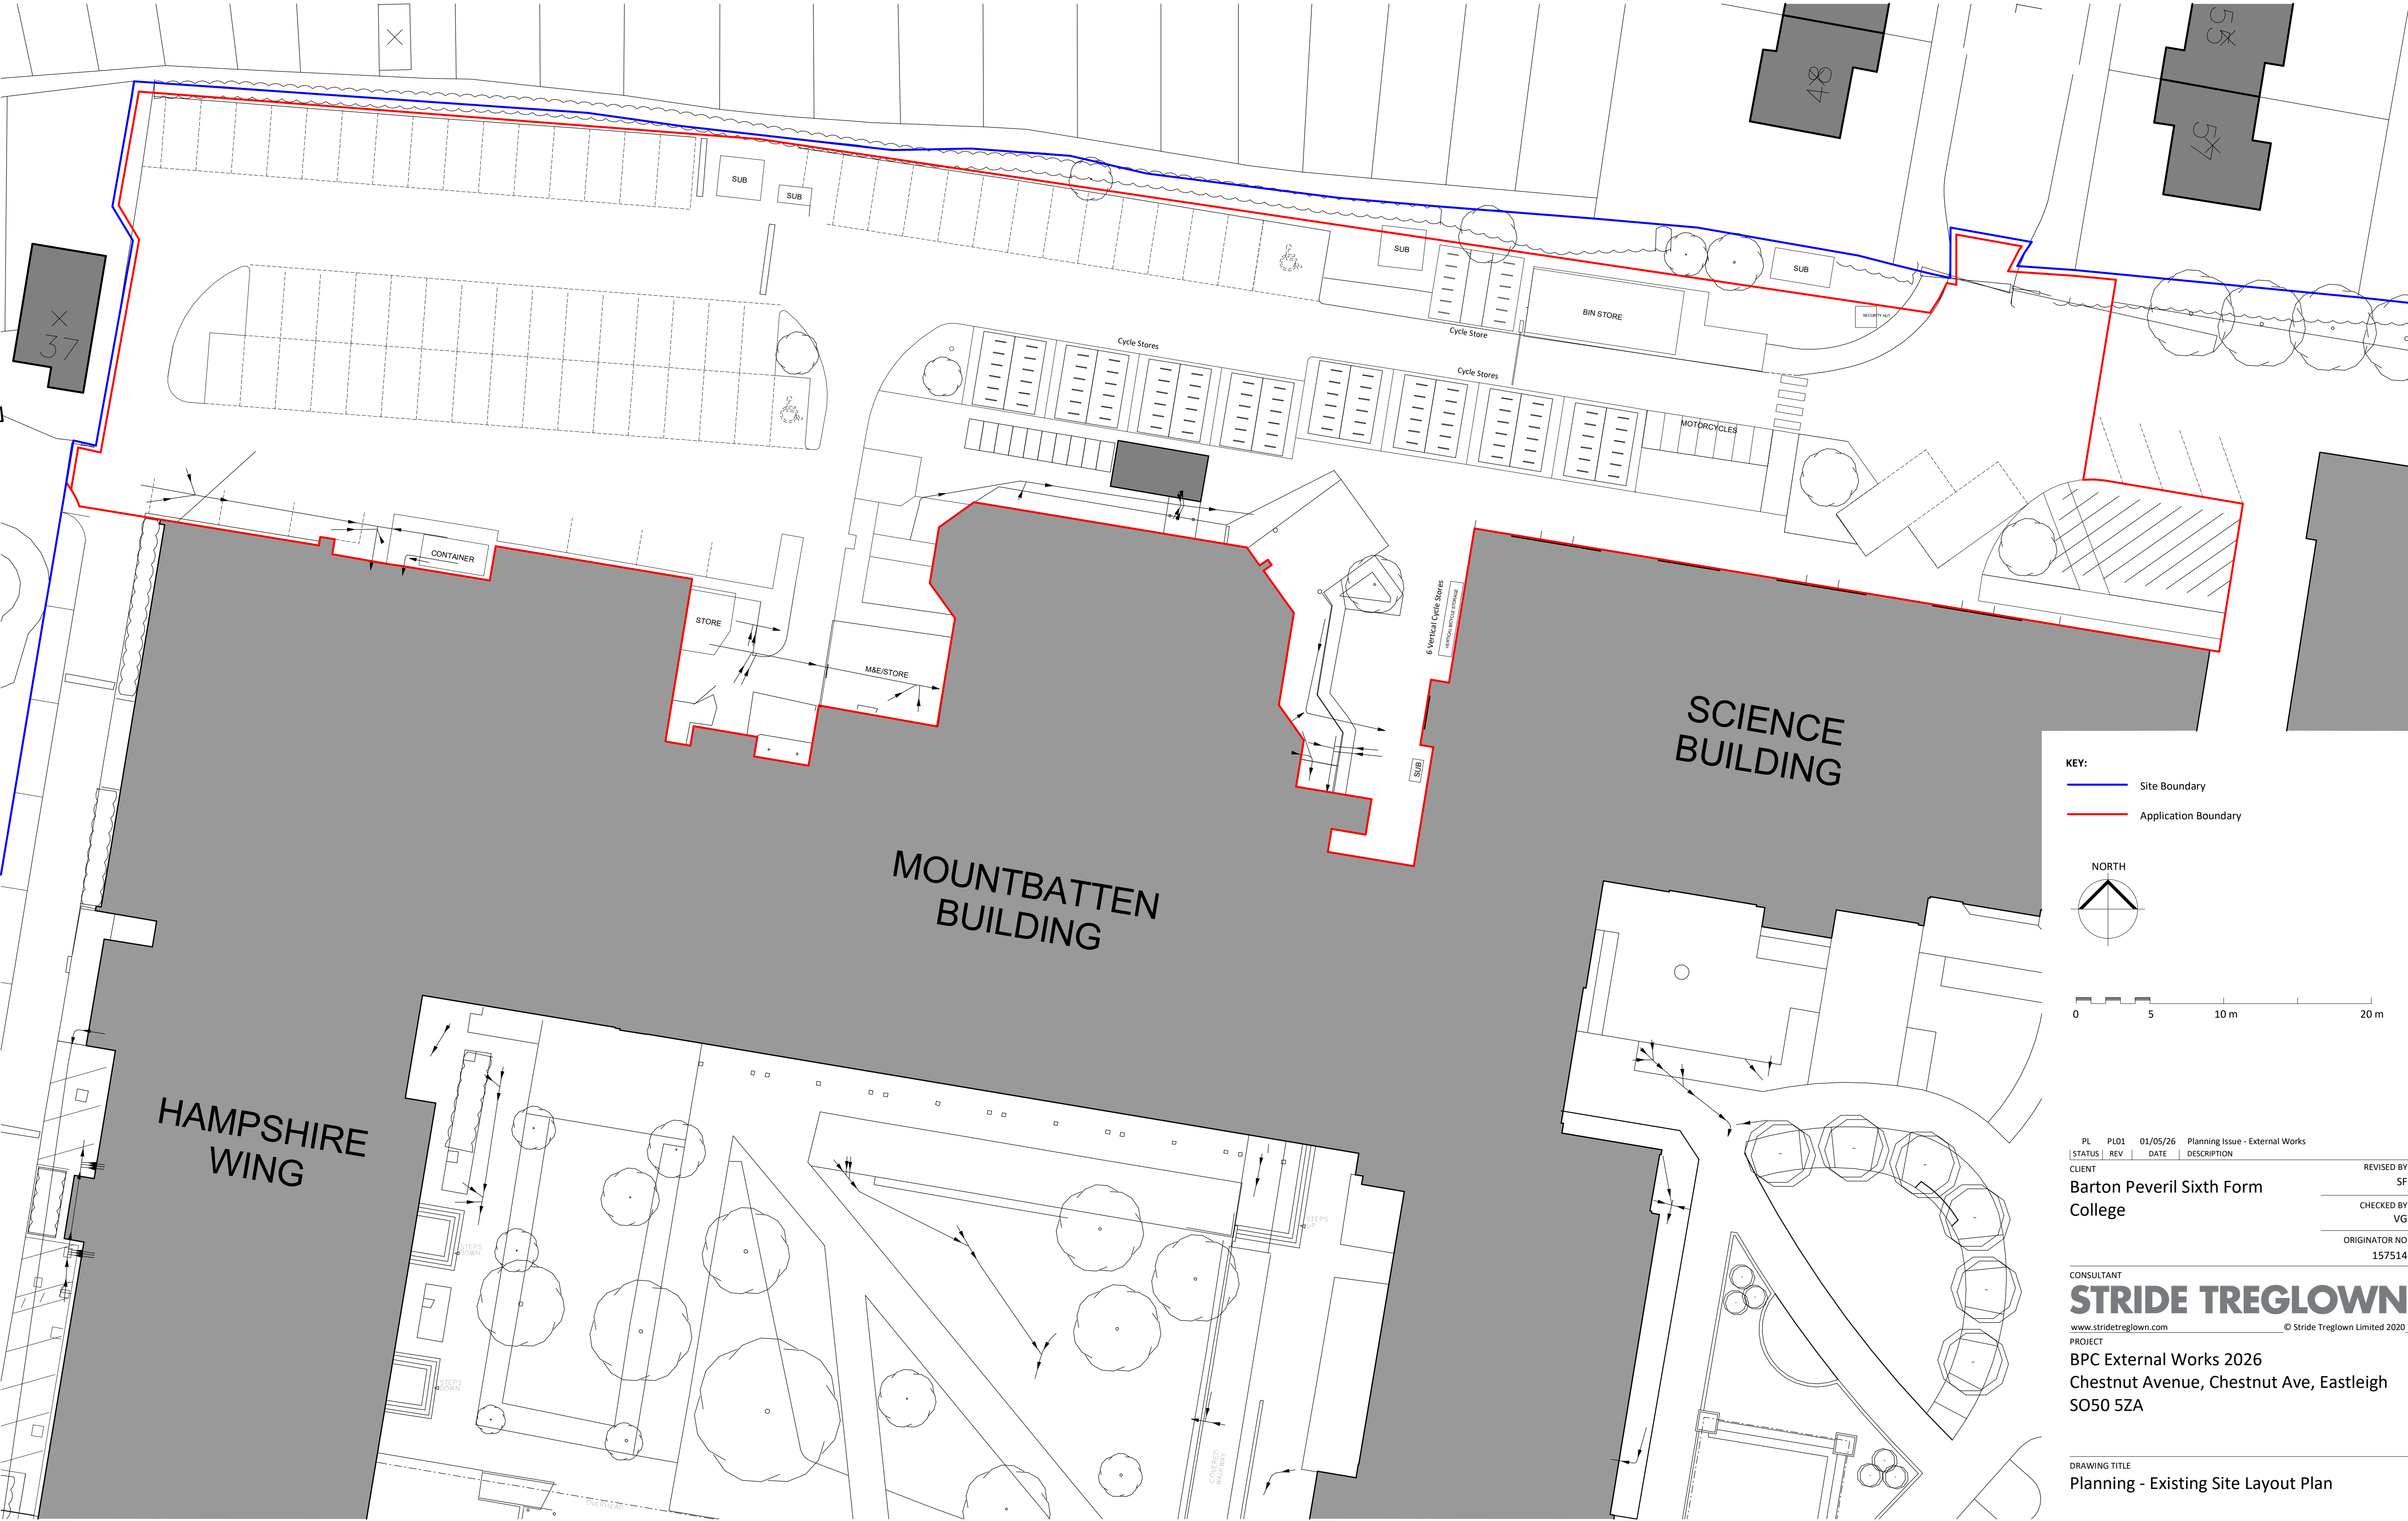

KEY:
Site Boundary
Application Boundary

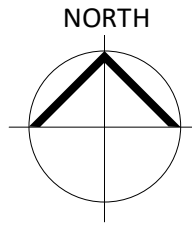

0 5 10 m 20 m

PL	PL01	01/05/26	Planning Issue - External Works	REVISED BY
STATUS	REV	DATE	DESCRIPTION	CLIENT
				Barton Peveril Sixth Form College
				CHECKED BY VG
				ORIGINATOR NO 157514

CONSULTANT
STRIDE TREGLOWN
www.stridetreglown.com © Stride Treglown Limited 2020
PROJECT
BPC External Works 2026
Chestnut Avenue, Chestnut Ave, Eastleigh
SO50 5ZA

DRAWING TITLE
Planning - Existing Site Layout Plan

STATUS CODE	SCALE
PLANNING	As indicated
	@A1
PROJECT - ORIGINATOR - FUNCTION - SPATIAL - FORM - DISCIPLINE - NUMBER	STATUS_REVISION
157514-STL-00-ZZ-DR-A-PL04	PL01