

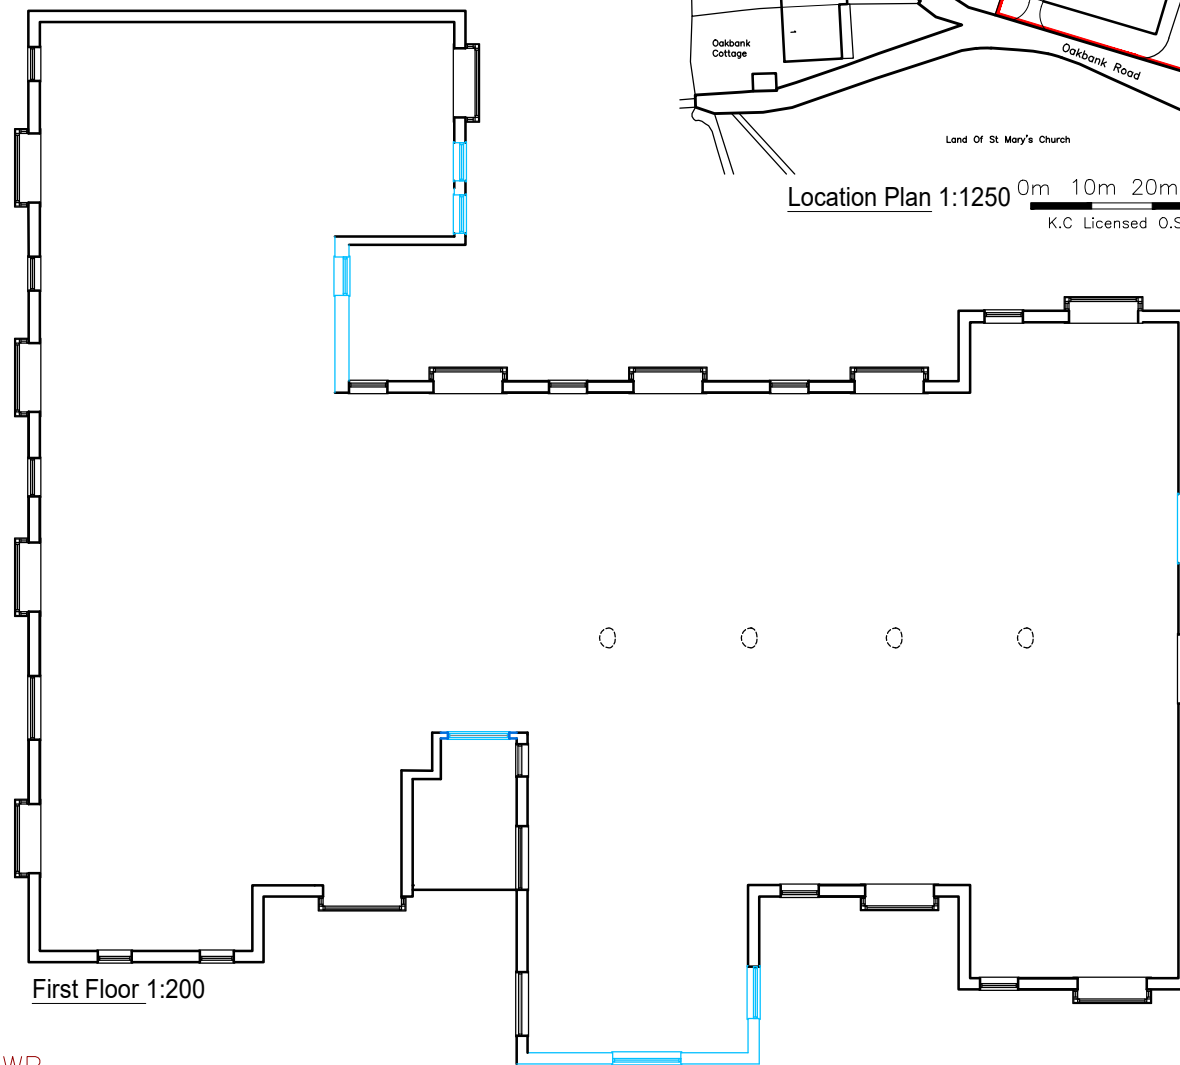
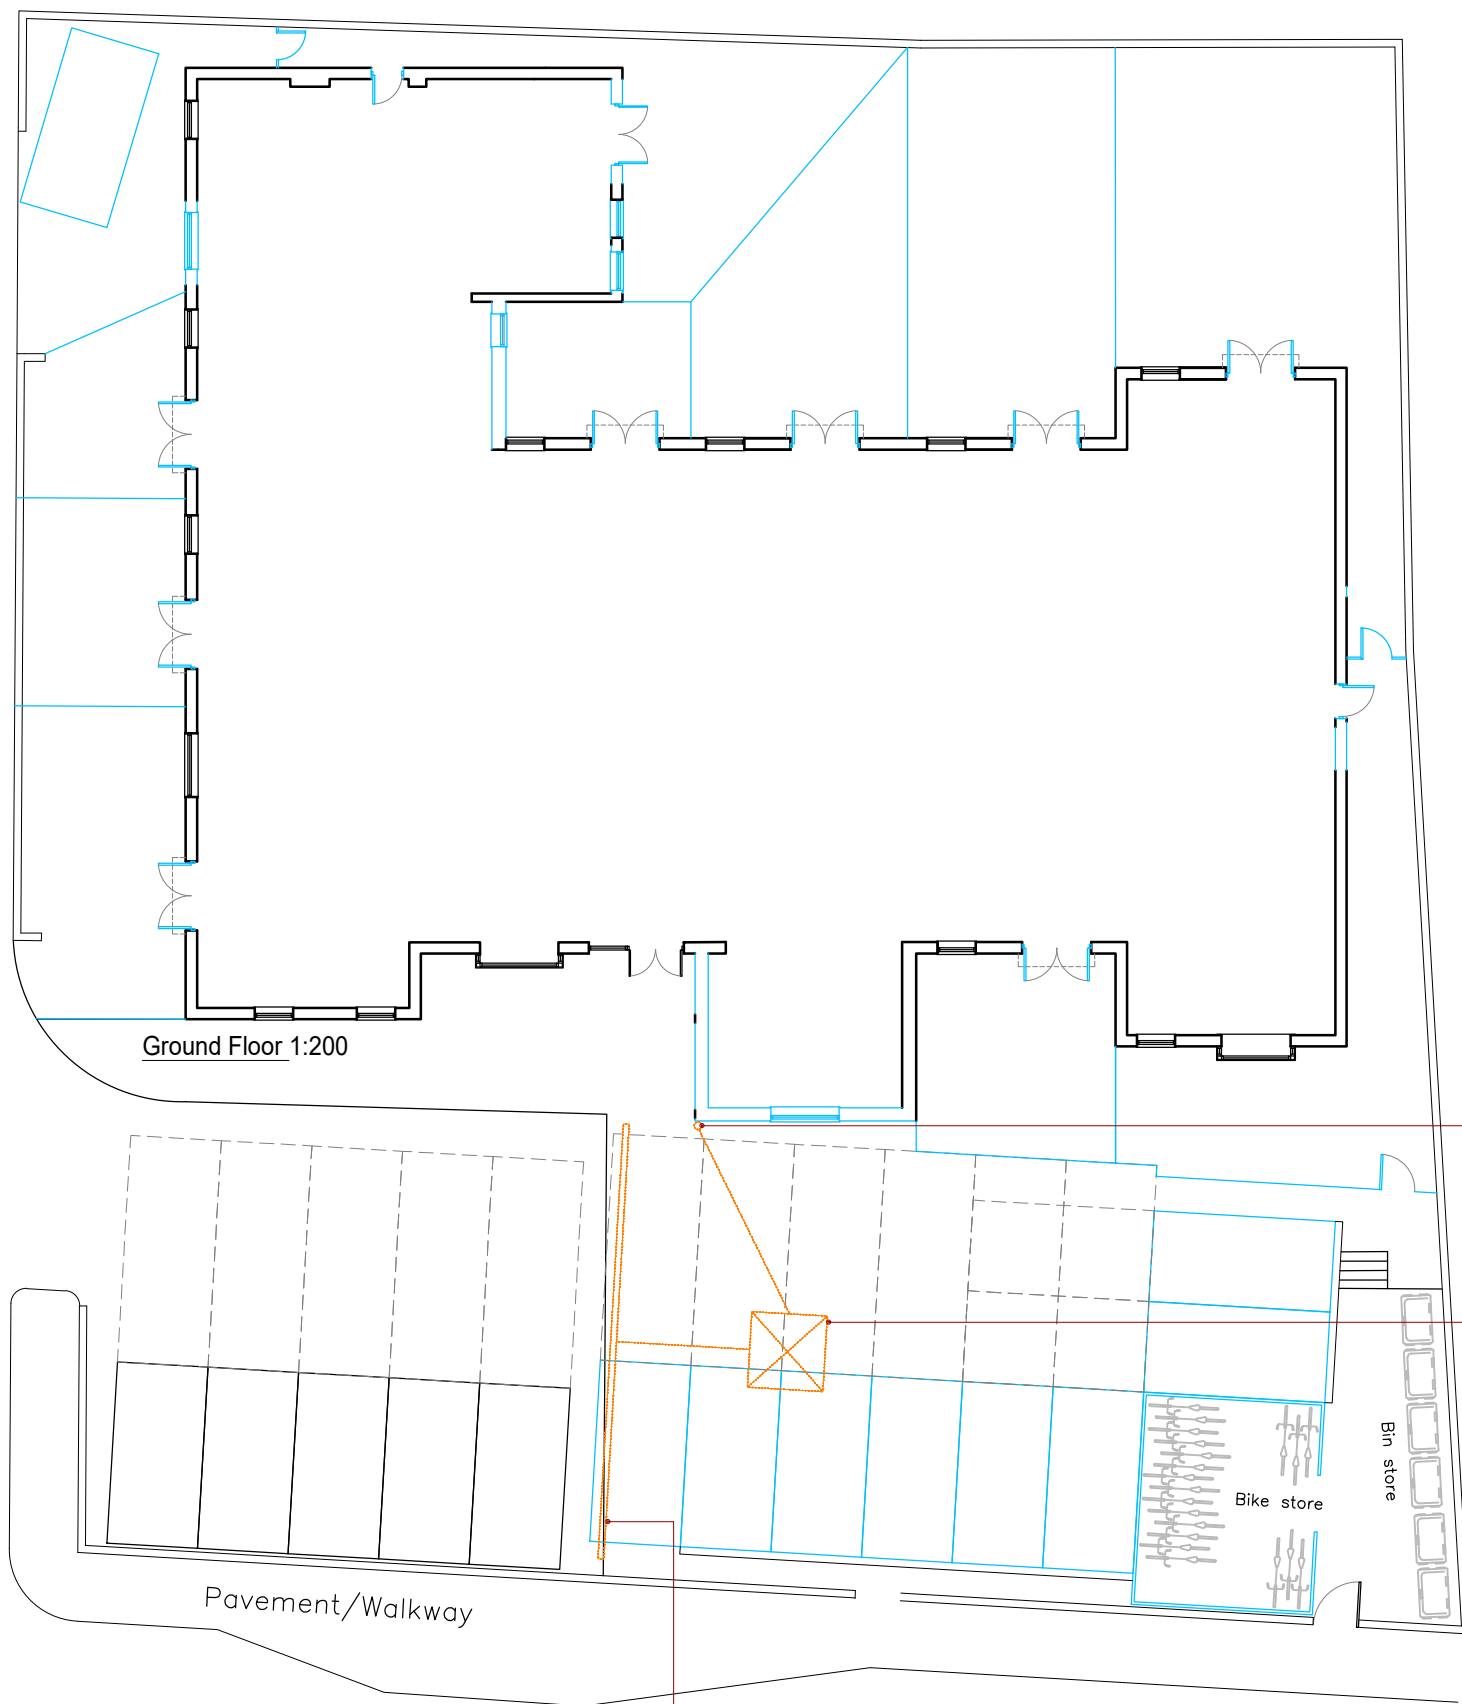


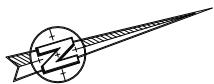

First Floor 1:200

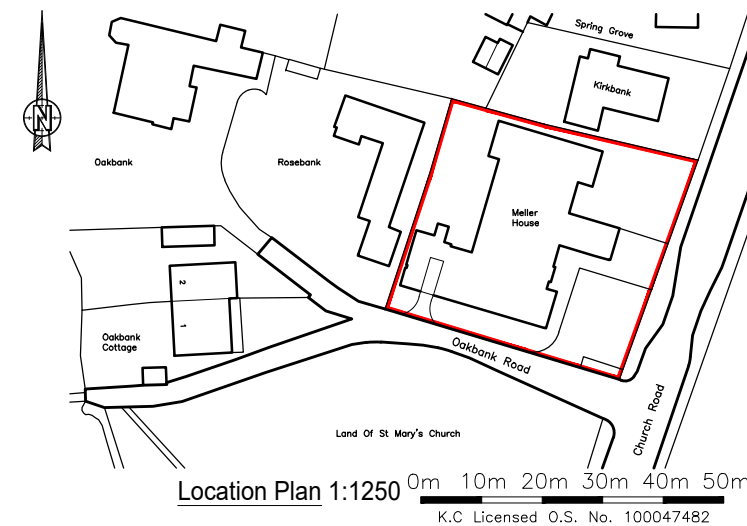

KNIGHT
Consulting
ARCHITECTURE - SURVEYING - PLANNING

First Floor Unit 7
The Quarterdeck
Port Solent
PO6 4TP
T: 01489 660194

admin@knight-consulting.co.uk www.knight-consulting.co.uk

Client
AMPFIELD COMMERCIAL LTD

Drawing
PROPOSED FLOOR PLANS

Project
**MELLER HOUSE
OAKBANK ROAD
EASTLEIGH
SO50 6HF**


Scale
1:200@A3

Date
DEC 2025

Project no.	Sequential	Bldg/Floor	Detail	Rev
KC	04	A	PP	B



Elevation A 1:200

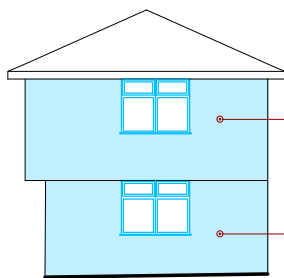


Elevation B 1:200

Rendered as existing


Reclaimed Bricks to match



Elevation C 1:200

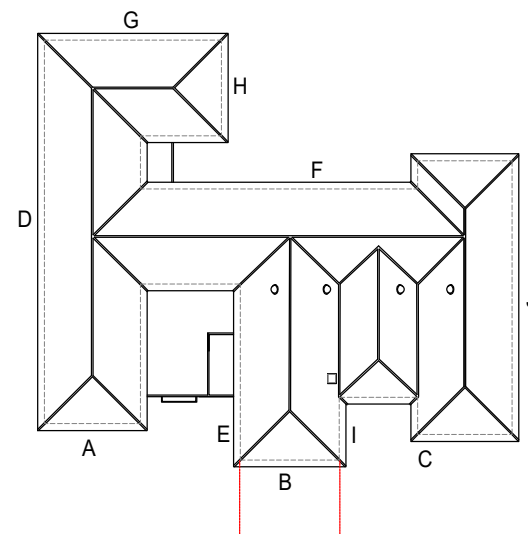


Elevation D 1:200

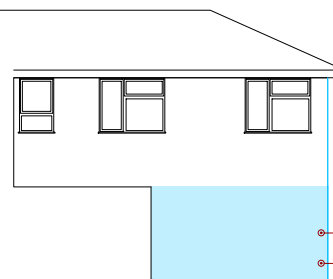


Elevation E 1:200

Rendered as existing


Reclaimed Bricks to match

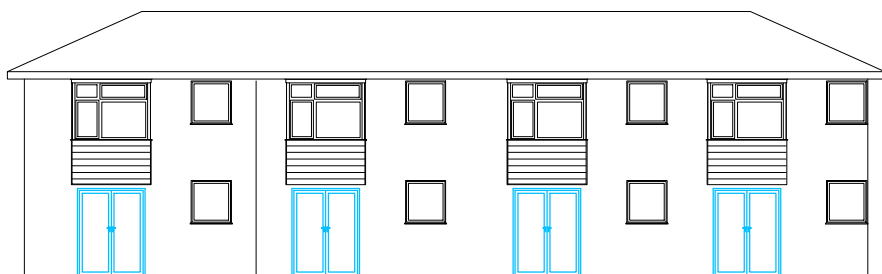

Elevation F 1:200

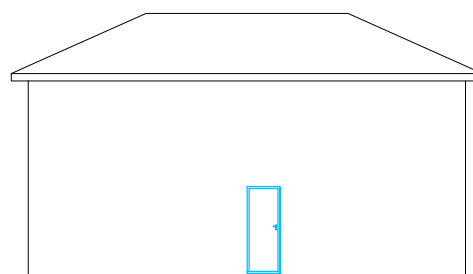


Elevation G 1:200

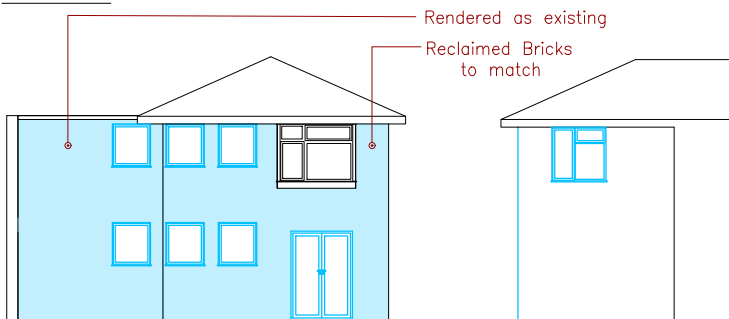


Elevation H 1:200

Rendered as existing

Reclaimed Bricks to match

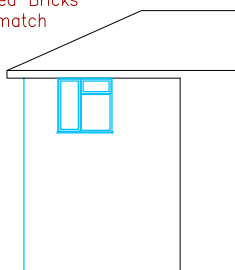



Elevation I 1:200

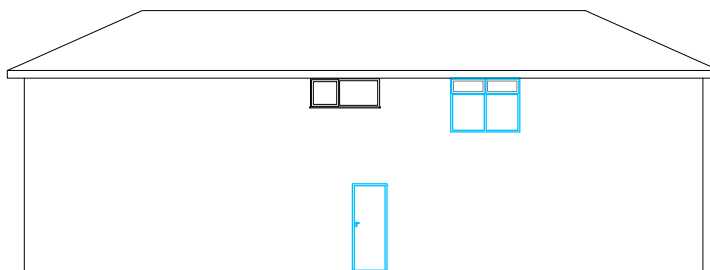

Elevation J 1:200




Rev	Revision	By	Date
KNIGHT Consulting ARCHITECTURE - SURVEYING - PLANNING admin@knight-consulting.co.uk www.knight-consulting.co.uk			
Client AMPFIELD COMMERCIAL LTD			
Project MELLER HOUSE OAKBANK ROAD EASTLEIGH SO50 6HF			
Drawing PROPOSED ELEVATIONS			
Scale 1:200@A4		Date DEC 2025	
Project no.	Sequential	Bldg/Floor	Detail
KC	05	A	PPEL
		Rev	
		A	

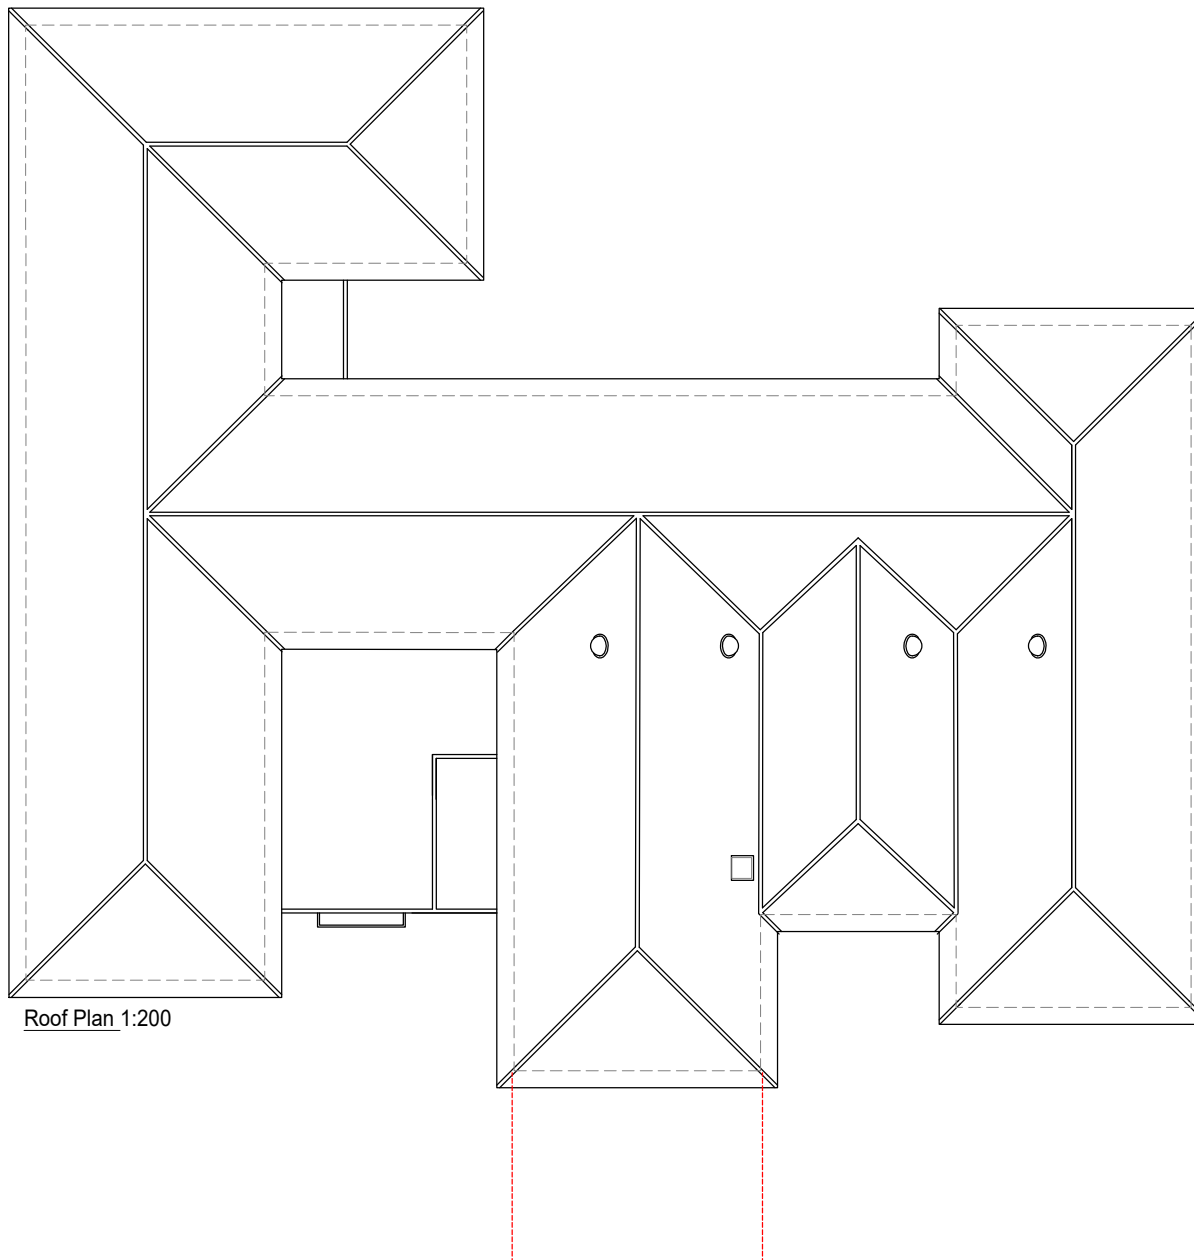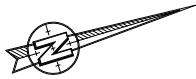

Roof Plan 1:200

0m 2m 4m 6m 8m 10m 12m 14m 16m 18m 20m

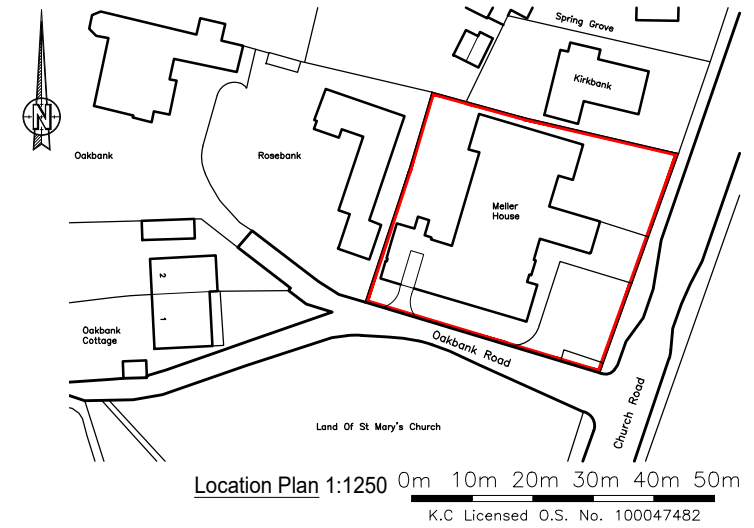


Location Plan 1:1250 0m 10m 20m 30m 40m 50m
K.C Licensed O.S. No. 100047482


Rev	Revision	By	Date	
KNIGHT Consulting ARCHITECTURE - SURVEYING - PLANNING admin@knight-consulting.co.uk First Floor Unit 7 The Quarterdeck Port Solent PO6 4TP T: 01489 660194 www.knight-consulting.co.uk				
Client AMPFIELD COMMERCIAL LTD				
Project MELLER HOUSE OAKBANK ROAD EASTLEIGH SO50 6HF				
Drawing PROPOSED ROOF PLAN				
Scale 1:200@A4		Date DEC 2025		
Project no.	Sequential	Bldg/Floor	Detail	Rev
KC	06	A	PP	.

50x250 slatted roof @500 cts over 125x125

Bike store Front Elevation 1:100

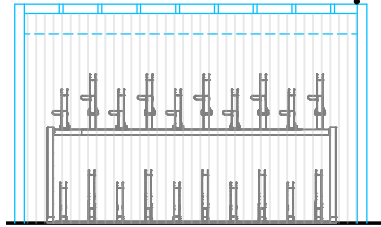


Bike store Side Elevation 1:100

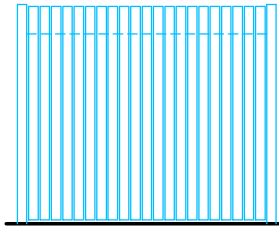


Hit.Miss stained black timber plank cladding (125-20-125)


Bike store Rear Elevation 1:100

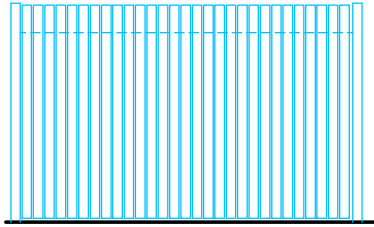

Bike store Side Section 1:100

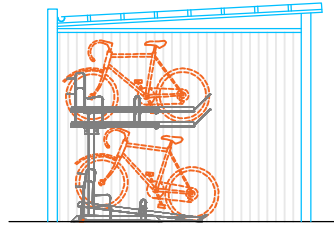

Proposed wildlife houses elevations 1:20

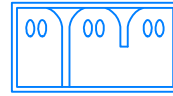


Schwegler 1SP Sparrow Terrace



Schwegler No 17 Swift Nest Box



Woodstone Nest Box

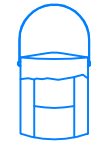


Schwegler 2H Robin Box





Schwegler 1B Nest Boxes

Existing ornamental hedge around perimeter retained

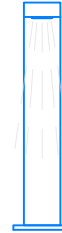

Outdoor bollard light 1:25

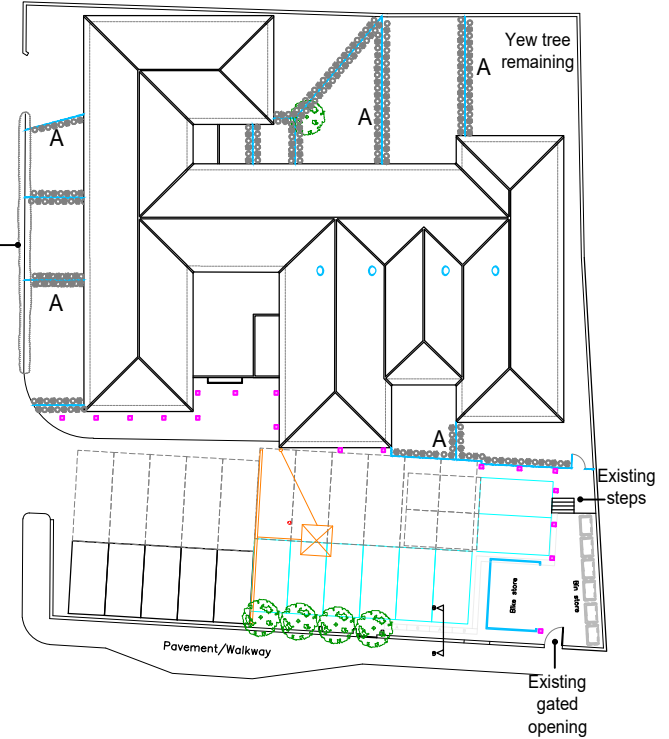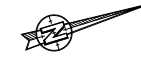


Landscaping Plan 1:500

Existing Gate to be untouched and remain locked

Existing Front Wall Elevation 1:200




Elevation A 1:100

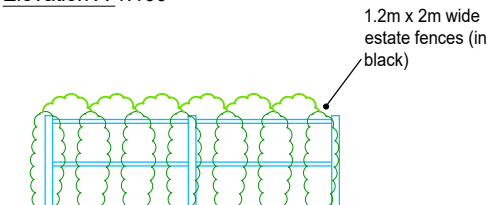


Cherry Laurel @60cm spacing

Holly Ilex Aquafolium @60cm spacing

Red Robin photinia evergreen 18cm puts @40cm spacing

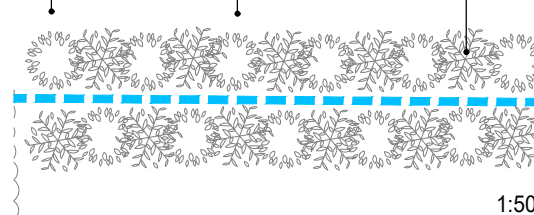

1:50

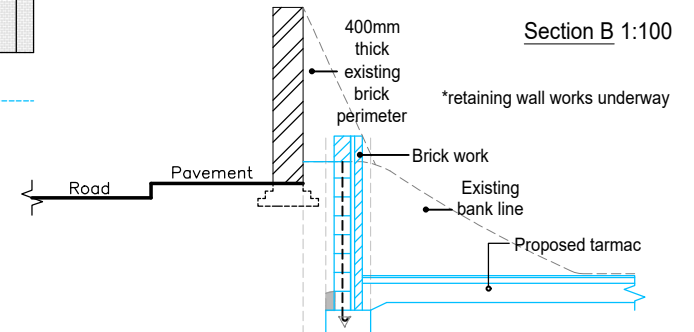

Section B 1:100



KNIGHT
Consulting

ARCHITECTURE - SURVEYING - PLANNING

admin@knight-consulting.co.uk www.knight-consulting.co.uk

First Floor Unit 7
The Quarterdeck
Port Solent
PO6 4TP
T: 01489 660194

Client
AMPFIELD COMMERCIAL LTD

Drawing
PROPOSED SITE DETAILS

Project
**MELLER HOUSE
OAKBANK ROAD
EASTLEIGH
SO50 6HF**

Scale
AS STATED@A4

Date
DEC 2025

Project no.	Sequential	Bldg/Floor	Detail	Rev
KC	07	A	PP	.