


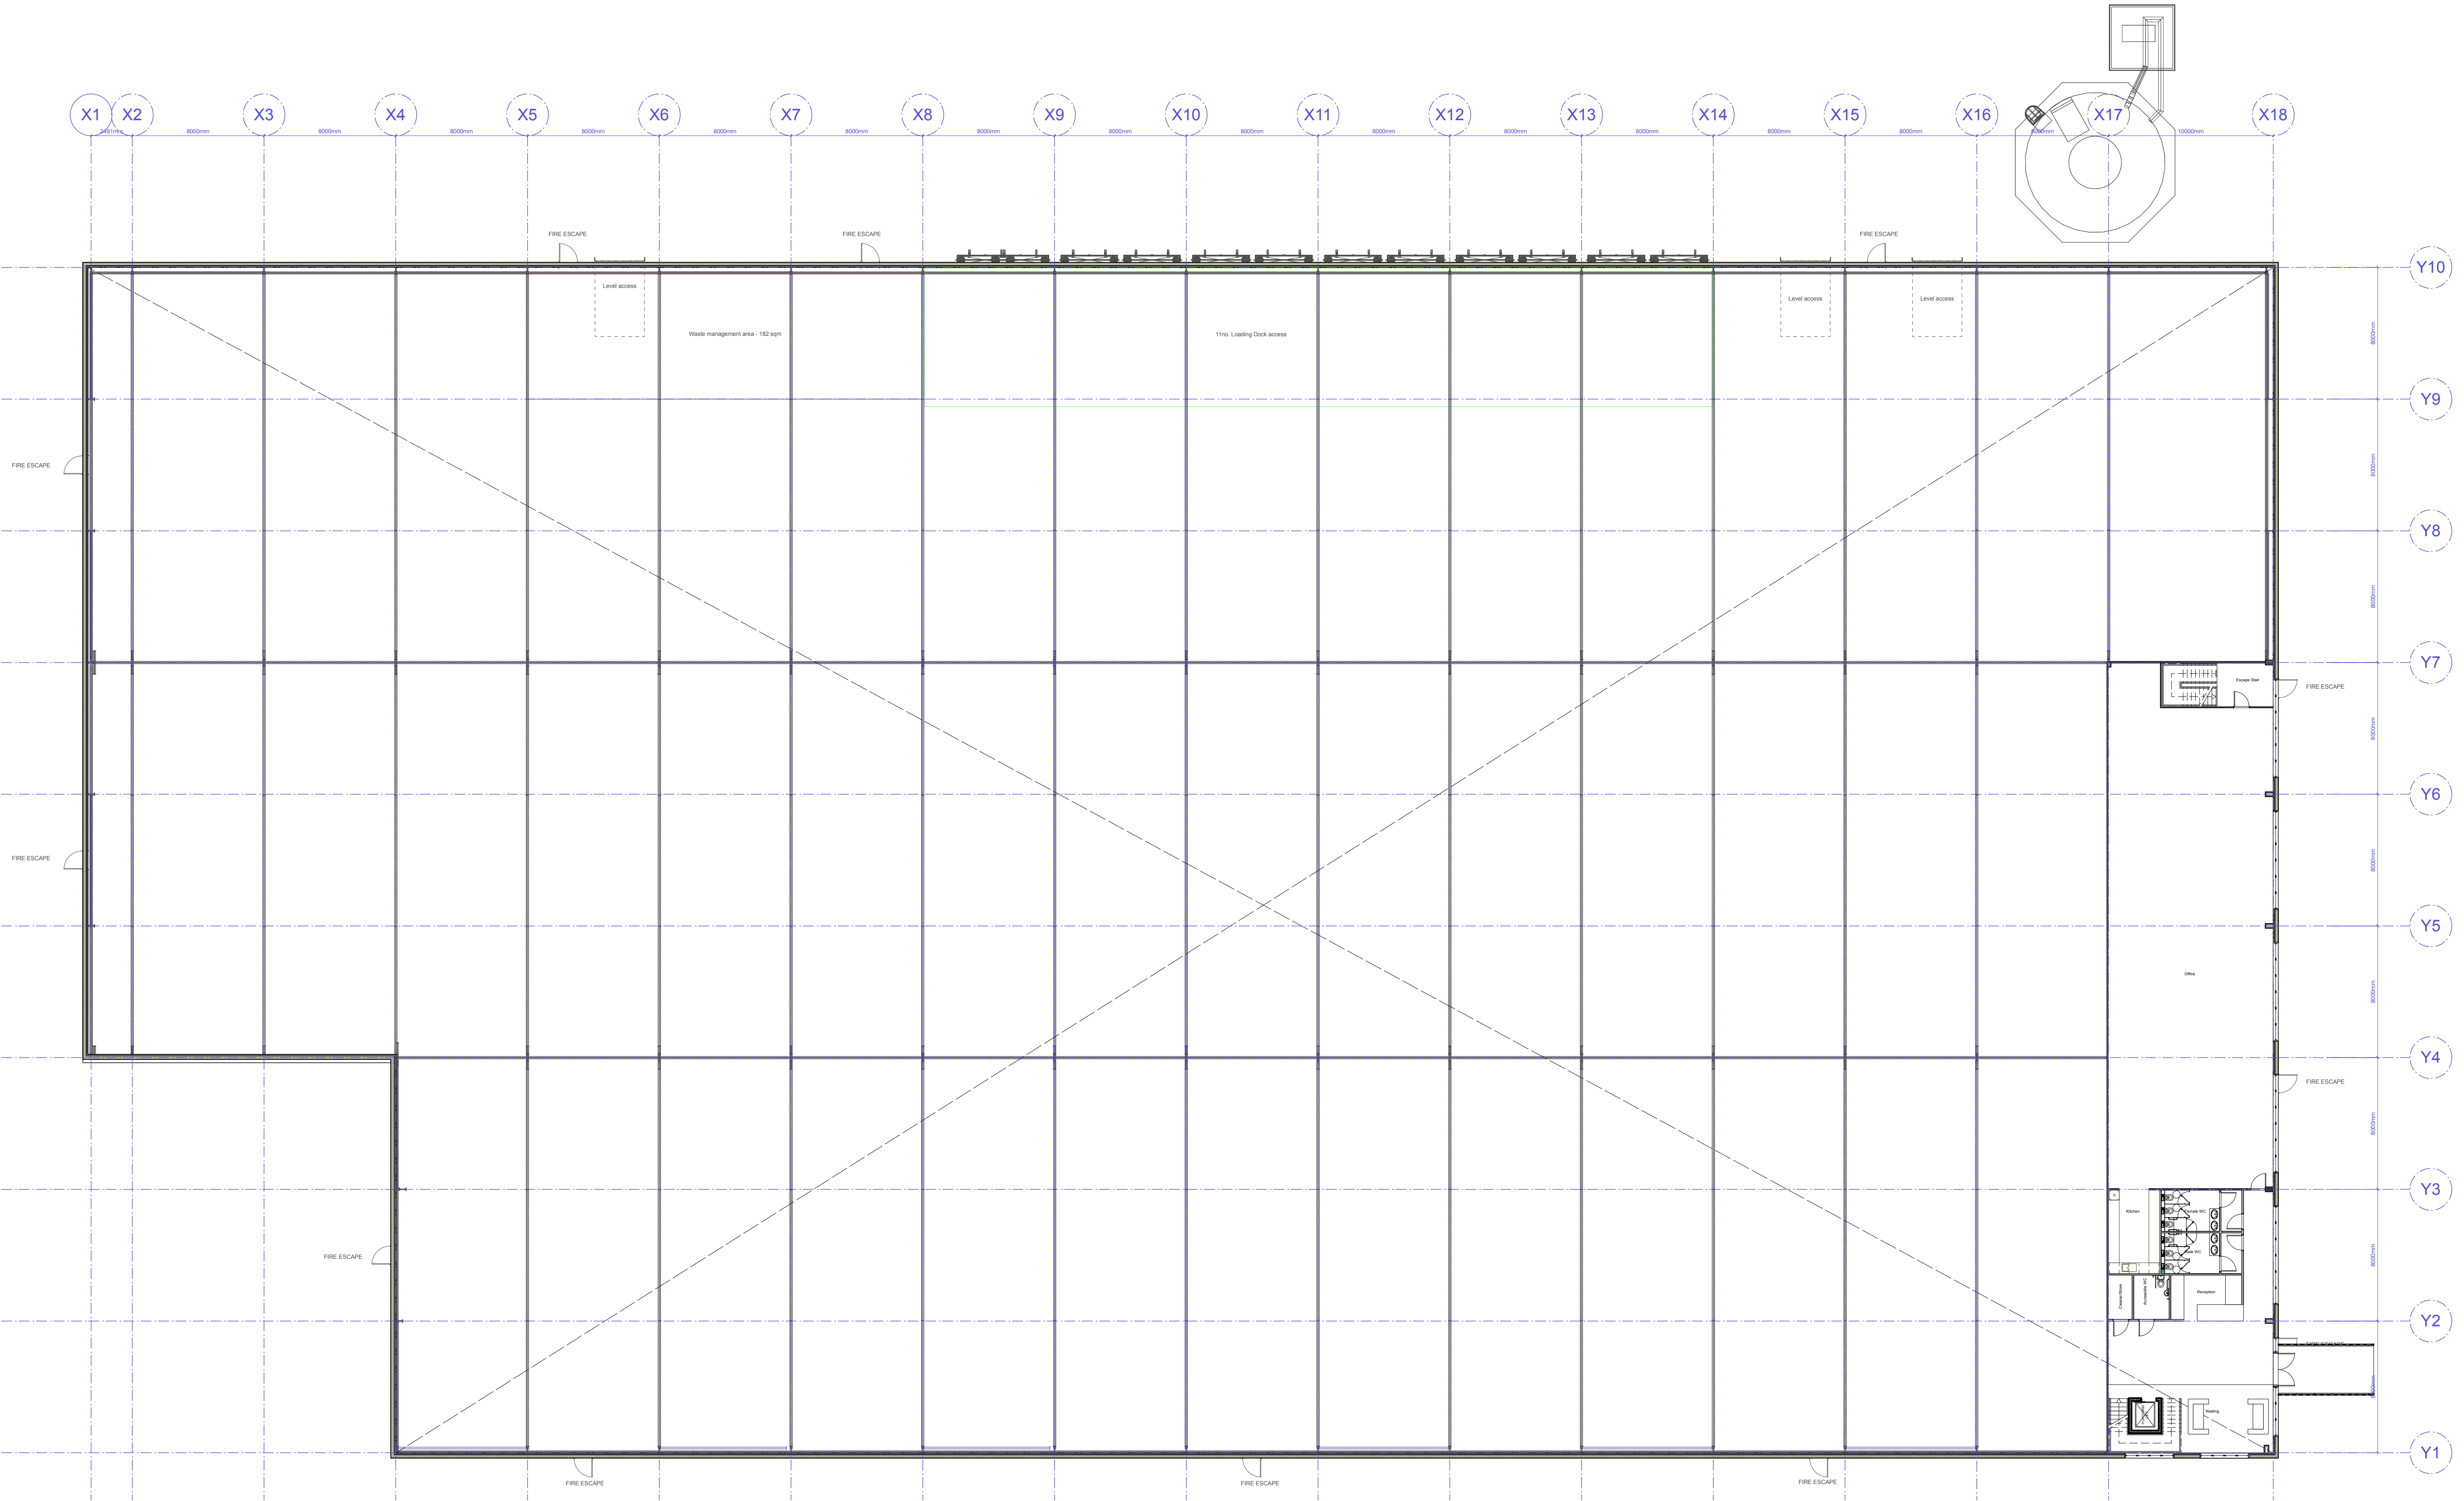

Unit 1 GIA Schedule			
Space Name	Area sqm	Area sqft	
Unit 1 - Ground Floor	9,106	98,020	
Unit 1 - First Floor	480	5,168	
Total	9,586.4 sq m	103,188.4 sqft	

B 23/05/2025 Footprint updated in line with masterplan.
A

JH

