


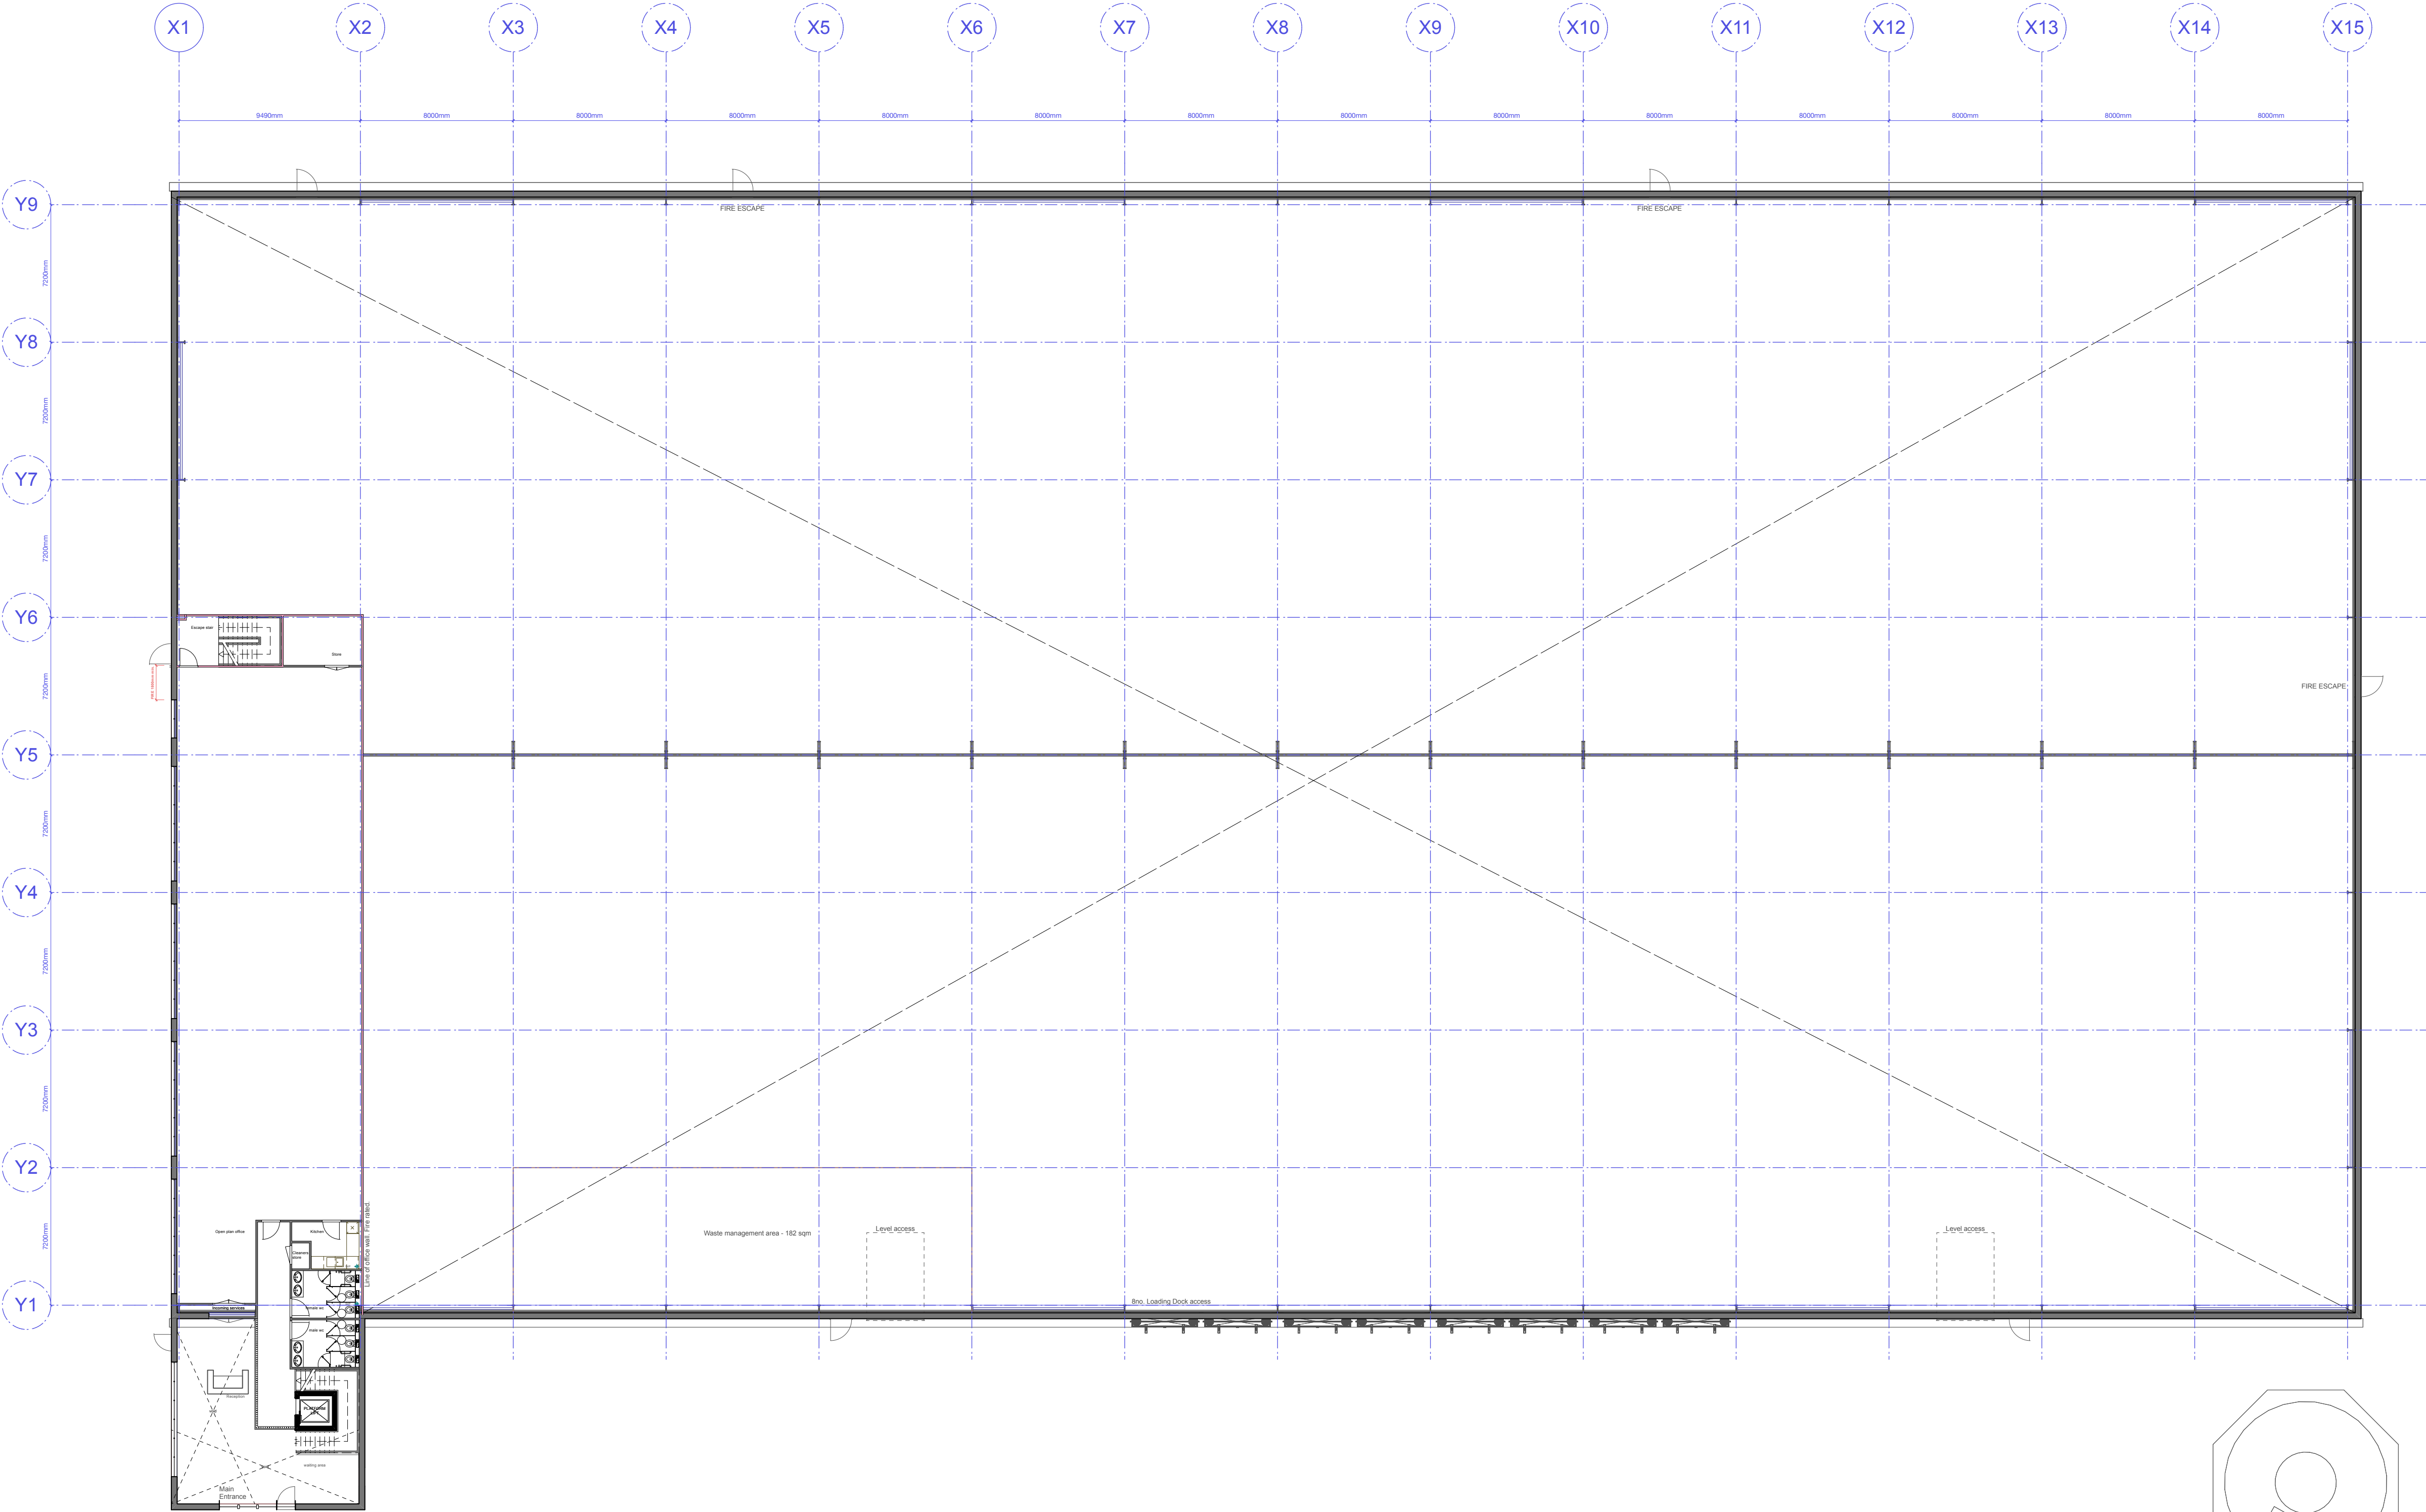

Unit 2 GIA Schedule		
Space Name	Area sqm	Area sqft
Unit 1 - Ground Floor	6,758	72,739
Unit 2 - First Floor	452	4,861
Total	7209.2 sq m	77,599 sqft

B 23/05/2025 Updated in line with masterplan
A

JH

