




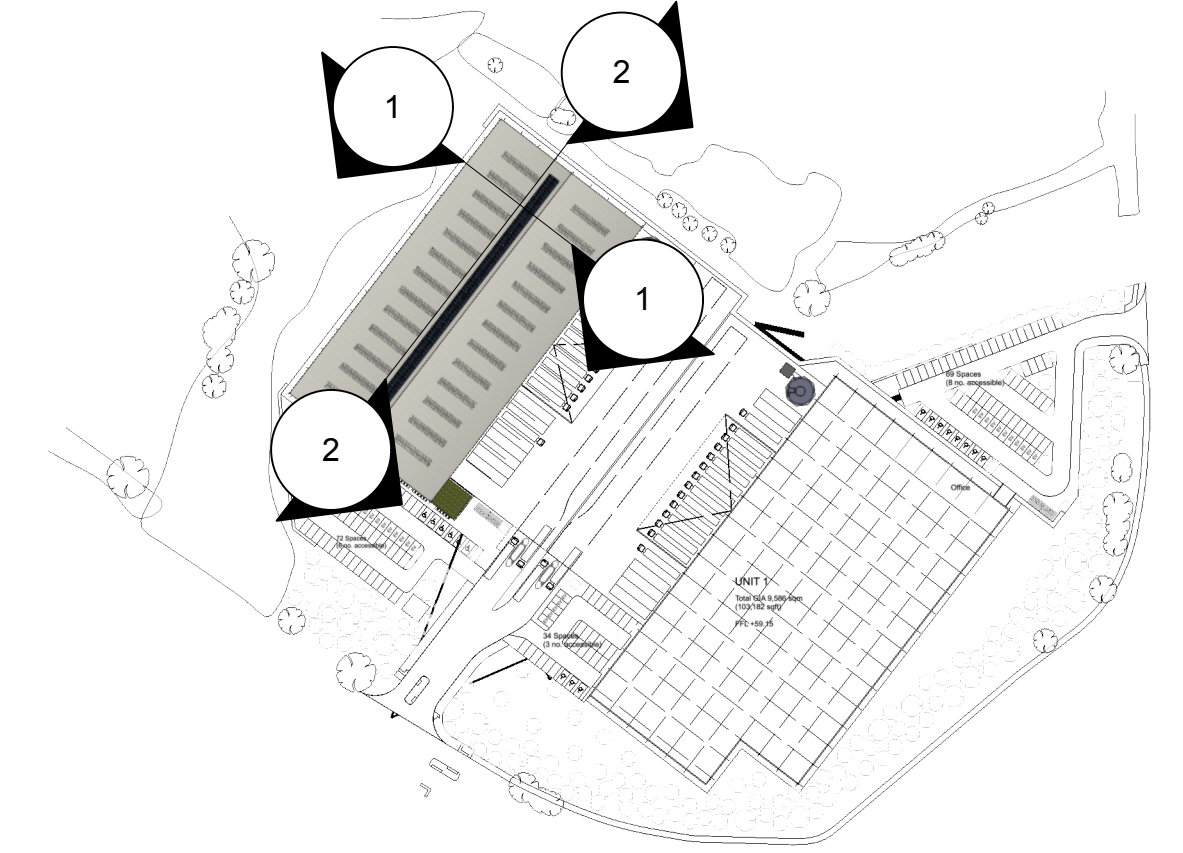

Internal Steel Frame:
All exposed structural steel frame members painted with primer coat. Where required to meet fire protection standards exposed steelwork painted with intumescent paint finish.

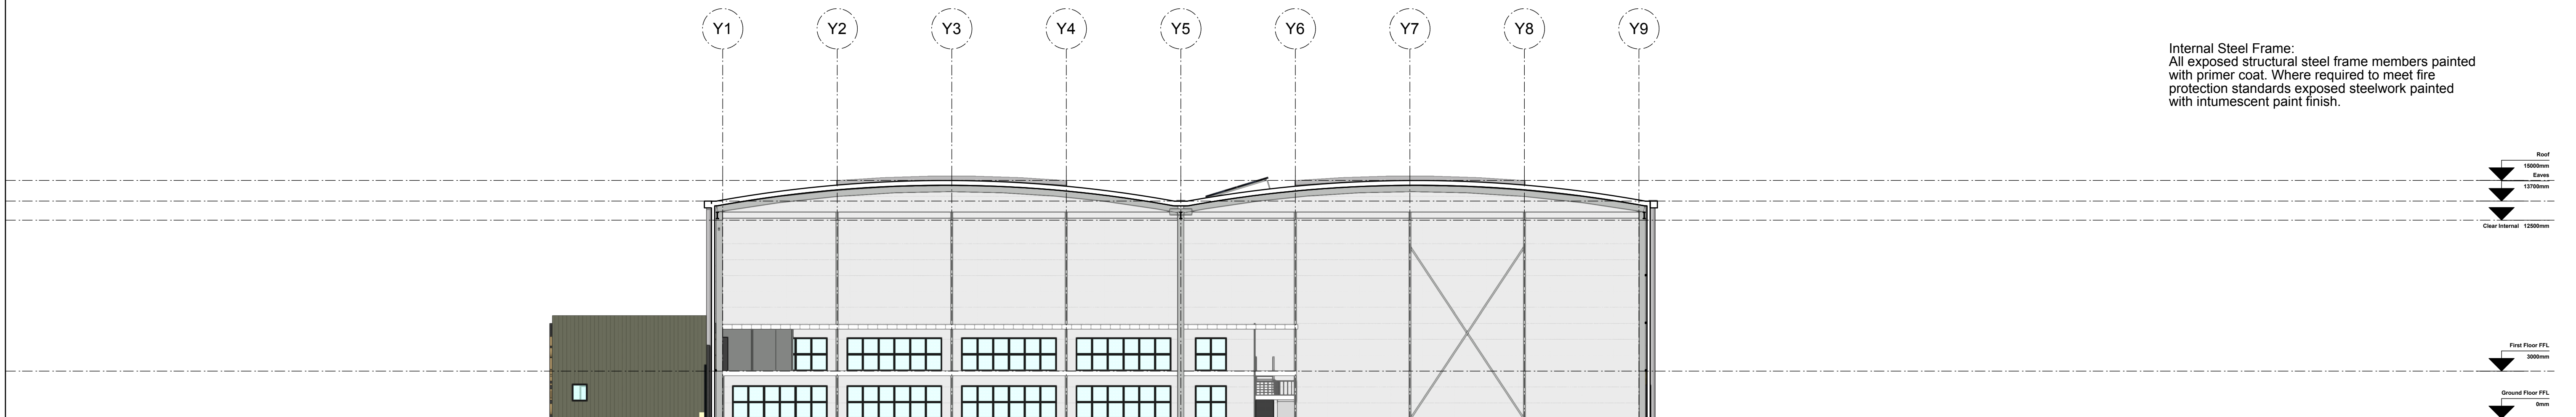

1 Section
Scale: 1:200

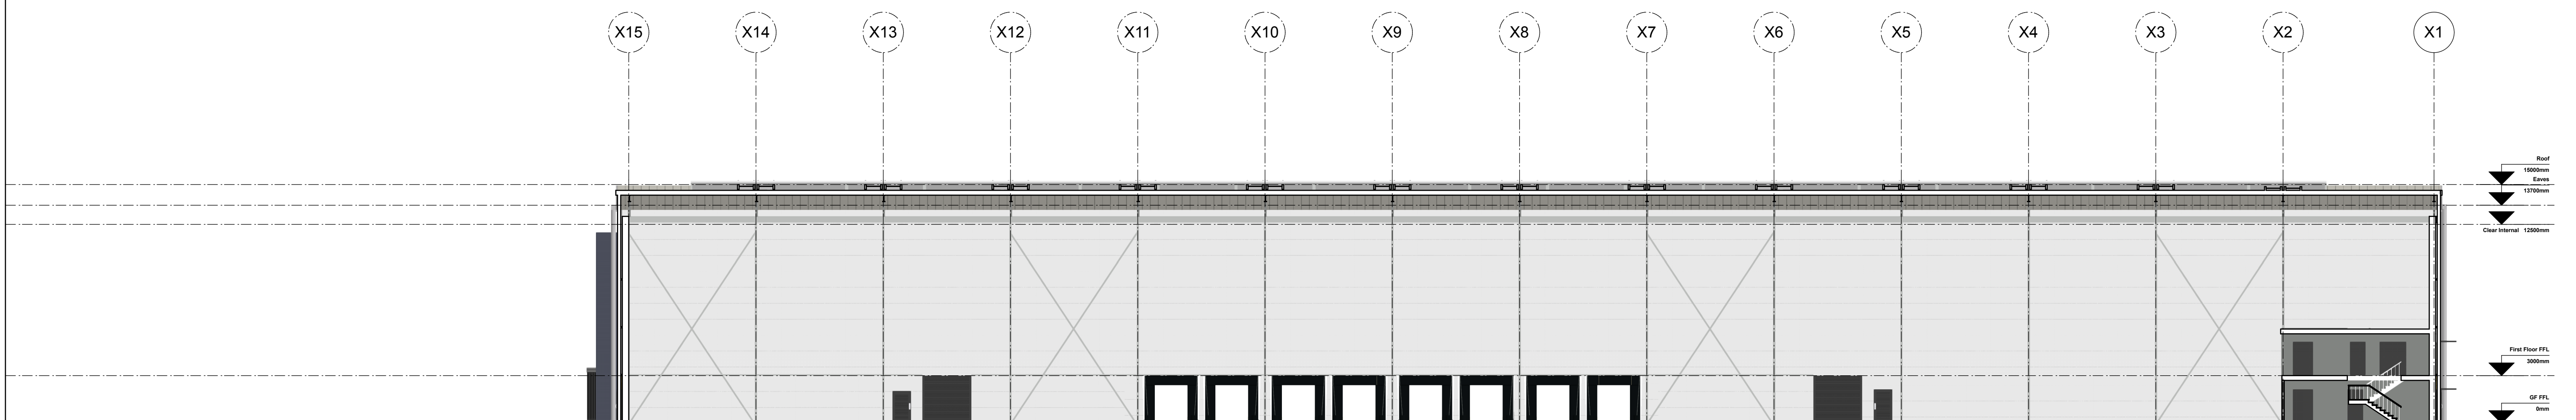

2 Section
Scale: 1:200

C 18/06/2025 Clear internal height amended to 12500mm
B 23/05/2025 Updated in line with masterplan
A

JH
JH