


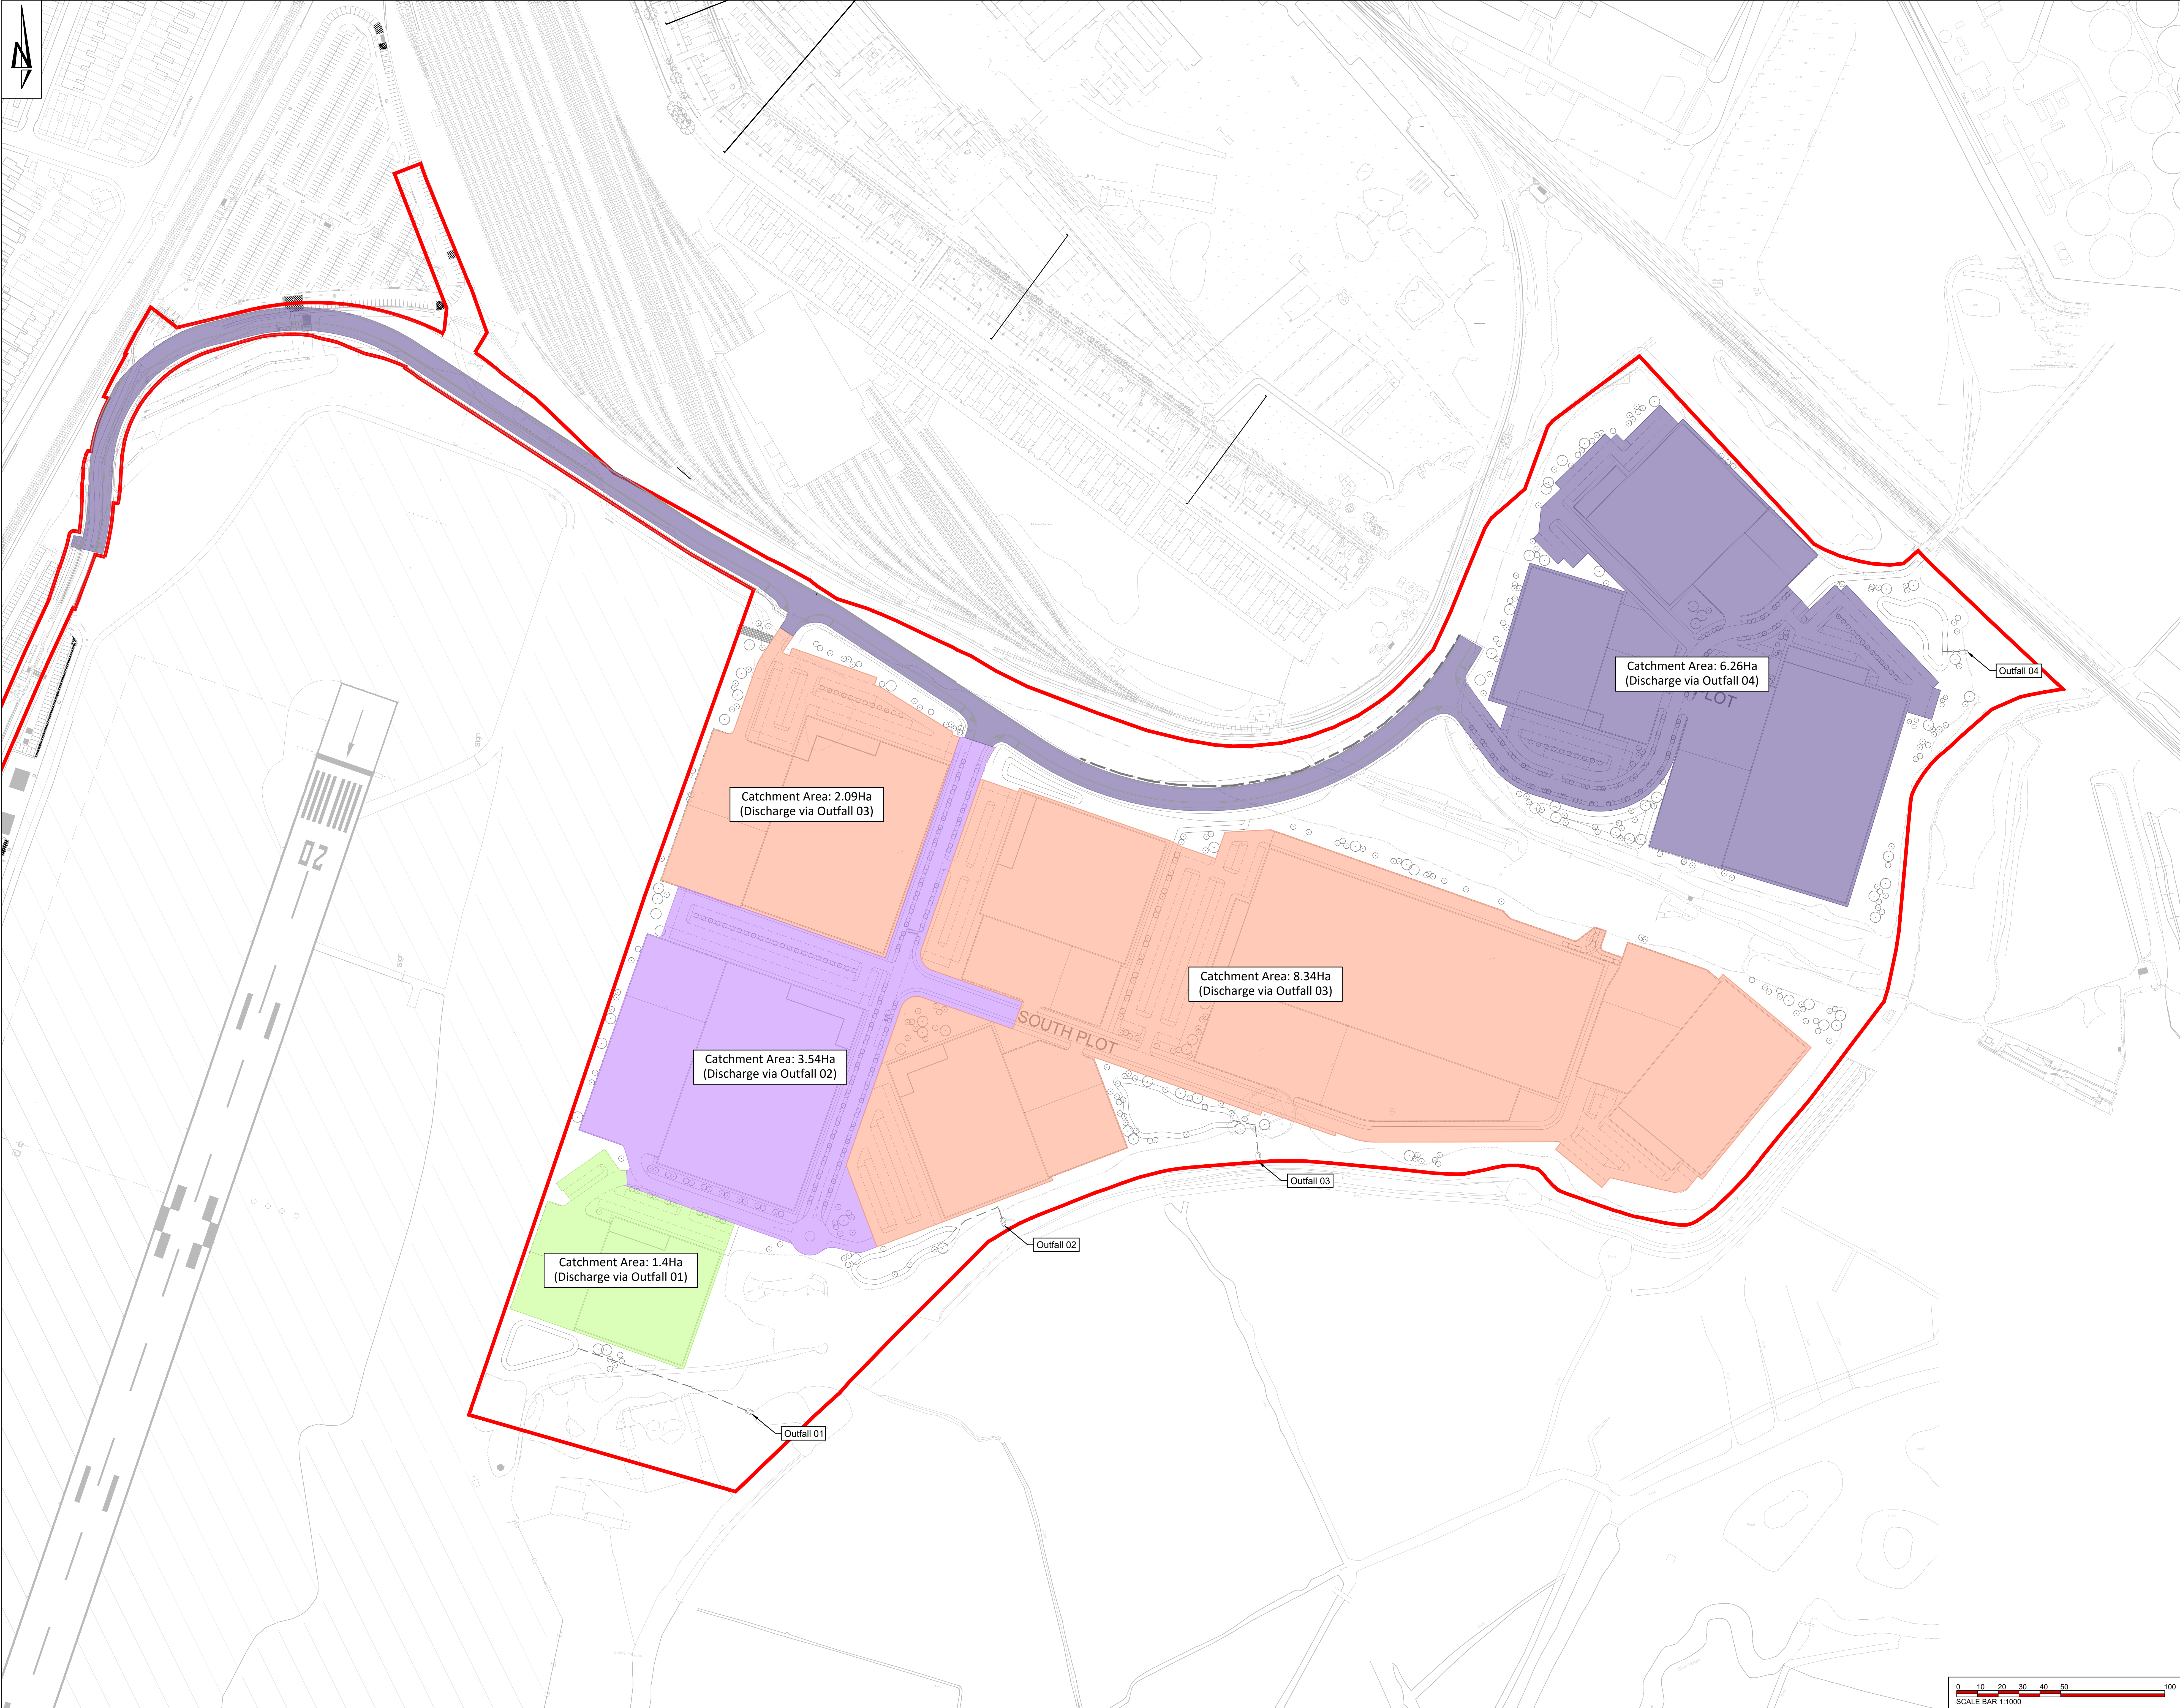

THIS DRAWING IS THE COPYRIGHT OF BURROWS GRAHAM LIMITED.

SAFETY, HEALTH AND ENVIRONMENTAL INFORMATION

IN ADDITION TO THE HAZARDOUS RISKS NORMALLY ASSOCIATED WITH THE TYPES OF WORK DETAILED ON THIS DRAWING, NOTE THE FOLLOWING:

CONSTRUCTION

MAINTENANCE

DEMOLITION

IT IS ASSUMED THAT ALL WORKS WILL BE CARRIED OUT BY A COMPETENT CONTRACTOR WORKING, WHERE APPROPRIATE, TO AN APPROVED METHOD STATEMENT

GENERAL NOTES

1. This drawing shall be read in conjunction with all the relevant architects, engineers' and service engineers drawings & specifications.

2. All units in millimeters U.O.N. on the drawing.

3. Do Not Scale off the drawing.

P02	01.05.26	JB	Northern catchment area revised	JW
P01	24.03.26	JB	Issued for information	JW
REV	DATE	BY	DESCRIPTION	CHKD

Burrows Graham

North Office:
5 Ambassador Place, Stockport Road,
Altrincham WA15 8DN
Tel: +44 (0)161 804 8046

South Office:
Boomer House, Prince Edward Street,
Barnham, South Wiltshire BA2 8ET
Tel: +44 (0)1462 588 402

CLIENT
BLOC GROUP

PROJECT
BLOC VAGINATION QUARTER
SOUTHAMPTON

DRAWING TITLE
PROPOSED CATCHMENT PLAN

BGL PROJECT NUMBER 30228	DRAWING STATUS PRELIMINARY	OFFICE NORTH
SCALE @ A0 1:1000	DATE 24.03.2026	DRAWN BY JB
DRAWING No 30228-BGL-XX-XX-SK-C-00022		CHECKED BY JW
		REV P02