


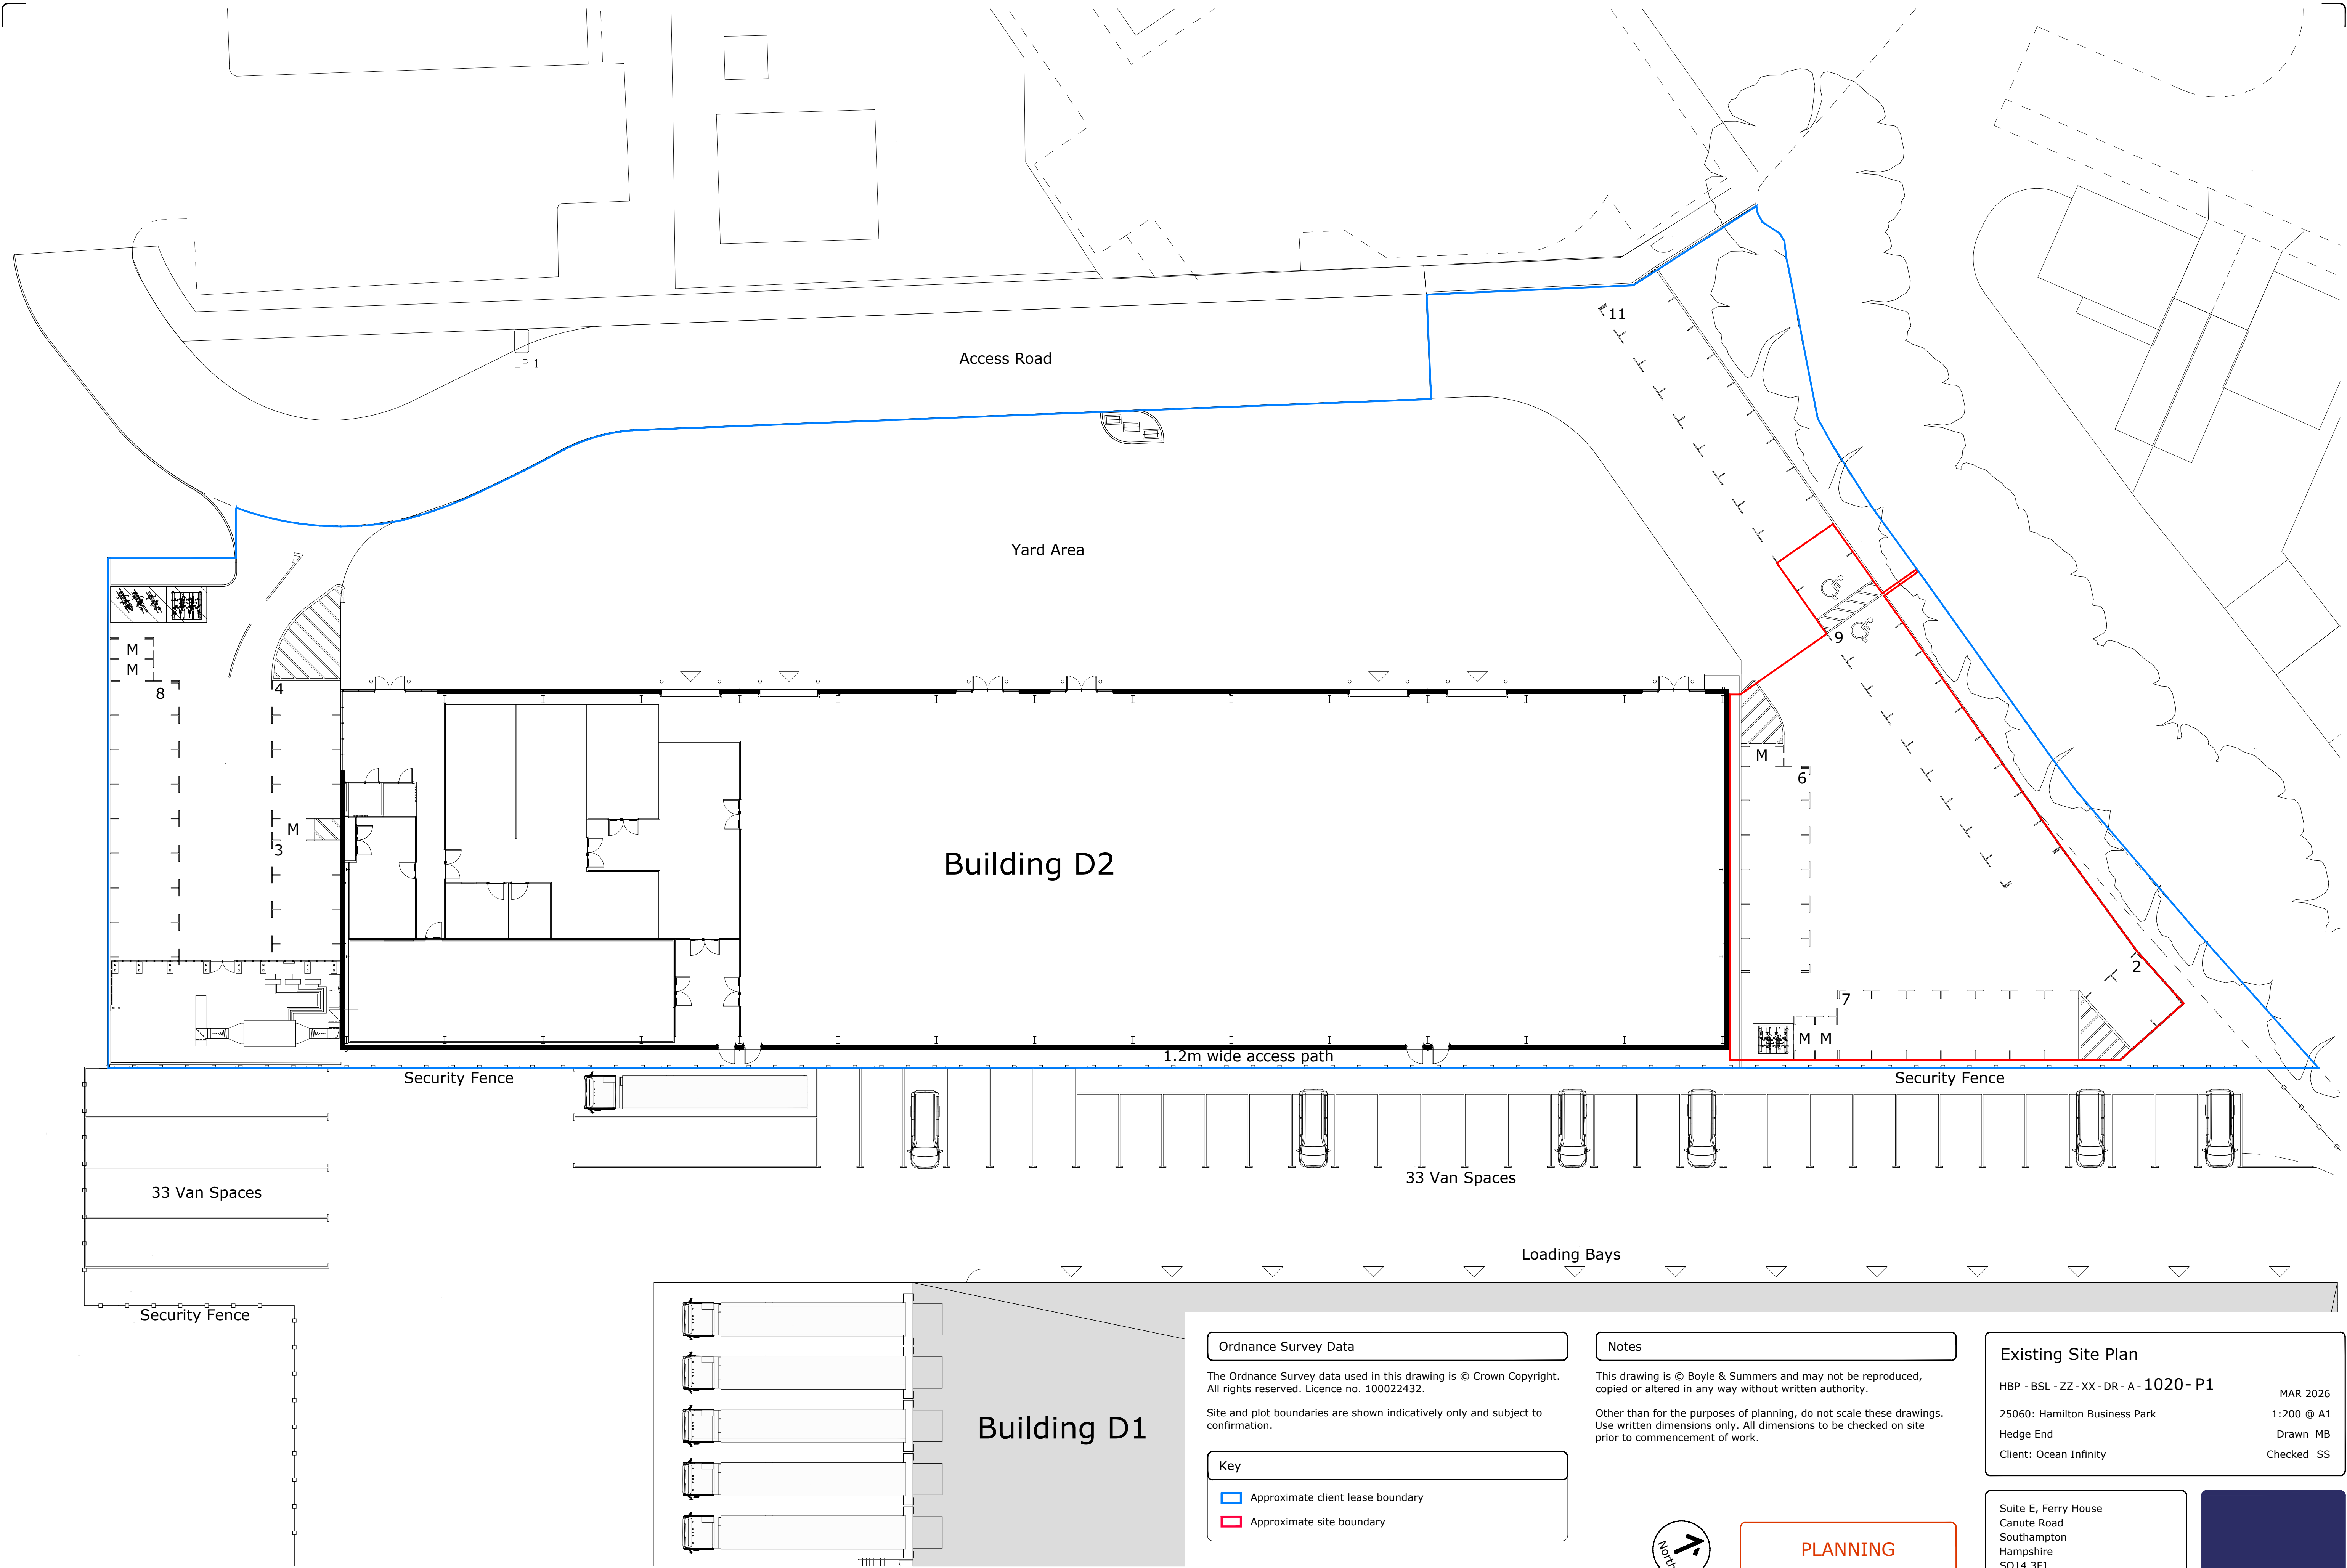

Ordnance Survey Data

The Ordnance Survey data used in this drawing is © Crown Copyright. All rights reserved. Licence no. 100022432.

Site and plot boundaries are shown indicatively only and subject to confirmation.

Key

- Approximate client lease boundary
- Approximate site boundary

Notes

This drawing is © Boyle & Summers and may not be reproduced, copied or altered in any way without written authority.

Other than for the purposes of planning, do not scale these drawings. Use written dimensions only. All dimensions to be checked on site prior to commencement of work.

Existing Site Plan

HBP - BSL - ZZ - XX - DR - A - 1020 - P1

MAR 2026

25060: Hamilton Business Park

1:200 @ A1

Hedge End

Drawn MB

Client: Ocean Infinity

Checked SS

Suite E, Ferry House

Canute Road

Southampton

Hampshire

SO14 3FJ

023 8063 1432

boyleandsummers.co.uk

Boyle & Summers