
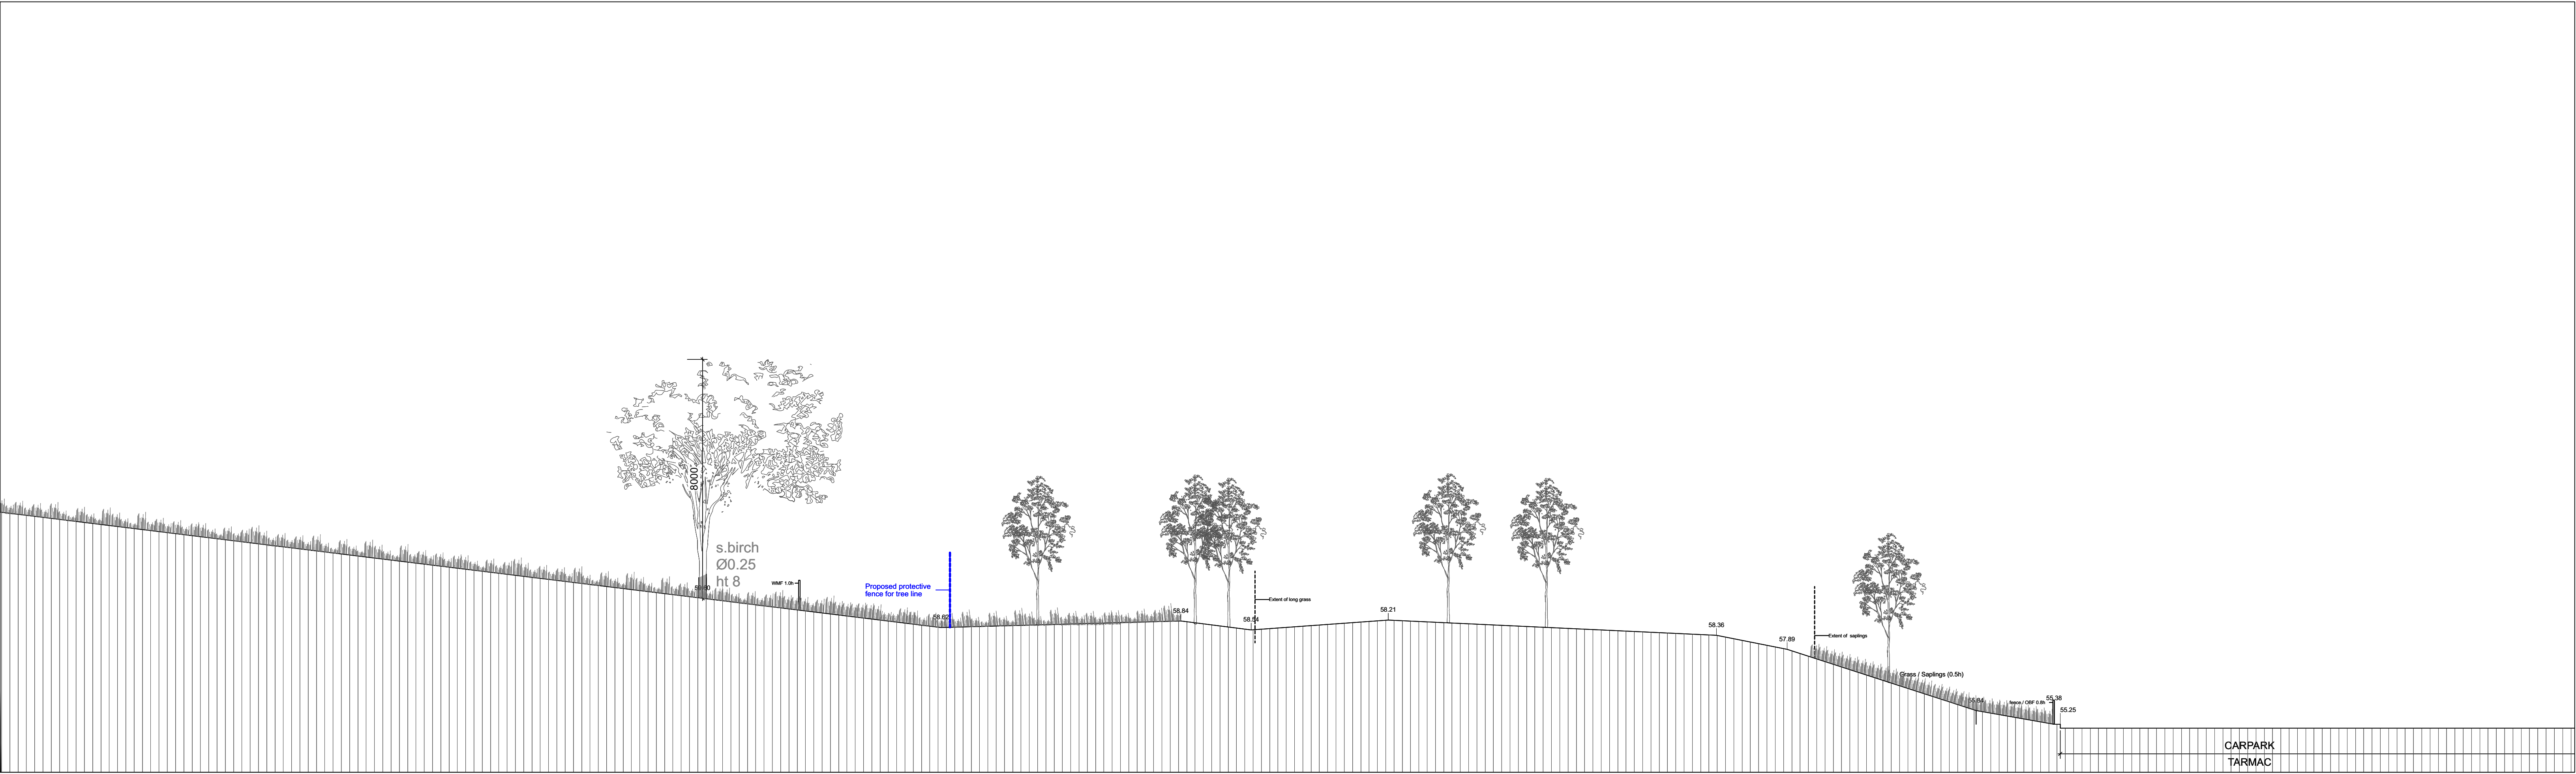
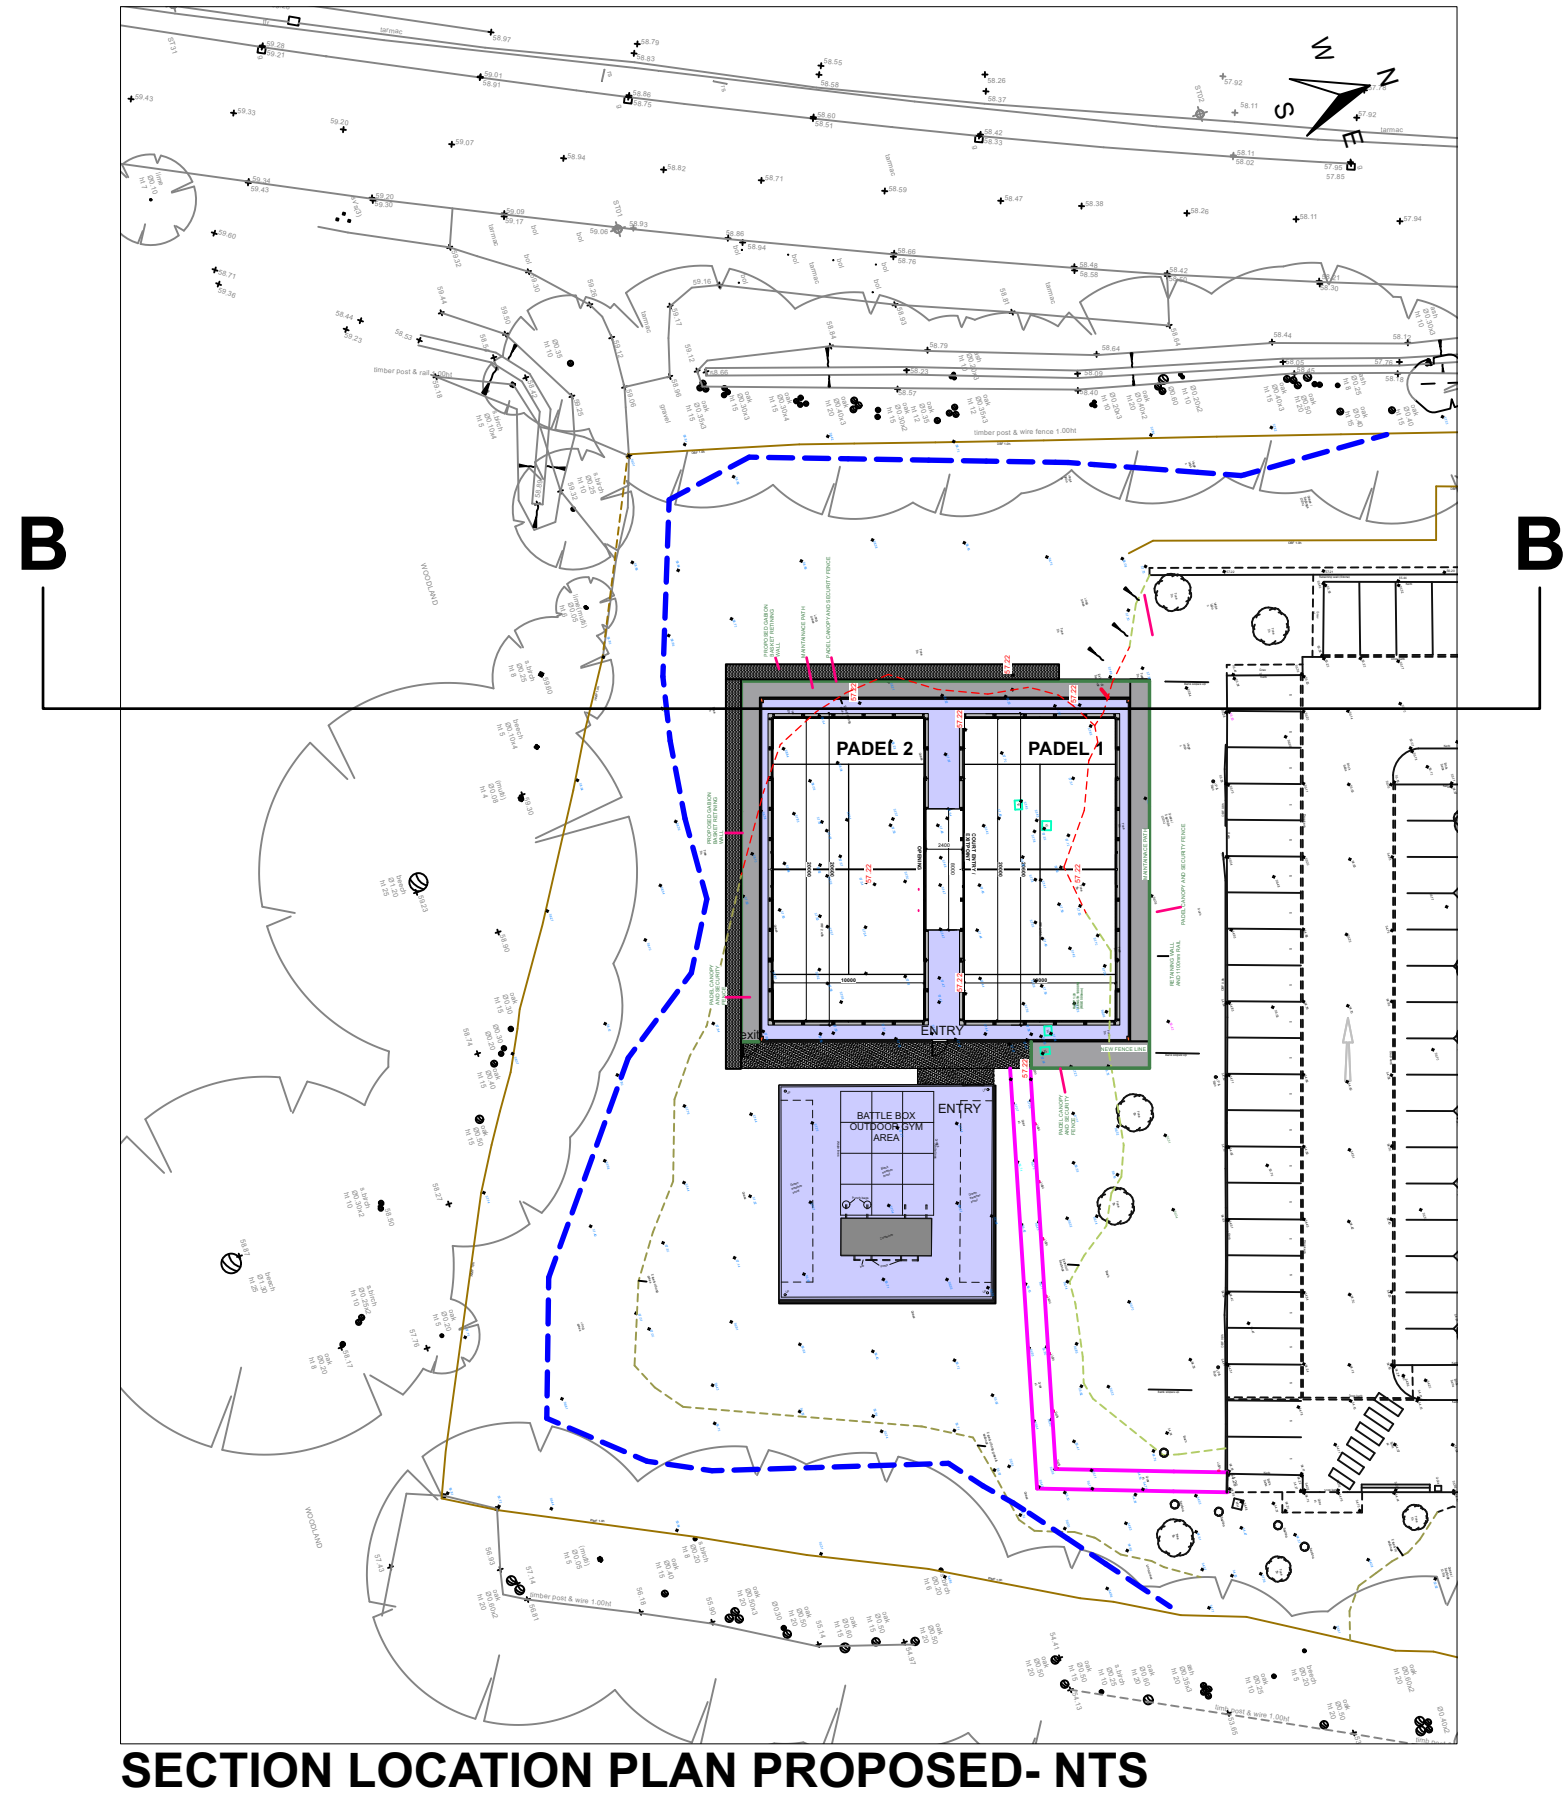
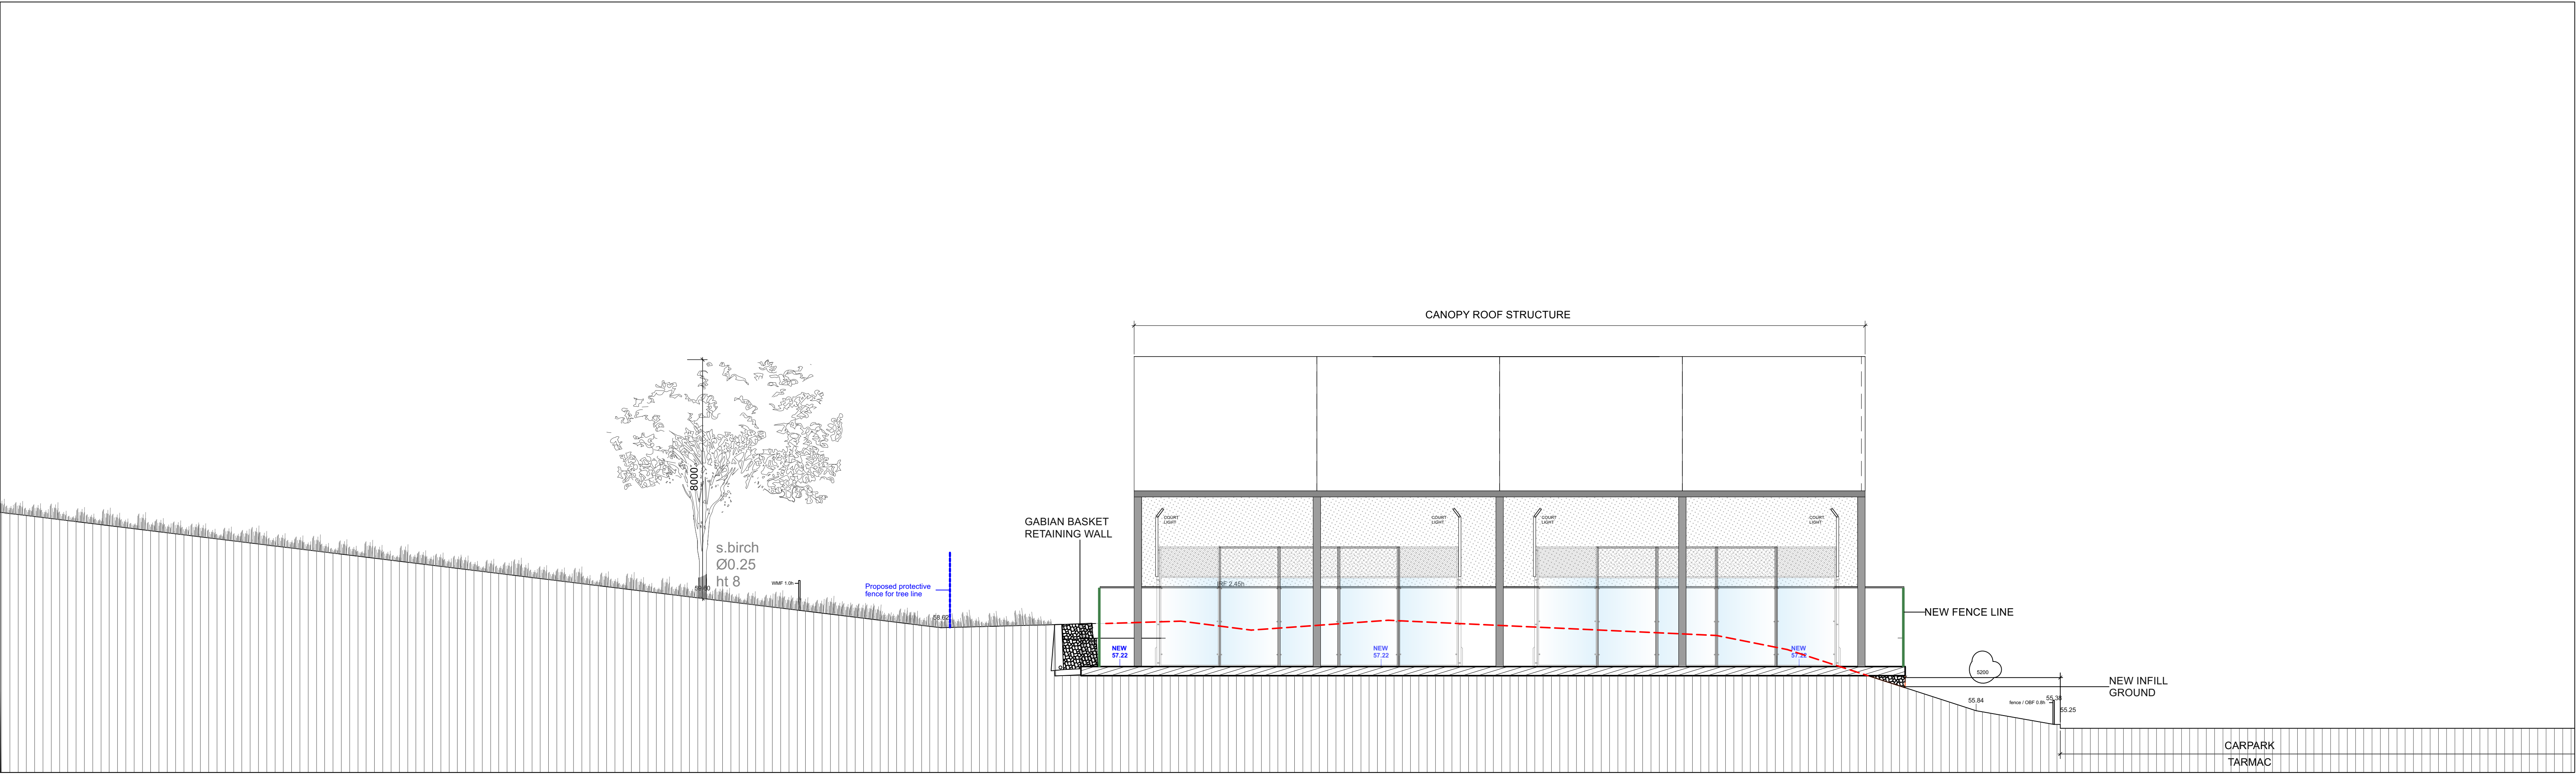


KEY	
EXISTING RAMP / GRADIENT	
PROPOSED NEW FENCE LINE	
PROPOSED FENCE/ TREE PROTECTION LINE	
PROPOSED GROUND REMOVAL	
PROPOSED NEW BUILD UP	

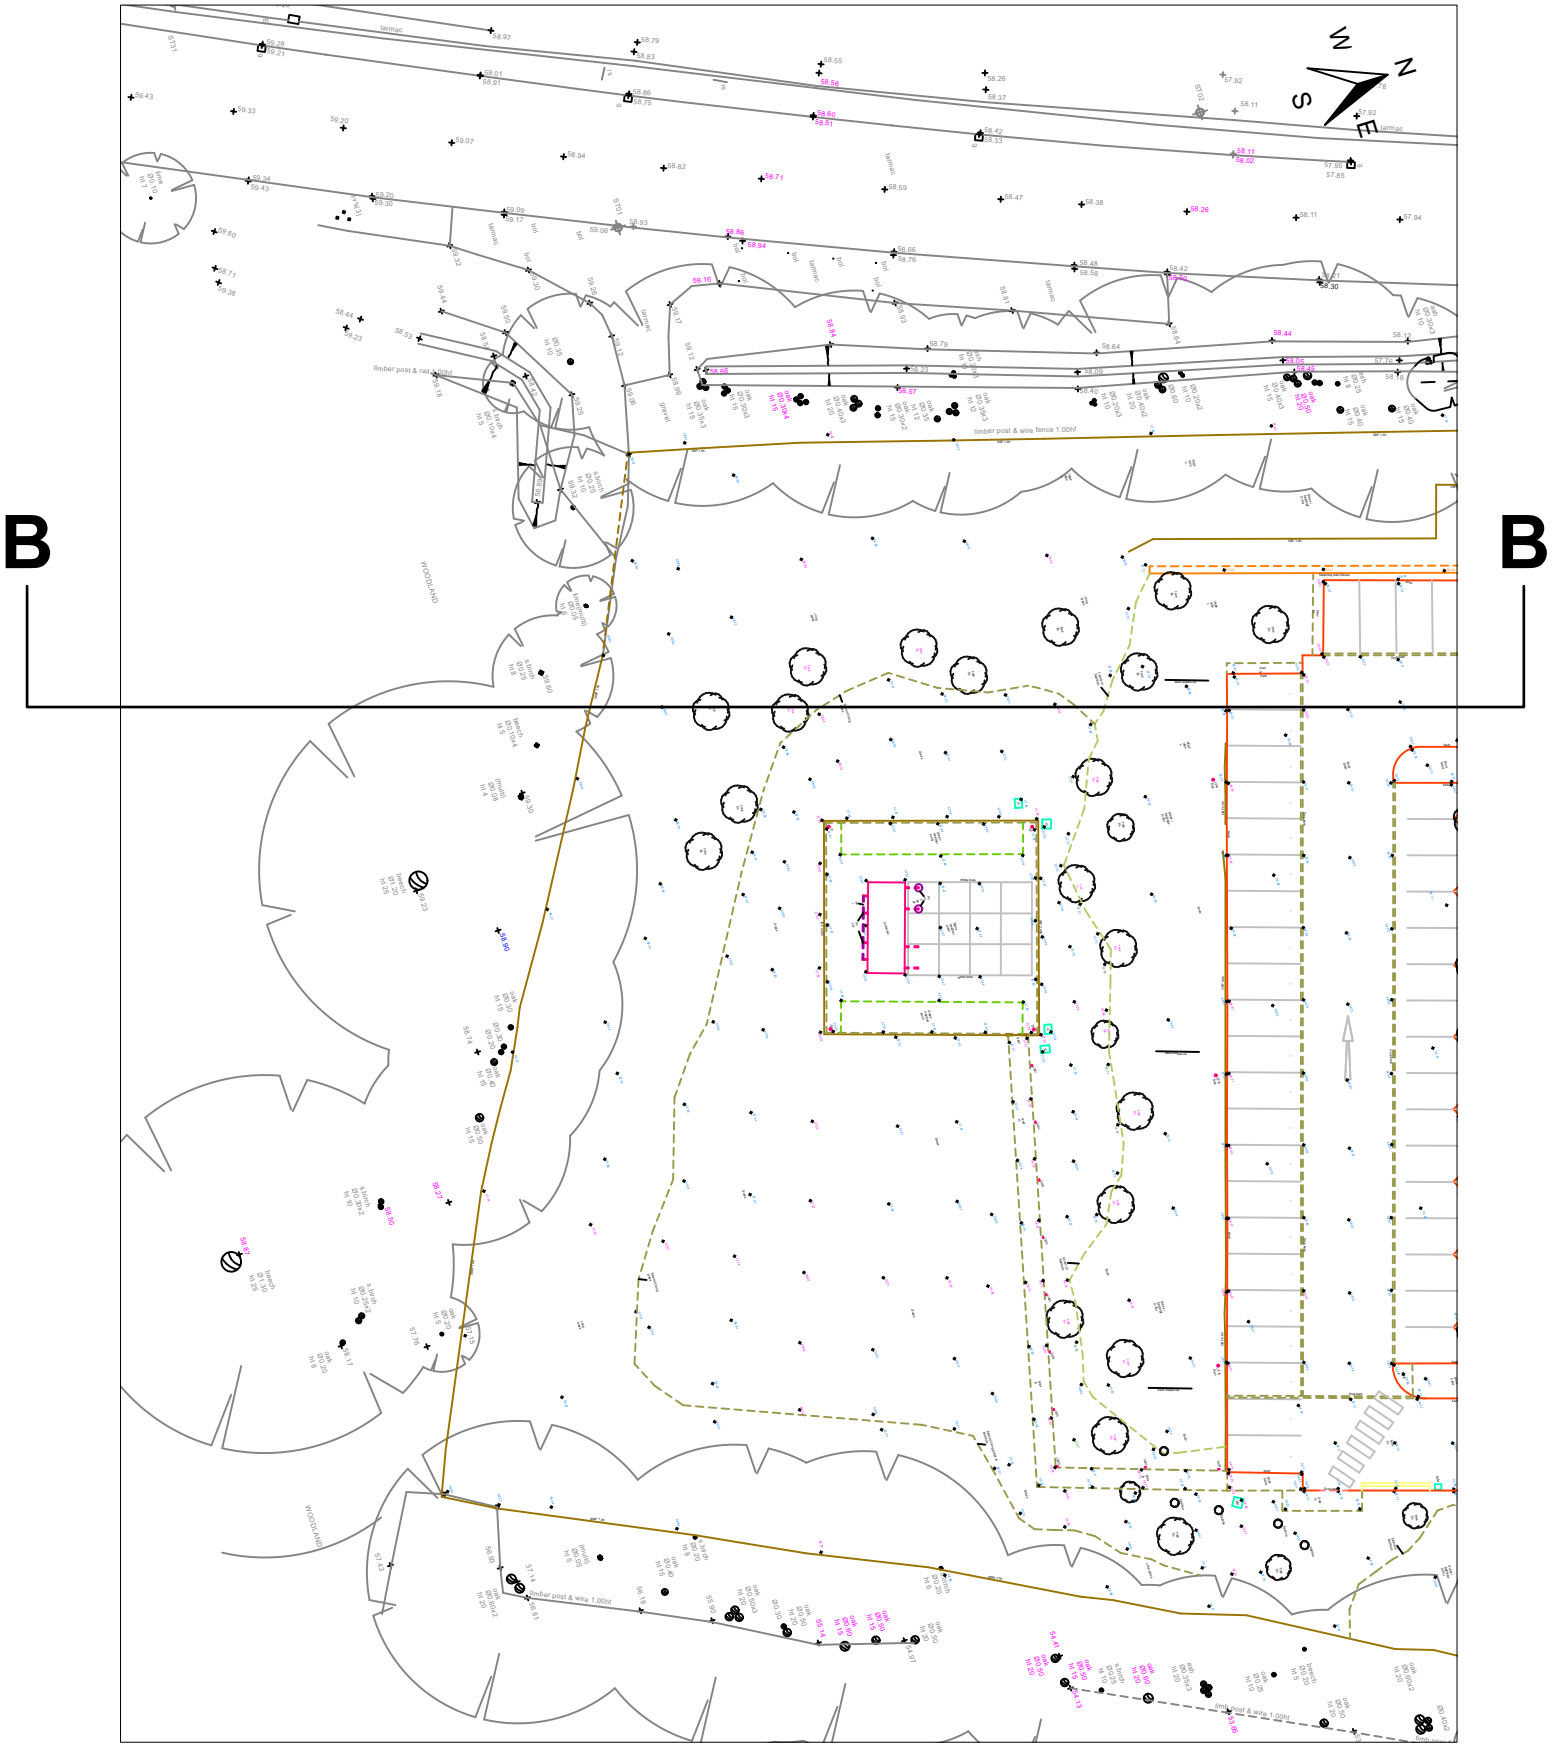

PLANNING

NOTES

DO NOT SCALE FROM THIS DRAWING. ALL DIMENSIONS TO BE VERIFIED ON SITE PRIOR TO ANY SHOP OR SITE WORKS BEING COMMENCED. ANY DISCREPANCIES TO BE REPORTED TO THE DESIGNER BEFORE ANY WORK IS PUT IN HAND.

COPYRIGHT RESERVED - ARKA OWNS THE COPYRIGHT OF THIS DRAWING WHICH MUST NOT BE REPRODUCED IN WHOLE OR PART WITHOUT THE WRITTEN PERMISSION OF ARKA

THIS DRAWING IS TO BE READ IN CONJUNCTION WITH RELEVANT CONSULTANT'S & SPECIALIST'S DRAWINGS, DETAILS, SCHEDULES AND SPECIFICATIONS

ALL CONSULTANTS AS LISTED BELOW SHOULD CO-ORDINATE THEIR DESIGNS IN ACCORDANCE WITH ARKA DRAWINGS

- ARCHITECT
- STRUCTURAL ENGINEER
- M&E SERVICES AND LIGHTING SPECIALIST

IT IS THE RESPONSIBILITY OF THE LEAD ARCHITECT TO ENSURE THAT THE DESIGN COMPLIES WITH LOCAL REGULATION STANDARDS AS REQUIRED

ALL SITE SIZES TO BE CONFIRMED BY CONTRACTOR PRIOR TO MANUFACTURE. FIGURED DIMANSIONS ARE TO BE USED IN PREFERENCE TO SCALES

CONTRACTOR TO SUPPLY FULL SHOP DRAWINGS AND MATERIAL SUBMITTALS WITH SPECIFIC REFERENCE PRIOR TO MANUFACTURE.

ARKATM
SPORTIVA

Rev	Date	Description
A	240426	UPDATE TO OVERALL REDUCED PADEL FOOTPRINT; UPDATE TO FENCING LINE AND RETAINING WALL
B	200526	UPDATE TO OVERALL REDUCED PADEL FOOTPRINT; UPDATE TO FENCING LINE AND RETAINING WALL

By	Project Number	424/24/4	Project	VILLAGE HOTEL PADEL - EASTLEIGH
AS	Drawing Number	442		
AS	Revision	B	Client	VILLAGE HOTELS
	Date Created	18-1-2025		
	Drawn by	SN	Title	EXISTING & PROPSOED SITE SECTION B OPTION 5
	Checked by	- AS		
	Scale	1:100@A0	www.arka.co	
	Note			

SIZE: A0

424/24/4 442 B