
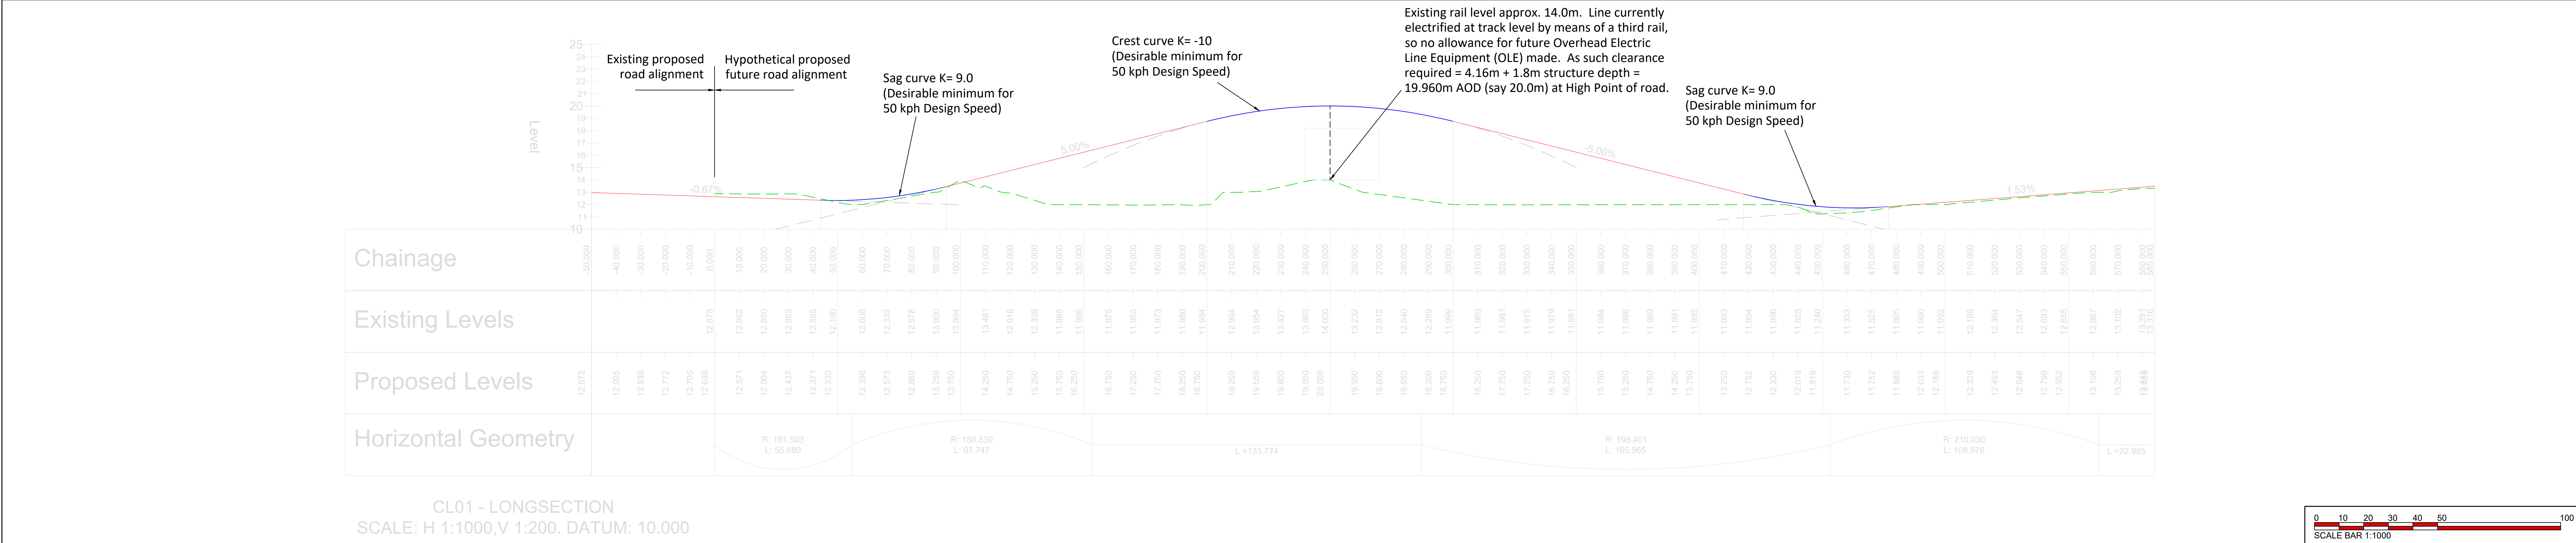


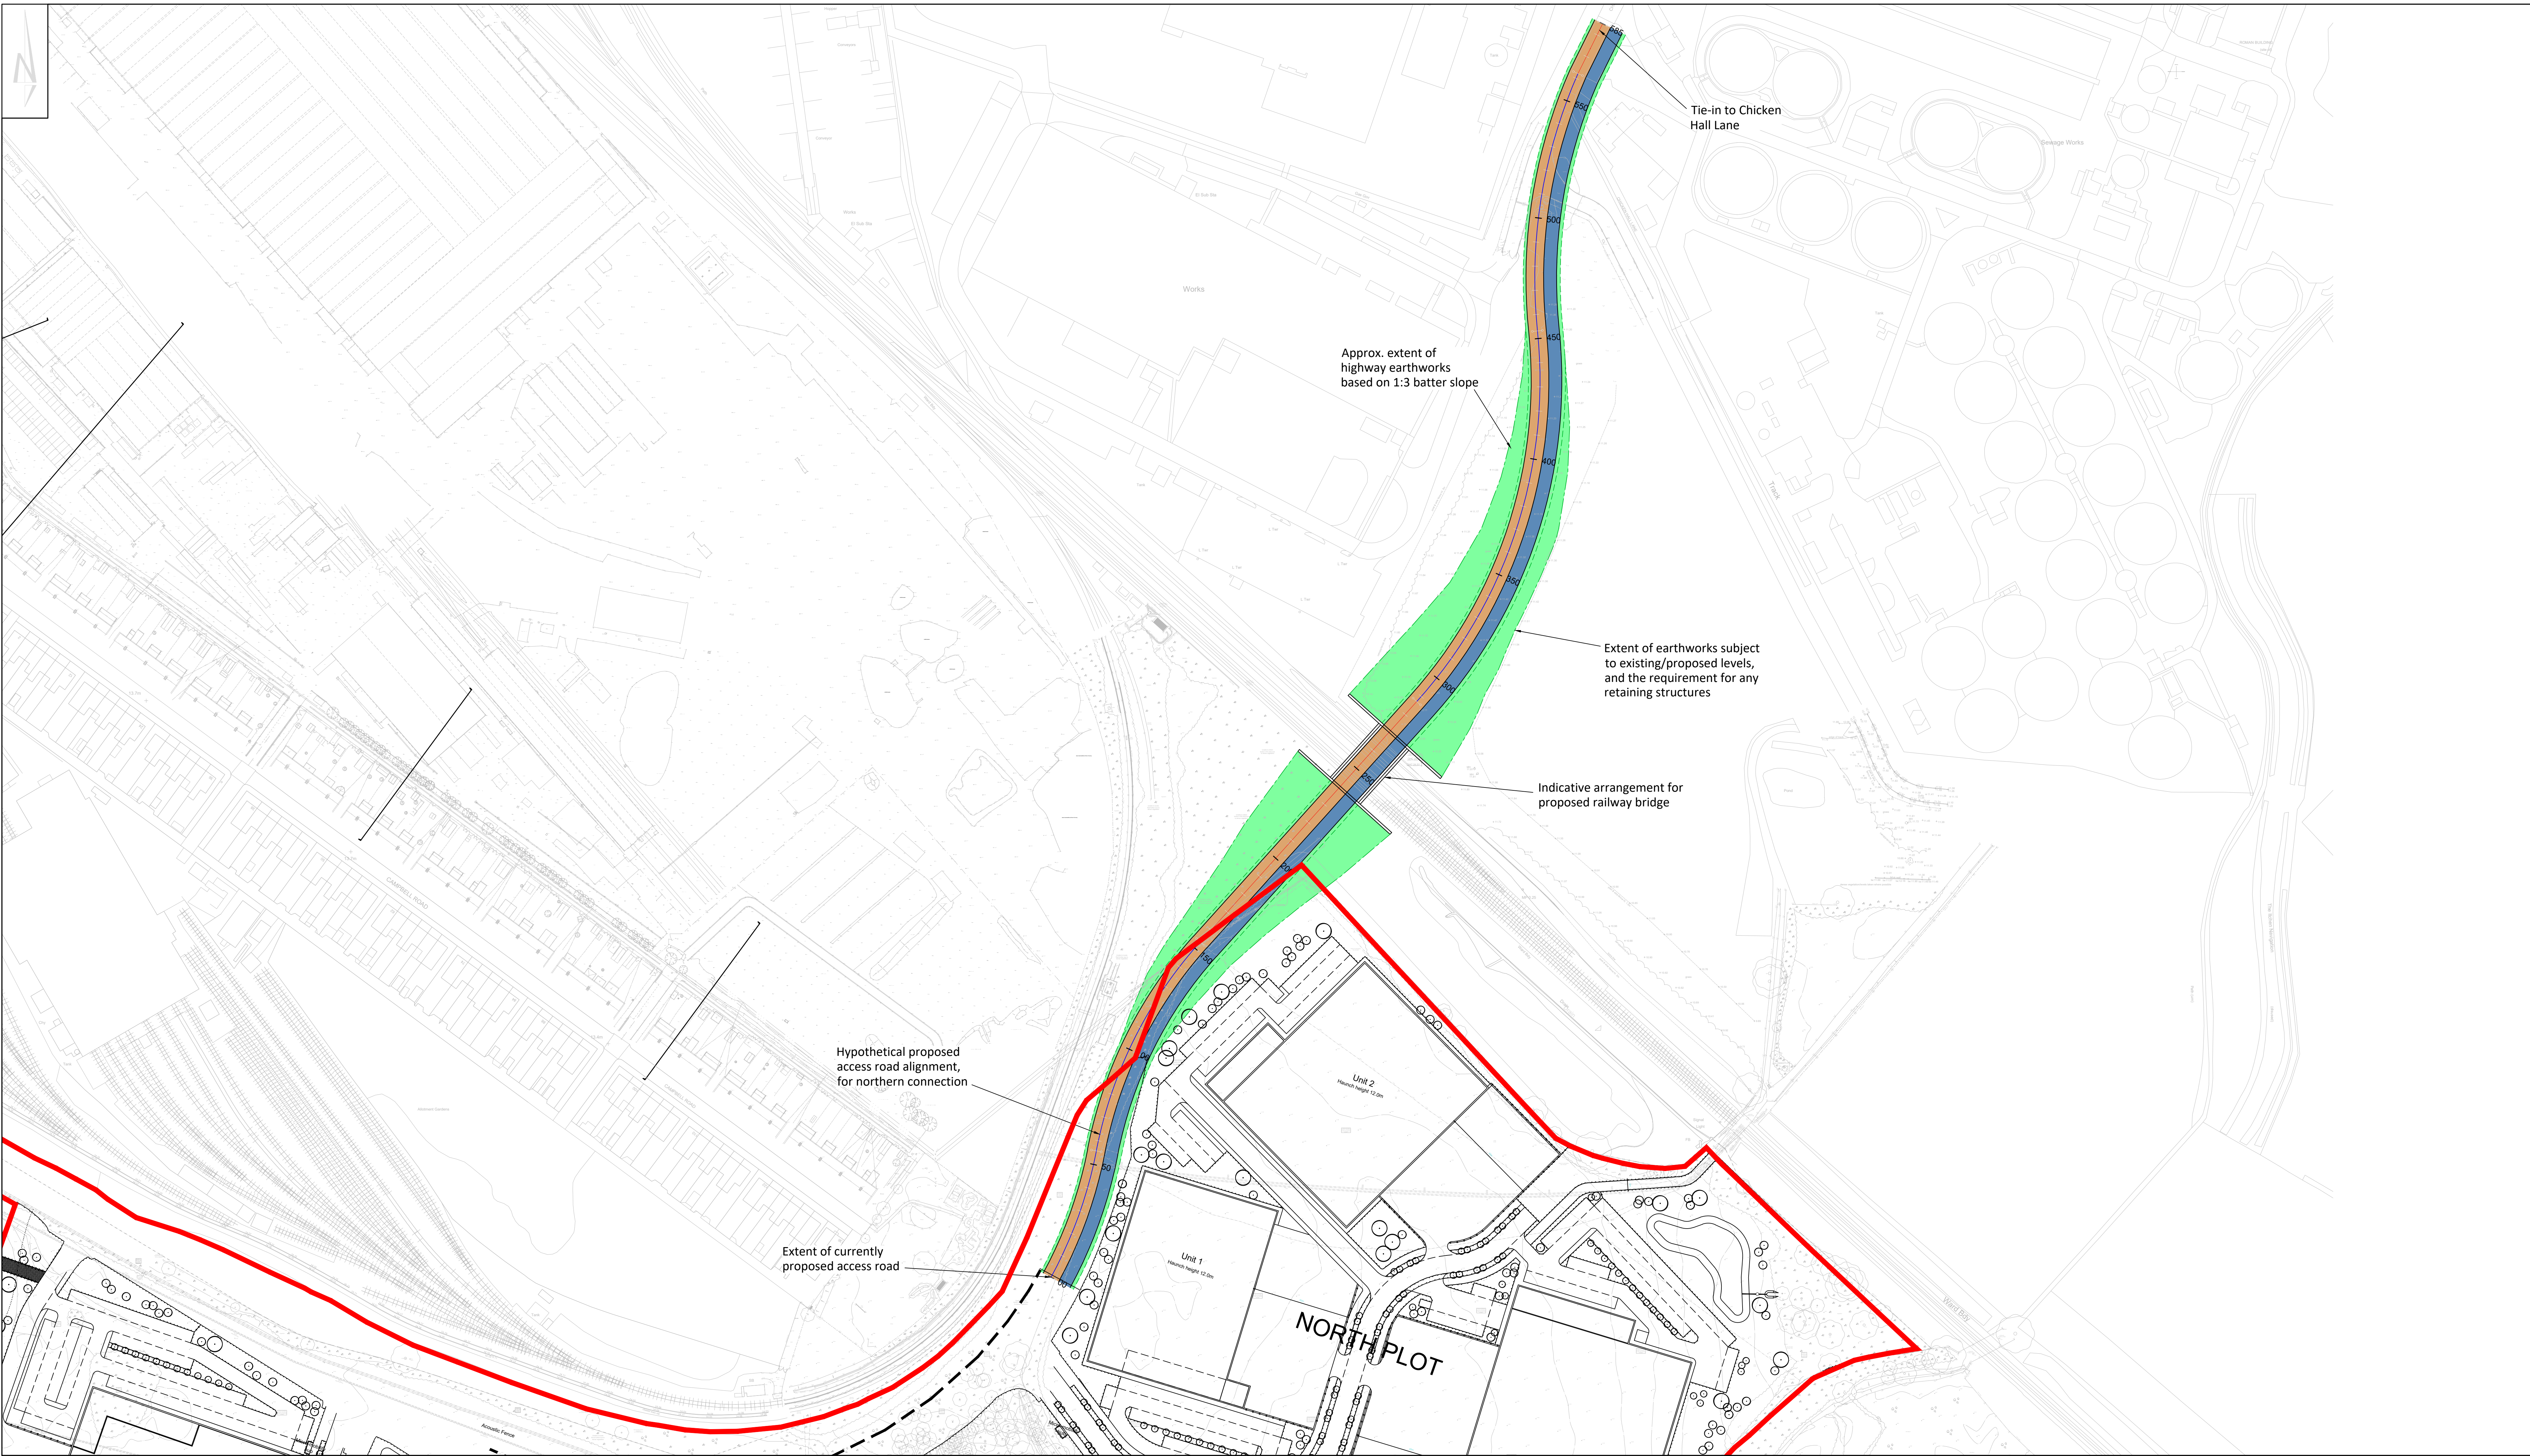

Chainage	10																				-50.000																				-40.000																				-30.000																				-20.000																				-10.000																				0.000																				10.000																				20.000																				30.000																				40.000																				50.000																				60.000																				70.000																				80.000																				90.000																				100.000																				110.000																				120.000																				130.000																				140.000																				150.000																				160.000																				170.000																				180.000																				190.000																				200.000																				210.000																				220.000																				230.000																				240.000																				250.000																				260.000																				270.000																				280.000																				290.000																				300.000																				310.000																				320.000																				330.000																				340.000																				350.000																				360.000																				370.000																				380.000																				390.000																				400.000																				410.000																				420.000																				430.000																				440.000																				450.000																				460.000																				470.000																				480.000																				490.000																				500.000																				510.000																				520.000																				530.000																				540.000																				550.000																				560.000																				570.000																				580.000																				590.000																				600.000	
	Existing Levels	12.875																				12.875																				12.862																				12.850																				12.833																				12.805																				12.750																				12.600																				12.332																				12.078																				11.900																				11.664																				11.420																				11.175																				10.930																				0.150																				0.000	
Proposed Levels	12.972																				12.985																				12.998																				12.972																				12.905																				12.875																				12.871																				12.864																				12.837																				12.805																				12.750																				12.600																				12.332																				12.078																				11.900																				11.664																				11.420																				11.175																				10.930																				0.150																				0.000	
Horizontal Geometry	R: 181.503 L: 55.680	

CL0 - LONGSECTION
SCALE: H 1:1000,V 1:200, DATUM: 10.000

THIS DRAWING IS THE COPYRIGHT OF BURROWS GRAHAM LIMITED.

SAFETY, HEALTH AND ENVIRONMENTAL INFORMATION

IN ADDITION TO THE HAZARDS/RISKS NORMALLY ASSOCIATED WITH THE TYPES OF WORK DETAILED ON THIS DRAWING, NOTE THE FOLLOWING

CONSTRUCTION

MAINTENANCE

DEMOLITION

IT IS ASSUMED THAT ALL WORKS WILL BE CARRIED OUT BY A COMPETENT CONTRACTOR WORKING, WHERE APPROPRIATE, TO AN APPROVED METHOD STATEMENT

GENERAL NOTES

1. This drawing shall be read in conjunction with all the relevant architects, engineers' and service engineers drawings & specifications.

2. All units in millimeters U.O.M. on the drawing.

3. Do Not Scale off the drawing.

LEGEND

P03	10.04.26	MM	Planning Redline Boundary added	JW
P02	16.02.26	PMA	Earthworks to north-east side of embankment amended.	JW
P01	13.02.26	PMA	Issued for information	JW
REV	DATE	BY	DESCRIPTION	CHKD

Burrows Graham

North Office:
5 Ambassador Place, Stockport Road,
Altrincham WA15 8JH
Tel: +44 (0)161 804 8046
South Office:
Buckingham House, Dover Mews,
High Street, Beckenham HA4 2BL
Tel: +44 (0)1885 258 402

CLIENT
BLOC GROUP

PROJECT
BLOC NAVIGATION QUARTER
SOUTHAMPTON

DRAWING TITLE
PROPOSED ACCESS ROAD:
FUTURE NORTHERN CONNECTION

BGL PROJECT NUMBER 30228	DRAWING STATUS PRELIMINARY	OFFICE NORTH
SCALE @ A0 1:1000	DATE FEBRUARY 2026	DRAWN BY PMA
DRAWING No 30228-BGL-XX-XX-SK-C-00021	CHECKED BY JW	REV P03