



Badnam Cottage: Landscape Planting

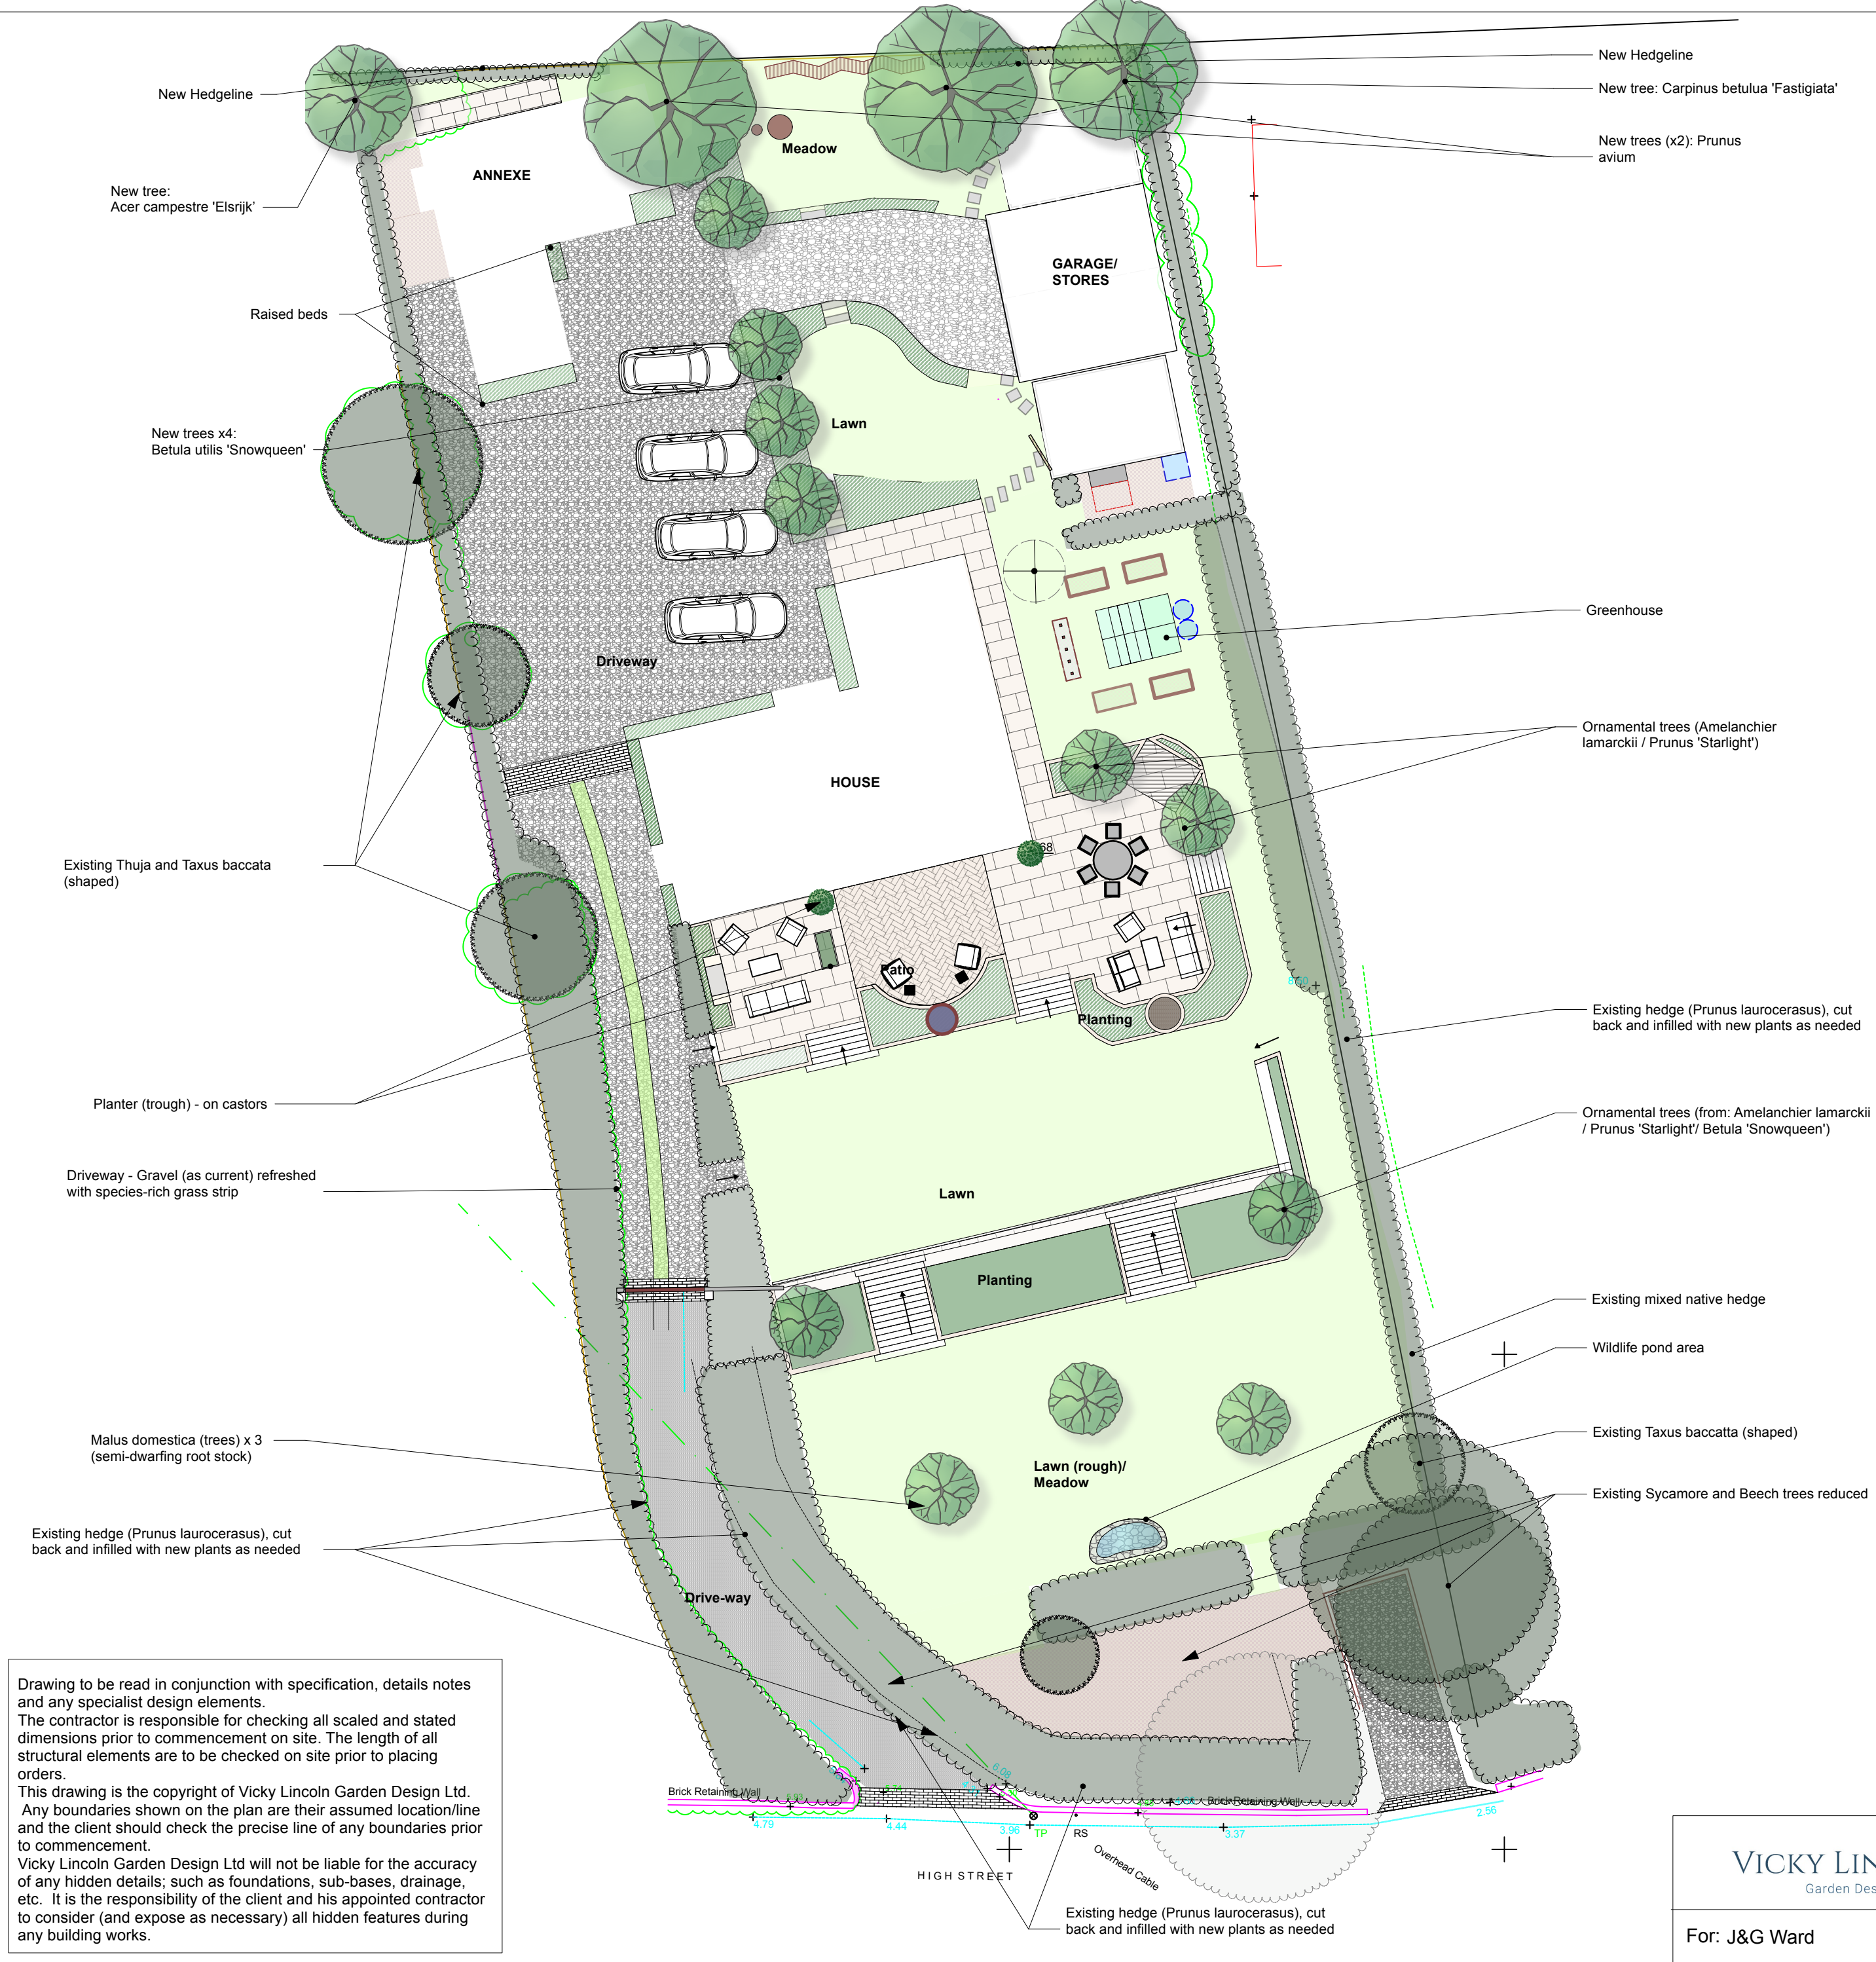

2-04 Landscape - Planting summary
Scale: 1:200

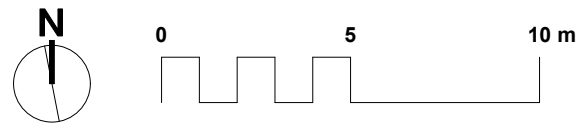

- 9.10 Existing level (*limited/ no change*)
- 8.98 New level
- Paved surface
- Tarmac
- Pea gravel
- Grass
- Bark-chip
- Hedge
- Planted bed - mixed shrub and herbaceous
- Raised planted bed - mixed herbaceous
- New tree
- Water storage

Mixed shrub and herbaceous planting mix - Full sun, Part sun - resilient - INDICATIVE:

Cistus purpureus
Ceanothus
Choisya x dewitteana
Daphne x transatlantica
Hibiscus (cv tbc)
Hydrangea paniculata (cv tbc)
Rosa 'Olivia'
Syringa 'Pixie'
Veronica ('Midsummer', 'Red Edge', 'Raikiensis')
Weigela (various cv)

Agapanthus africanus
Alchemilla mollis
Erigeron karvinskianus
Gaura lindheimeri
Geum (cv tbc)
Salvia (greggii, x jamensis, nemorosa - cv tbc)
Stachys byzantina
Verbena bonariensis


Spring bulbs - mix (to include: Galanthus nivalis, Crocus, Narcissus, Tulipa)

Note - the planting is anchored to existing plants that have sentimental value, that will be retained from the current garden to the new garden

Meadow bulbs mix:

Crocus tomasianus
Hyacinthoides non-scripta
Fritillaria megalis
Camassia cv tbc
Primula veris
Trillia

Images representative of part of the planting mix

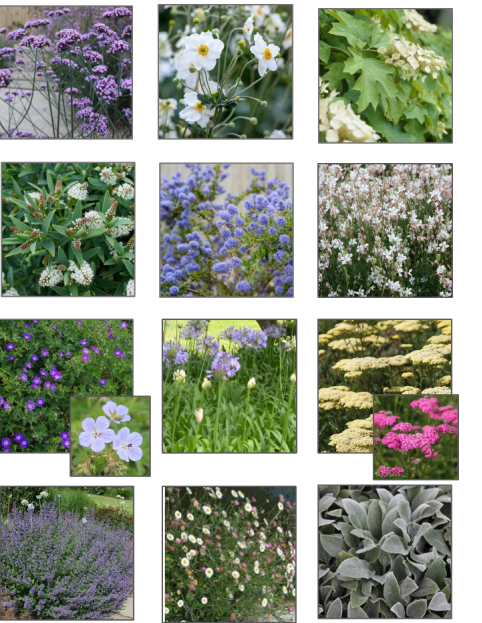

Images representative of style



Drawing to be read in conjunction with specification, details notes and any specialist design elements.
The contractor is responsible for checking all scaled and stated dimensions prior to commencement on site. The length of all structural elements are to be checked on site prior to placing orders.
This drawing is the copyright of Vicky Lincoln Garden Design Ltd. Any boundaries shown on the plan are their assumed location/line and the client should check the precise line of any boundaries prior to commencement.
Vicky Lincoln Garden Design Ltd will not be liable for the accuracy of any hidden details; such as foundations, sub-bases, drainage, etc. It is the responsibility of the client and his appointed contractor to consider (and expose as necessary) all hidden features during any building works.

VICKY LINCOLN Garden Design	Title: Landscape - Planting		
	Scale: indicated @ A2	Drawn By: V Lincoln	Date: 04/06/2026
For: J&G Ward	CAD File Name: Badnam Cottage_Main Landscape V1.vwx		