


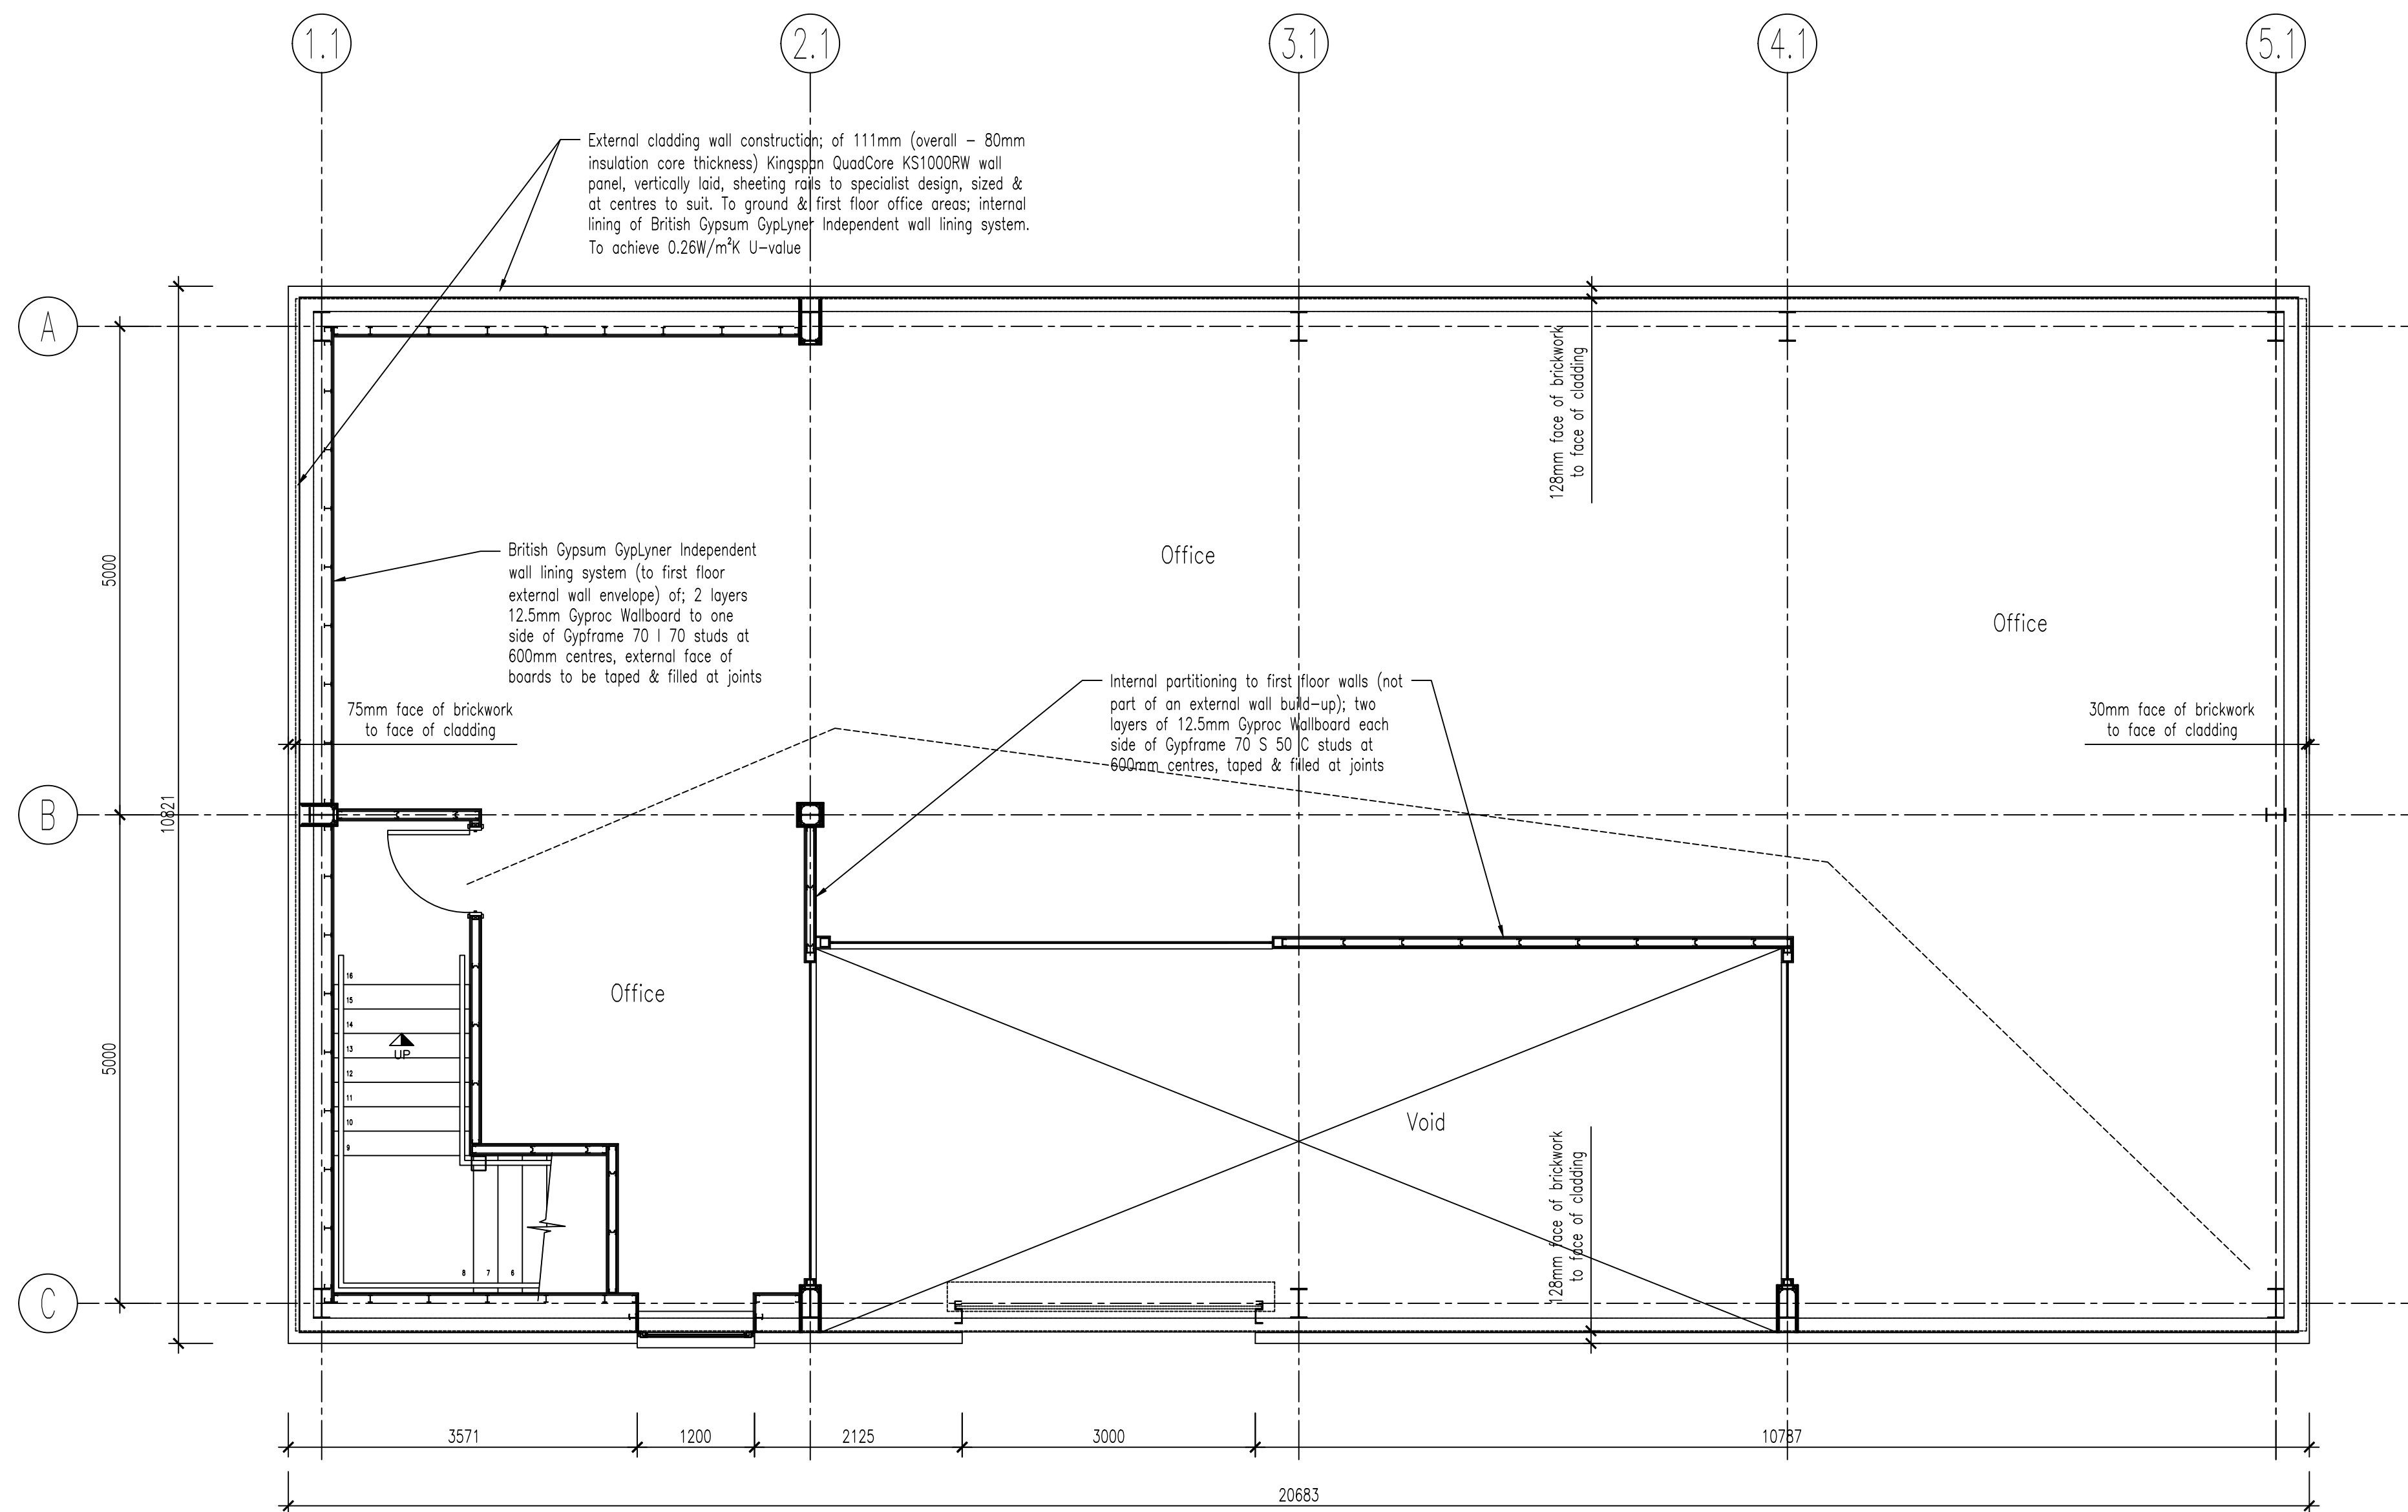

PROPOSED FIRST FLOOR GA PLAN - UNIT E

Rev.	Date	Description
------	------	-------------



Unit 9 Deer Park Farm
Knowle Lane
Horton Heath
Hampshire
SO50 7DZ

This drawing and all information supplied are confidential and may not be copied, reproduced or used for any purpose without the express permission of Itchen Valley Structures Ltd.

Client
Itchen Valley Holdings Ltd.

Job Title
Unit 4 Deer Park Farm
Knowles Lane
Fair Oak
Hampshire
SO50 7DZ

Drawing Title
PROPOSED FIRST FLOOR
GA PLAN LAYOUT – UNIT E

Scale 1:50 @ A1

Date 16/05/24 Drawn by DH

Drg. No. J100-106 Rev. —