


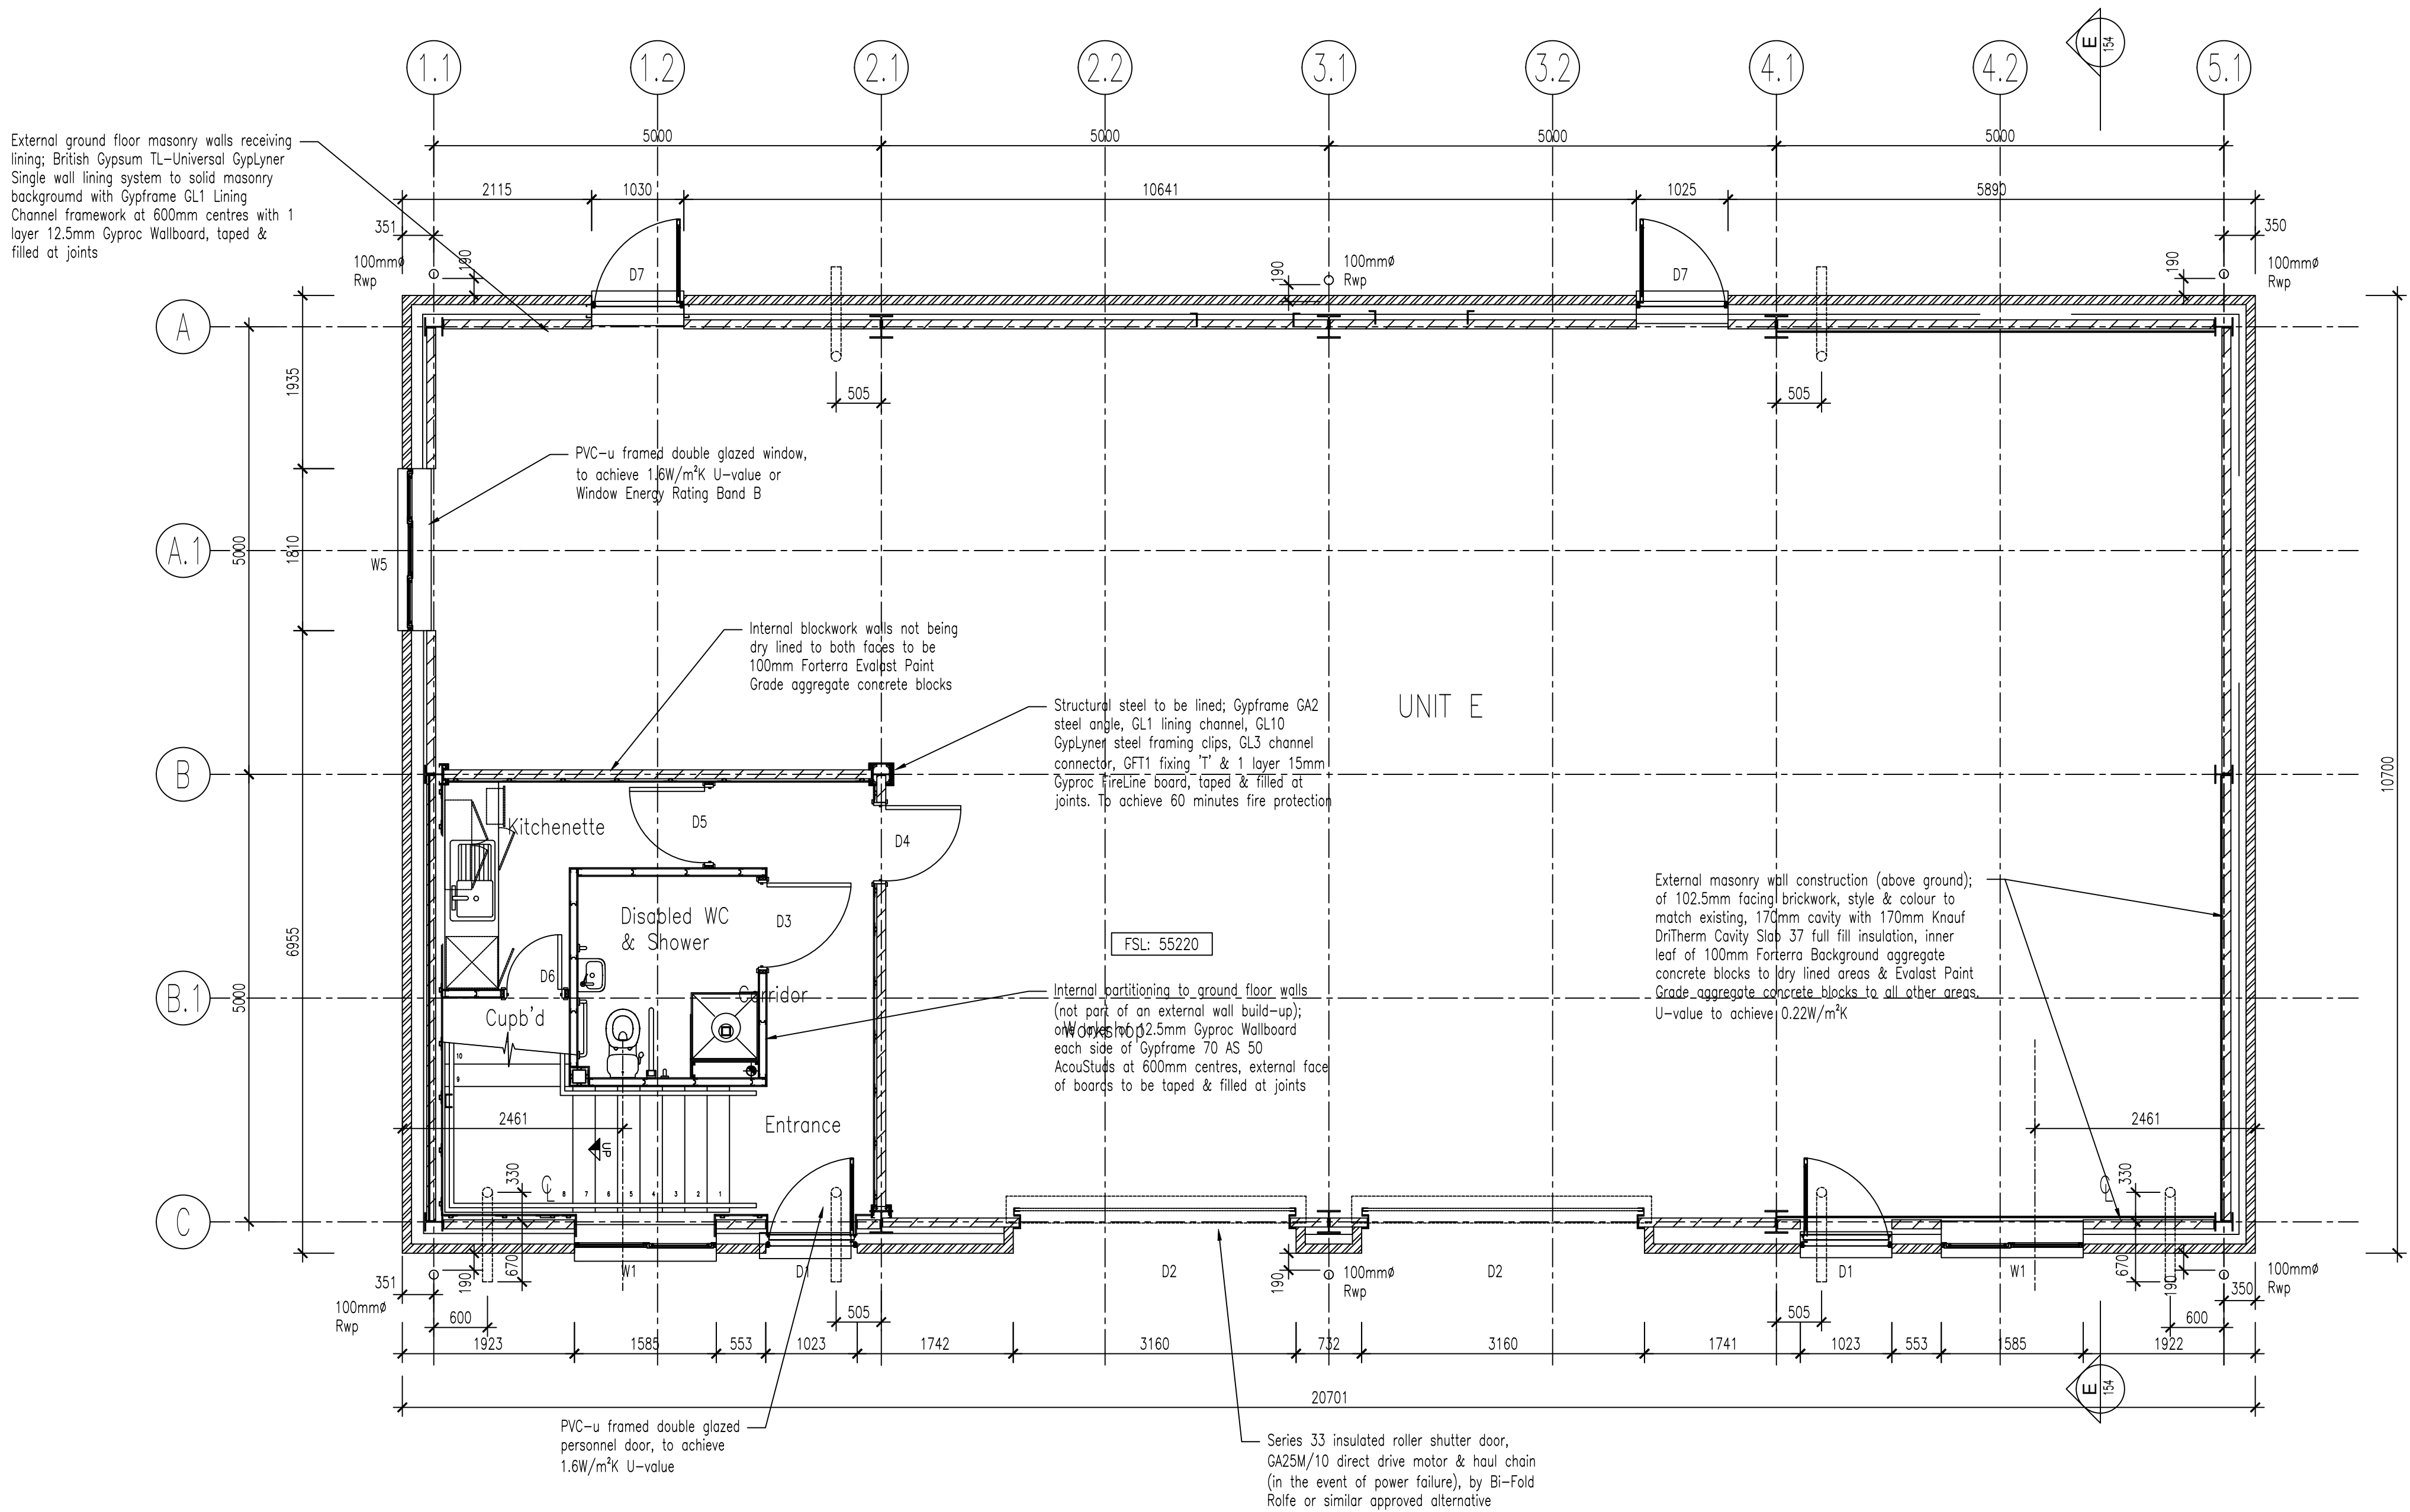

PROPOSED GROUND FLOOR GA PLAN - UNIT E

#### GENERAL NOTES

No part of this drawing & associated graphical contents may be reproduced, copied, modified, adapted or distributed, without the prior written consent of Itchen Valley Structures.

This drawing has been prepared from survey information supplied by others & is for information purposes only. Do not scale from this drawing.

All dimensions on this drawing shall be checked on site prior to the commencement of works.

Figured dimensions shall be taken in preference to scale dimensions.

All discrepancies are to be reported for clarification prior to the commencement of works.

All construction projects are subject to the CDM Regulations 2015. If the project is less than 30 days in duration, the role of Principle Designer is the sole responsibility of the Main Contractor. In all cases the Client may devolve the responsibility to a CDM Planning Supervisor, who will act on the Clients behalf.

No works are to start on site prior to discharge of any/all pre-start planning conditions.

No works are to start on site prior to approval by appointment of the relevant Building Control Authority or alternative Approved Inspector Body.

|      |          |                                                            |
|------|----------|------------------------------------------------------------|
| C    | 24/04/26 | Masonry cavity insulation revised to full fill.            |
| B    | 6/01/26  | Additional roller shutter, personnel doors & window added. |
| A    | 25/09/25 | Rwp positions & sizes added.                               |
| Rev. | Date     | Description                                                |



Unit 9 Deer Park Farm  
Knowle Lane  
Horton Heath  
Hampshire  
SO50 7DZ

This drawing and all information supplied are confidential and may not be copied, reproduced or used for any purpose without the express permission of Itchen Valley Structures Ltd.

Client  
Itchen Valley Holdings Ltd.

Job Title  
Plot 4 Deer Park Farm  
Knowles Lane  
Fair Oak  
Hampshire  
SO50 7DZ

Drawing Title  
PROPOSED GROUND GA  
PLAN LAYOUT - UNIT E

Scale  
1:50 @ A1

Date  
16/05/24

Drawn by  
DH

Drg. No.  
J100-105

Rev.  
C