


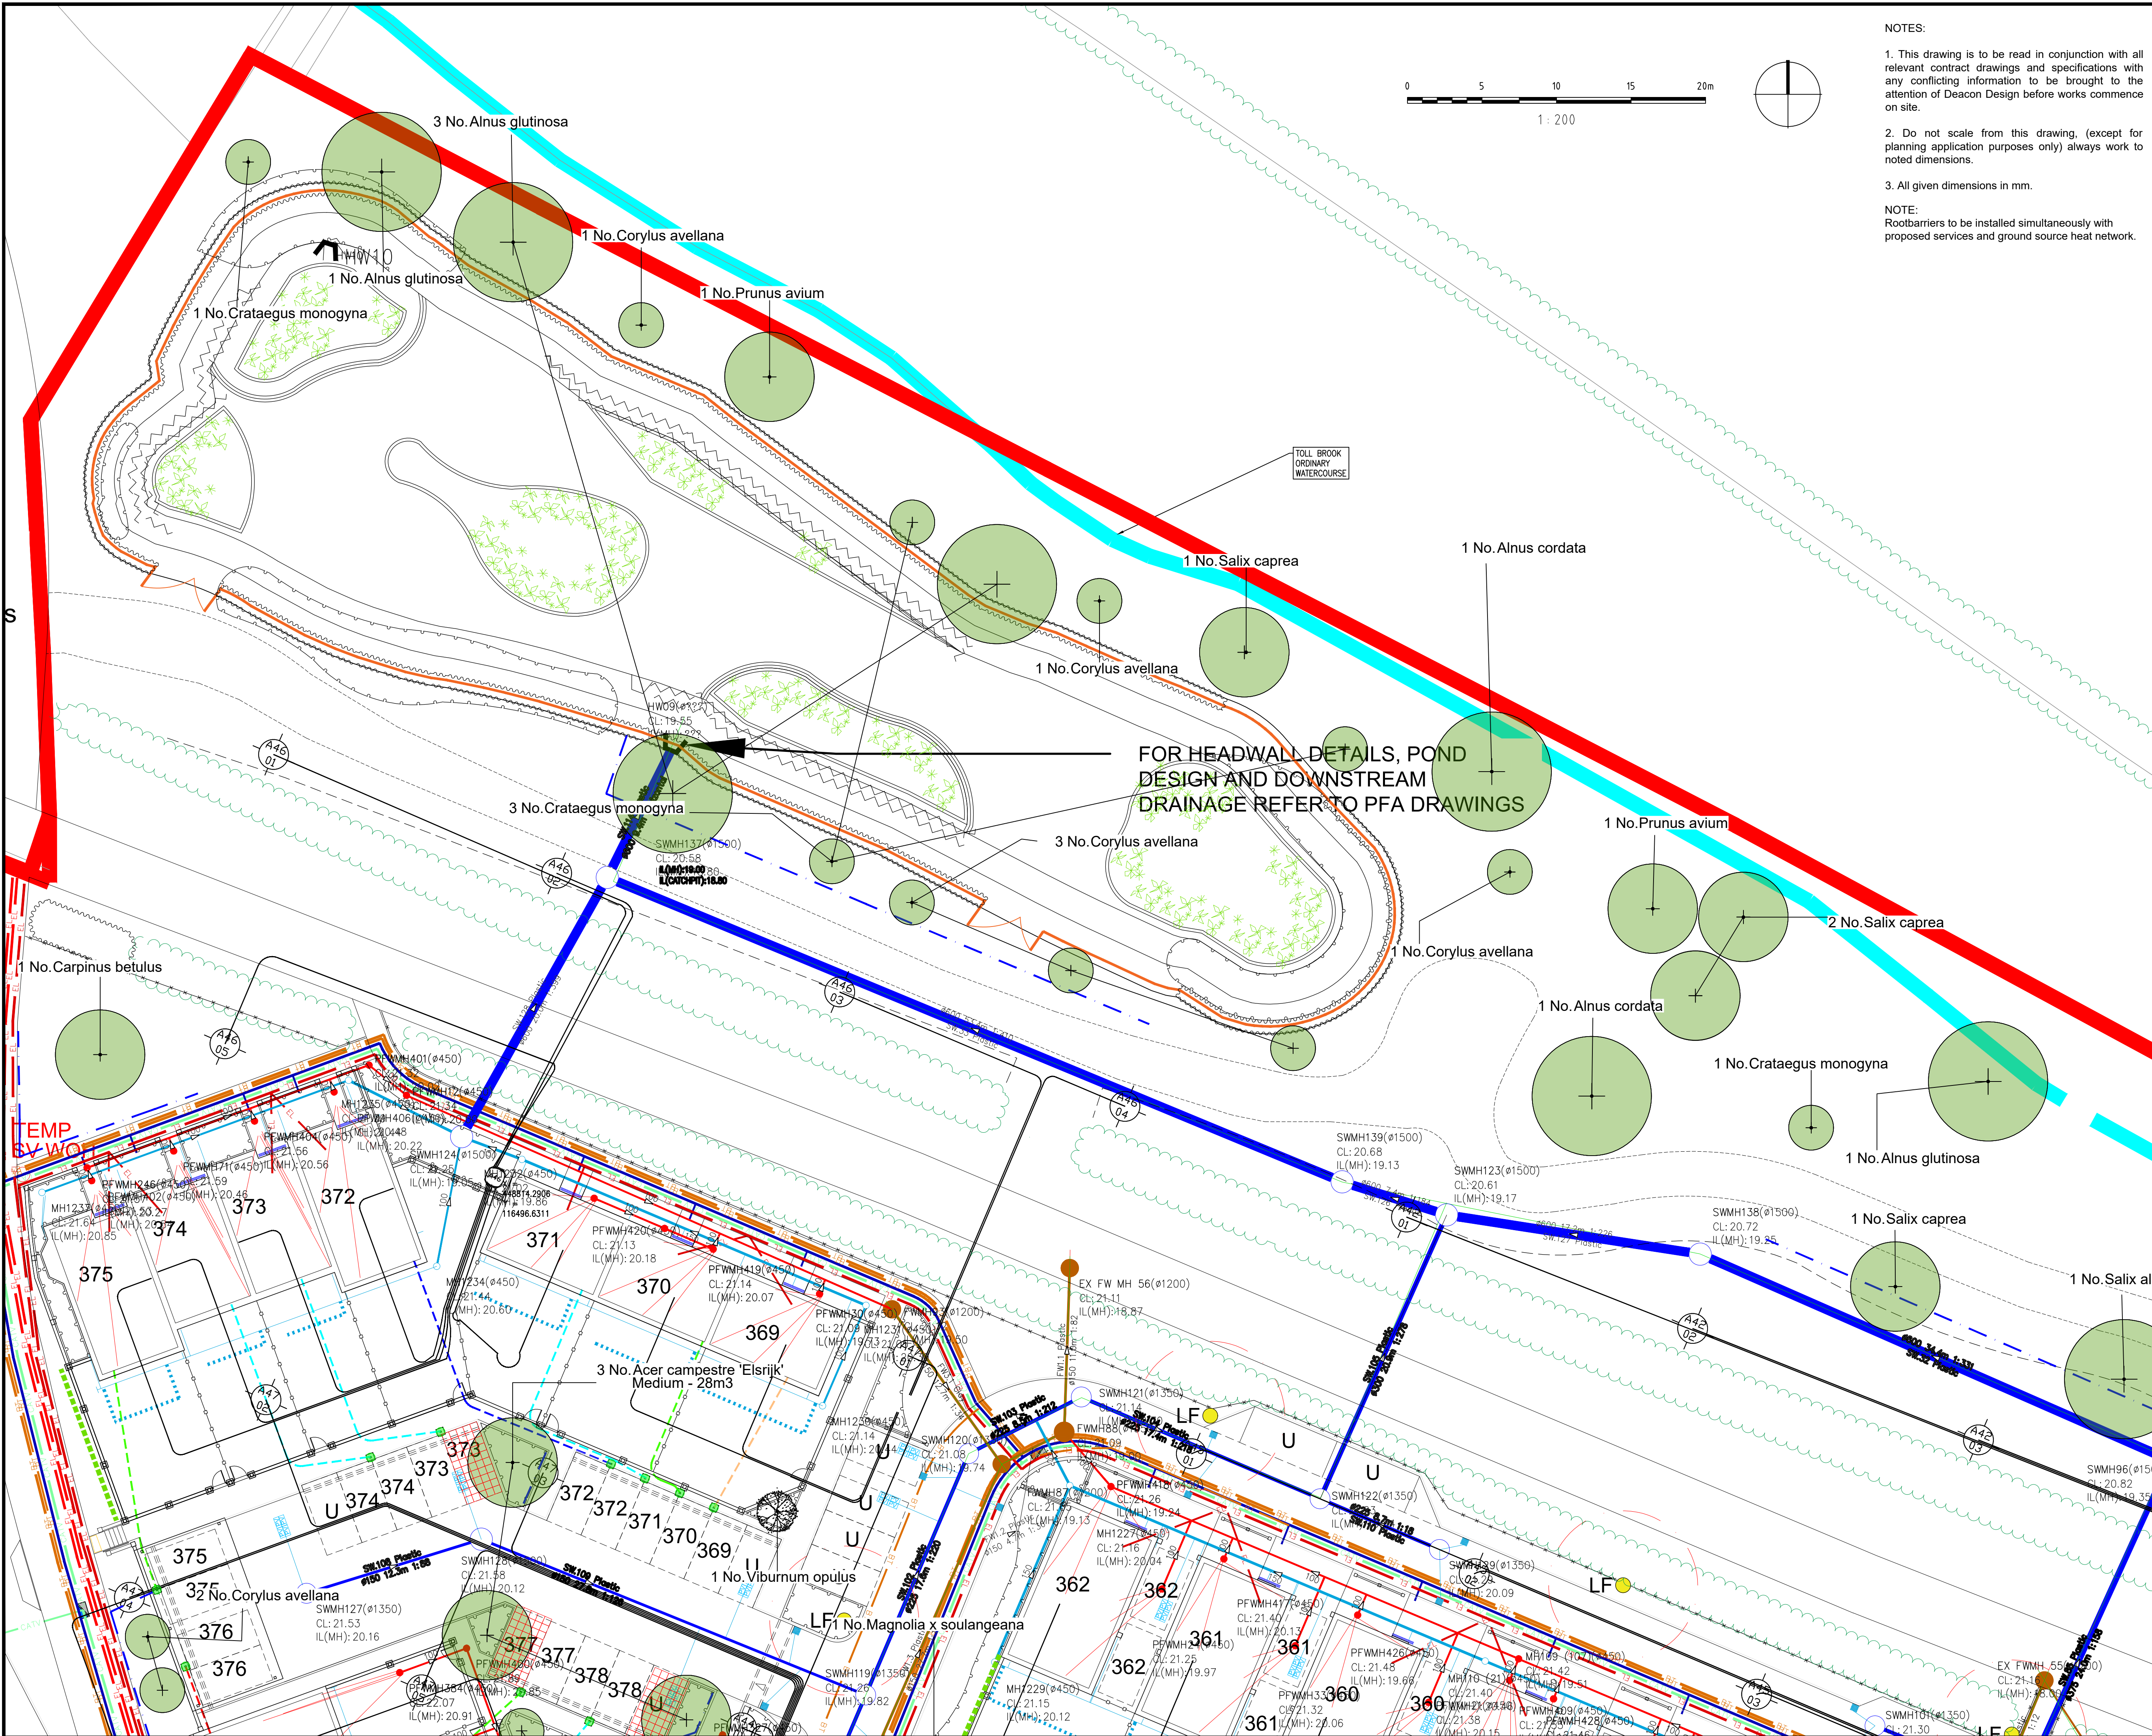

NOTES:

1. This drawing is to be read in conjunction with all relevant contract drawings and specifications with any conflicting information to be brought to the attention of Deacon Design before works commence on site.
2. Do not scale from this drawing, (except for planning application purposes only) always work to noted dimensions.
3. All given dimensions in mm.

NOTE:

Rootbarriers to be installed simultaneously with proposed services and ground source heat network.

- KEY**
- Application Site boundary
- Trees**
- Proposed Tree Planting / Hierarchy
 - Large Tree (10> metres from building)
 - Street Tree (7> metres from building)
 - Small / Garden Tree (3> metres from building)
- Root barrier**
- Root barrier provision to proposed services (full extent to be determined and agreed on site with services engineer). To be installed alongside service trench works.
 - If tree pit is within 3000mm of underground services or kerbs - GreenBlue Urban ReRoot 600 for kerb protection and ReRoot 1000 for services or similar and approved
- GreenBlue Urban RootSpace provision Supplier to provide project-specific tree pit details for all trees requiring root cell systems

Soft Landscape

Refer to Landscape General Arrangement Plan (DD525L01-04) for further soft landscape details - hedge, shrub planting and grassed areas


To be read in conjunction with Detailed Tree Planting Schedule dwg. no. DD525L15 & Tree Pit Details dwg. no. DD525D01

Proposed Lighting

- Proposed lighting feature (by others) with 5m offset
- Proposed EV Charging Point (by others)

Note: Refer to separate incoming services, drainage drawings for their respective key information and details

Relevant consultants are responsible for coordinating their proposals with the landscape layout. This includes accounting for proposed tree planting locations and clearly indicating the extent of root barriers where required, to avoid clashes with their designs.

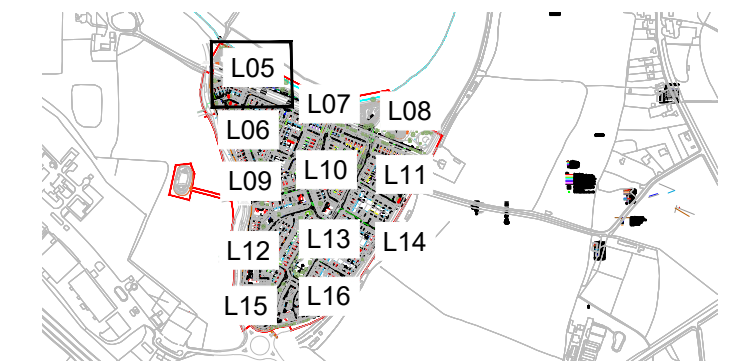

Location Plan
Not to scale

FINAL

10.06.20	MM	Amendments following LPA meetings & comments	R4	MM
28.10.25	MG	Layout Review - Trees & Landscape, Additional beds	R3	MM
13.10.23	GT	Issued Final for Tender	R2	MG

DATE	DRAWN	DESCRIPTION OF REVISION	REVISION LETTER	CHECKED BY
FOR TENDER				

D

DEACON DESIGN

Landscape Architecture | Masterplanning | Urban Design
12a The Square, Wickham, Hampshire PO17 5JQ
www.deacondesign.co.uk | info@deacondesign.co.uk
Copyright Deacon Design Ltd

PROJECT TITLE:
One Horton Heath, Lower Acre

PROJECT NUMBER:
DD525

PLOT DATE:
20.01.23

DRAWING SCALE:
1:200

PAPER SIZE:
A1

APPROVED BY:
MG

DRAWN BY:
GT

DRAWING TITLE:
Tree Planting Strategy Plan
Page 1 of 12

DRAWING NUMBER:
DD525L05

REVISION LETTER:
R4

DRAWING FILE LOCATION:
Z:\Deacon Design Ltd Dropbox\03 PROJECTS 500\DD525, One Horton Heath, Lower Acre\04-Drawings\Autocad, Keyplan-Landscape Dwg\DD525L05-16_Tree Planting Strategy Plan.dwg