



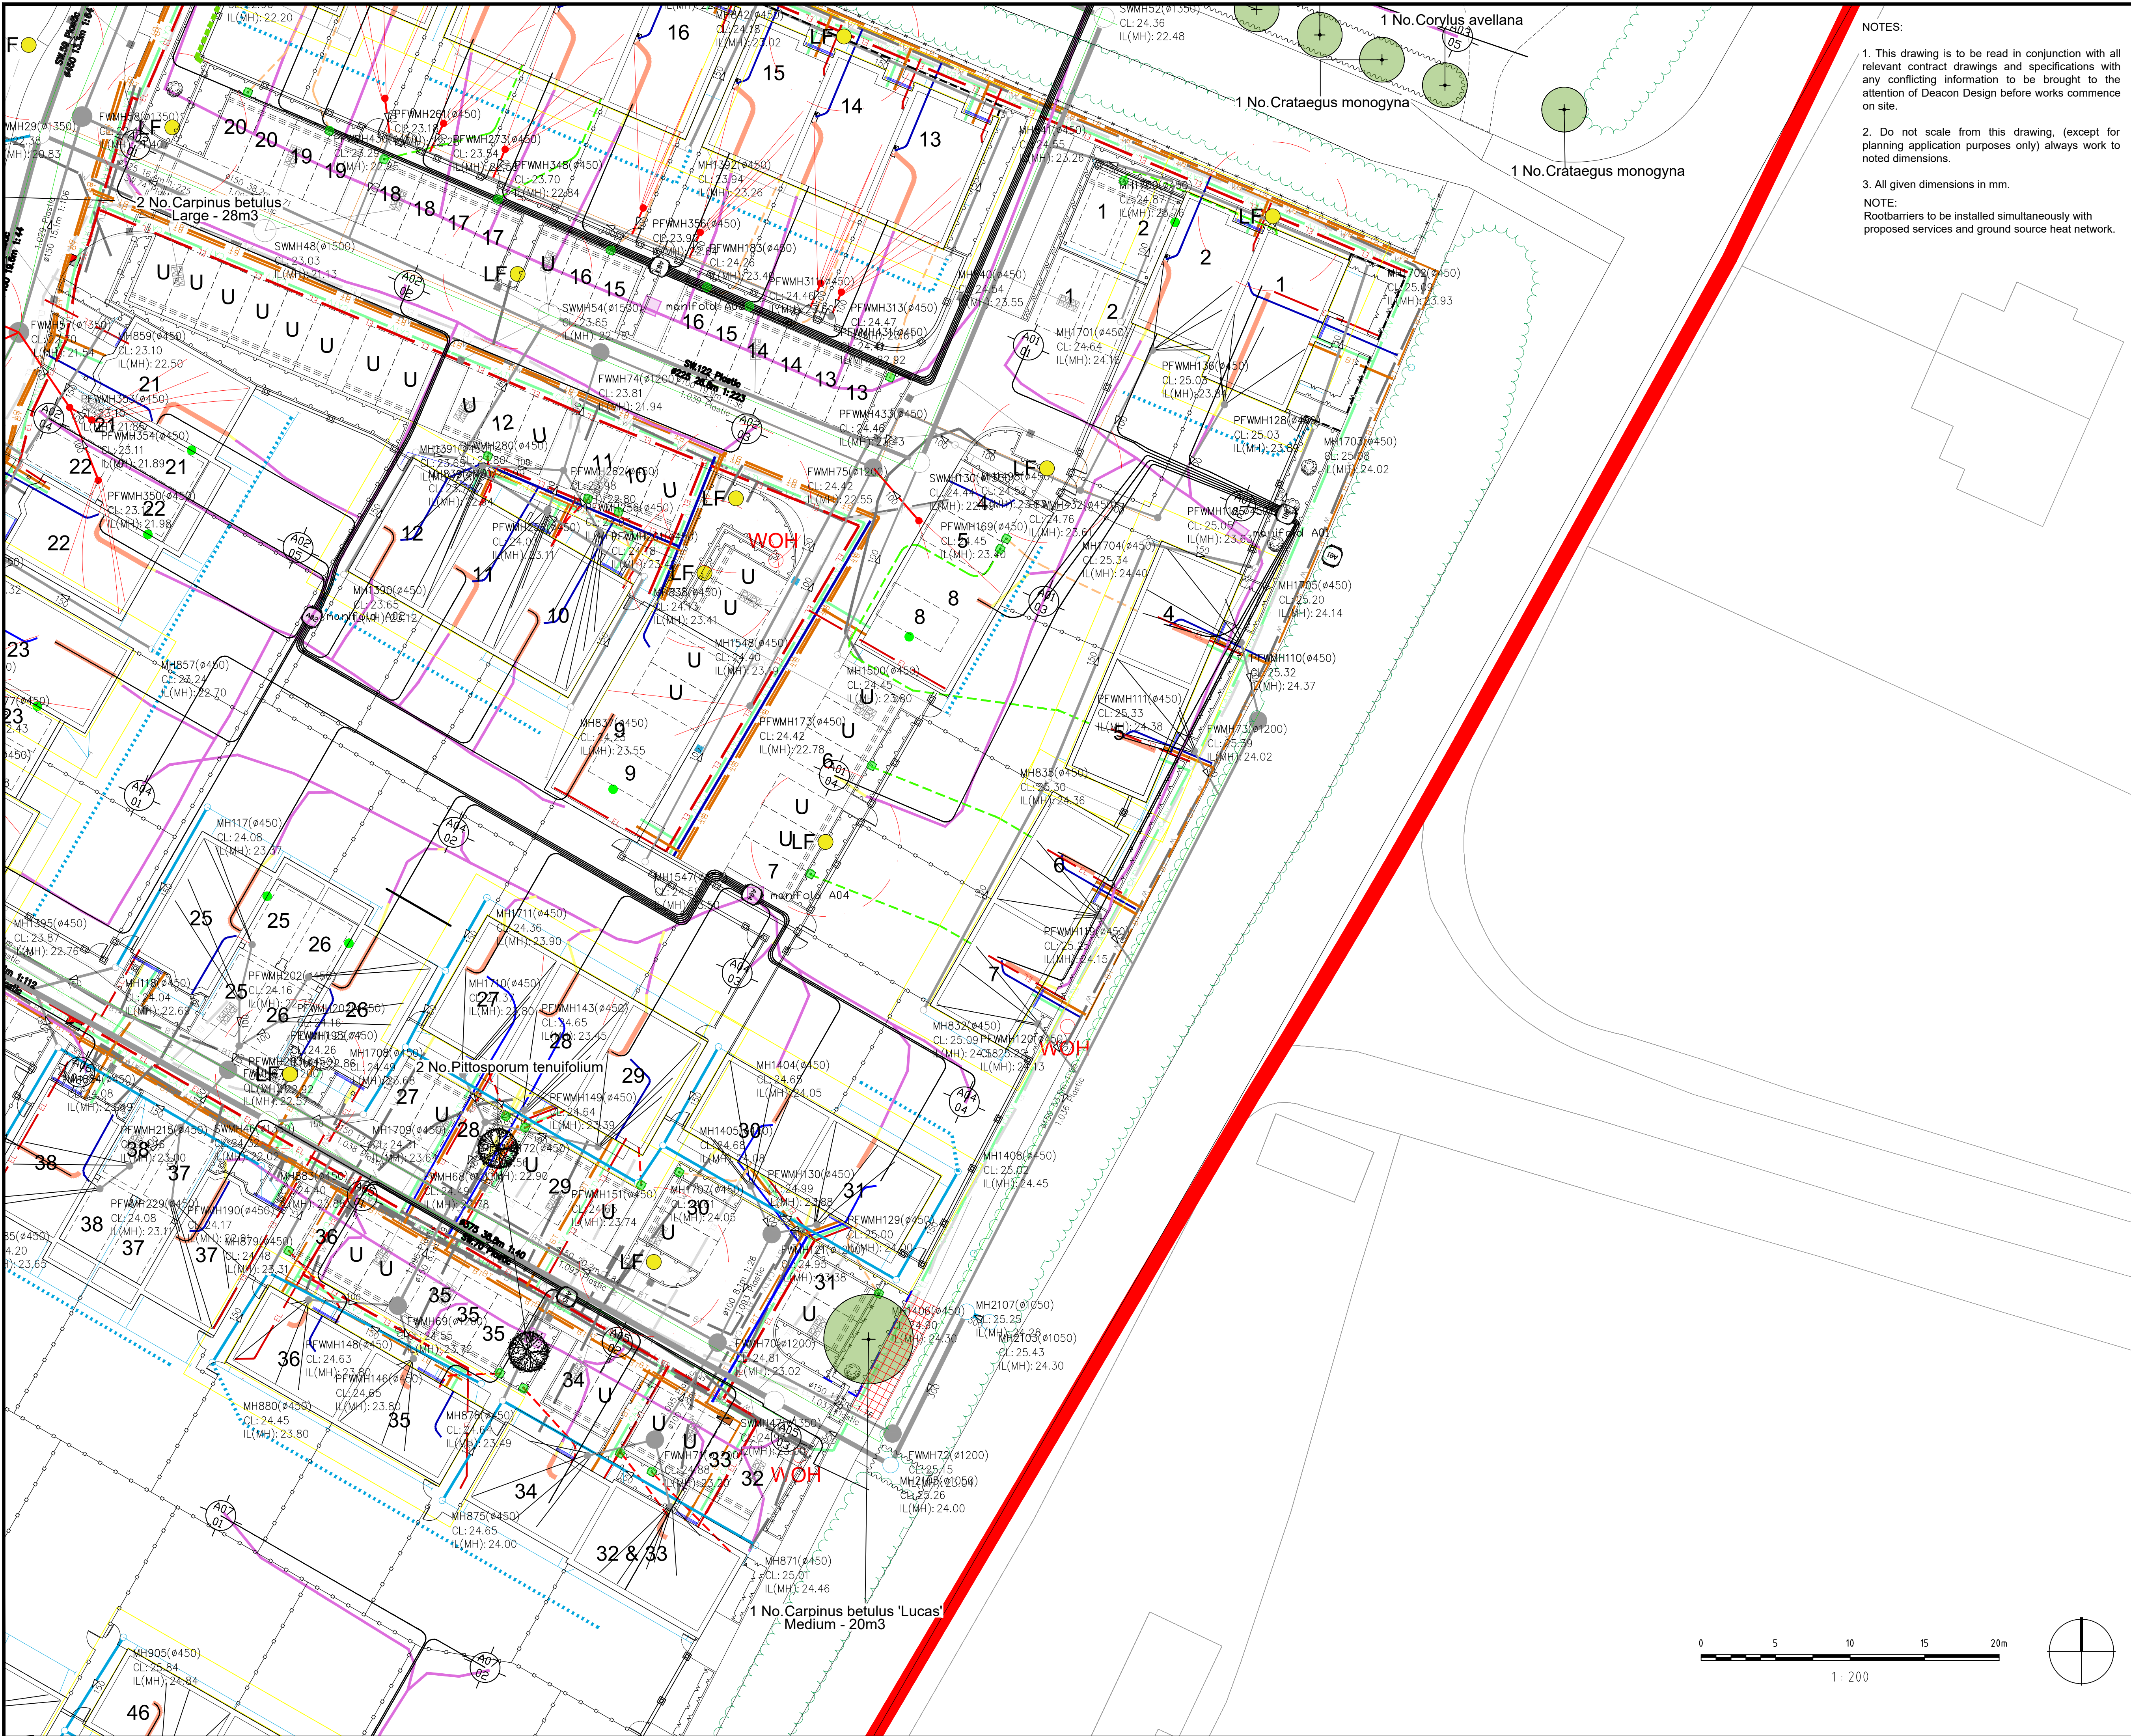

- KEY**
- Application Site boundary
- Trees**
- Proposed Tree Planting / Hierarchy
    - Large Tree (10+ metres from building)
    - Street Tree (7+ metres from building)
    - Small / Garden Tree (3+ metres from building)
- Root barrier**
- Root barrier provision to proposed services (full extent to be determined and agreed on site with services engineer). To be installed alongside service trench works. If tree pit is within 3000mm of underground services or kerbs - GreenBlue Urban ReRoot 600 for kerb protection and ReRoot 1000 for services or similar and approved
  - GreenBlue Urban RootSpace provision Supplier to provide project-specific tree pit details for all trees requiring root cell systems
- Soft Landscape**
- Refer to Landscape General Arrangement Plan (DD525L01-04) for further soft landscape details - hedge, shrub planting and grassed areas
- To be read in conjunction with Detailed Tree Planting Schedule dwg. no. DD525L15 & Tree Pit Details dwg. no. DD525D01
- Proposed Lighting**
- Proposed lighting feature (by others) with 5m offset
  - Proposed EV Charging Point (by others)
- Note:** Refer to separate incoming services, drainage drawings for their respective key information and details
- Relevant consultants are responsible for coordinating their proposals with the landscape layout. This includes accounting for proposed tree planting locations and clearly indicating the extent of root barriers where required, to avoid clashes with their designs.

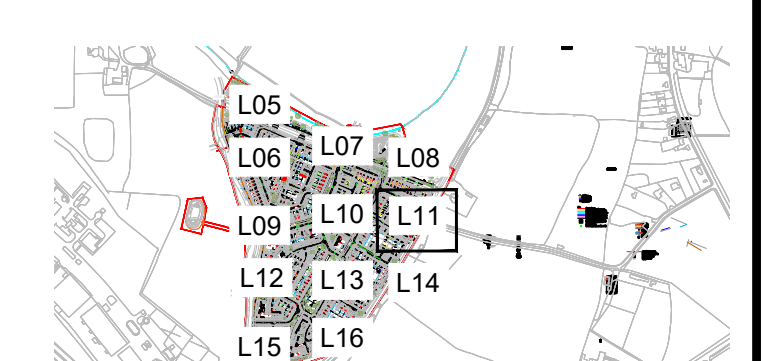

Location Plan  
Not to scale

**FINAL**

| DATE     | DRAWN | DESCRIPTION OF REVISION                            | REVISION LETTER | CHECKED BY |
|----------|-------|----------------------------------------------------|-----------------|------------|
| 10.08.24 | MM    | Amendments following LPA meetings & comments       | R5              | MM         |
| 28.10.25 | WG    | Layout Review - Trees & Landscape, Additional beds | R4              | MM         |
| 22.09.25 | WG    | Layout Review - Trees & Landscape                  | R3              | MM         |
| 13.10.23 | GT    | Issued Final for Tender                            | R2              | MG         |

**FOR TENDER**

**D**  
DEACON DESIGN  
Landscape Architecture | Masterplanning | Urban Design  
12a The Square, Wickham, Hampshire PO17 5JQ  
www.deacondesign.co.uk | info@deacondesign.co.uk  
Copyright Deacon Design Ltd

PROJECT TITLE:  
One Horton Heath, Lower Acre

PROJECT NUMBER:  
DD525

PLOT DATE:  
20.01.23

DRAWING SCALE:  
1:200

APPROVED BY:  
MG

PAPER SIZE:  
A1

DRAWN BY:  
GT

DRAWING TITLE:  
Tree Planting Strategy Plan  
Page 7 of 12

DRAWING NUMBER:  
DD525L11

REVISION LETTER:  
R5

DRAWING FILE LOCATION:  
Z:\Deacon Design Ltd\Drawings\03 PROJECTS 500+DD525\_One Horton Heath\_Lower Acre\04-Drawings\Autocad\_Keycap\cpl-Landscape Dwg\DD525L05-16\_Tree Planting Strategy Plan.dwg

