

Job Title: Gashouse Hill

Proposed Drawings:
Proposed Section AA & BB

Scale: As Shown @ A0

Drg No: WATD-004-P

Drawn by: LMW

Issued to: Client

Status: Planning


Date: 22.06.2026

WATDESIGN



WAT ARCHITECT

WAT DESIGN

WAT ARCHITECT

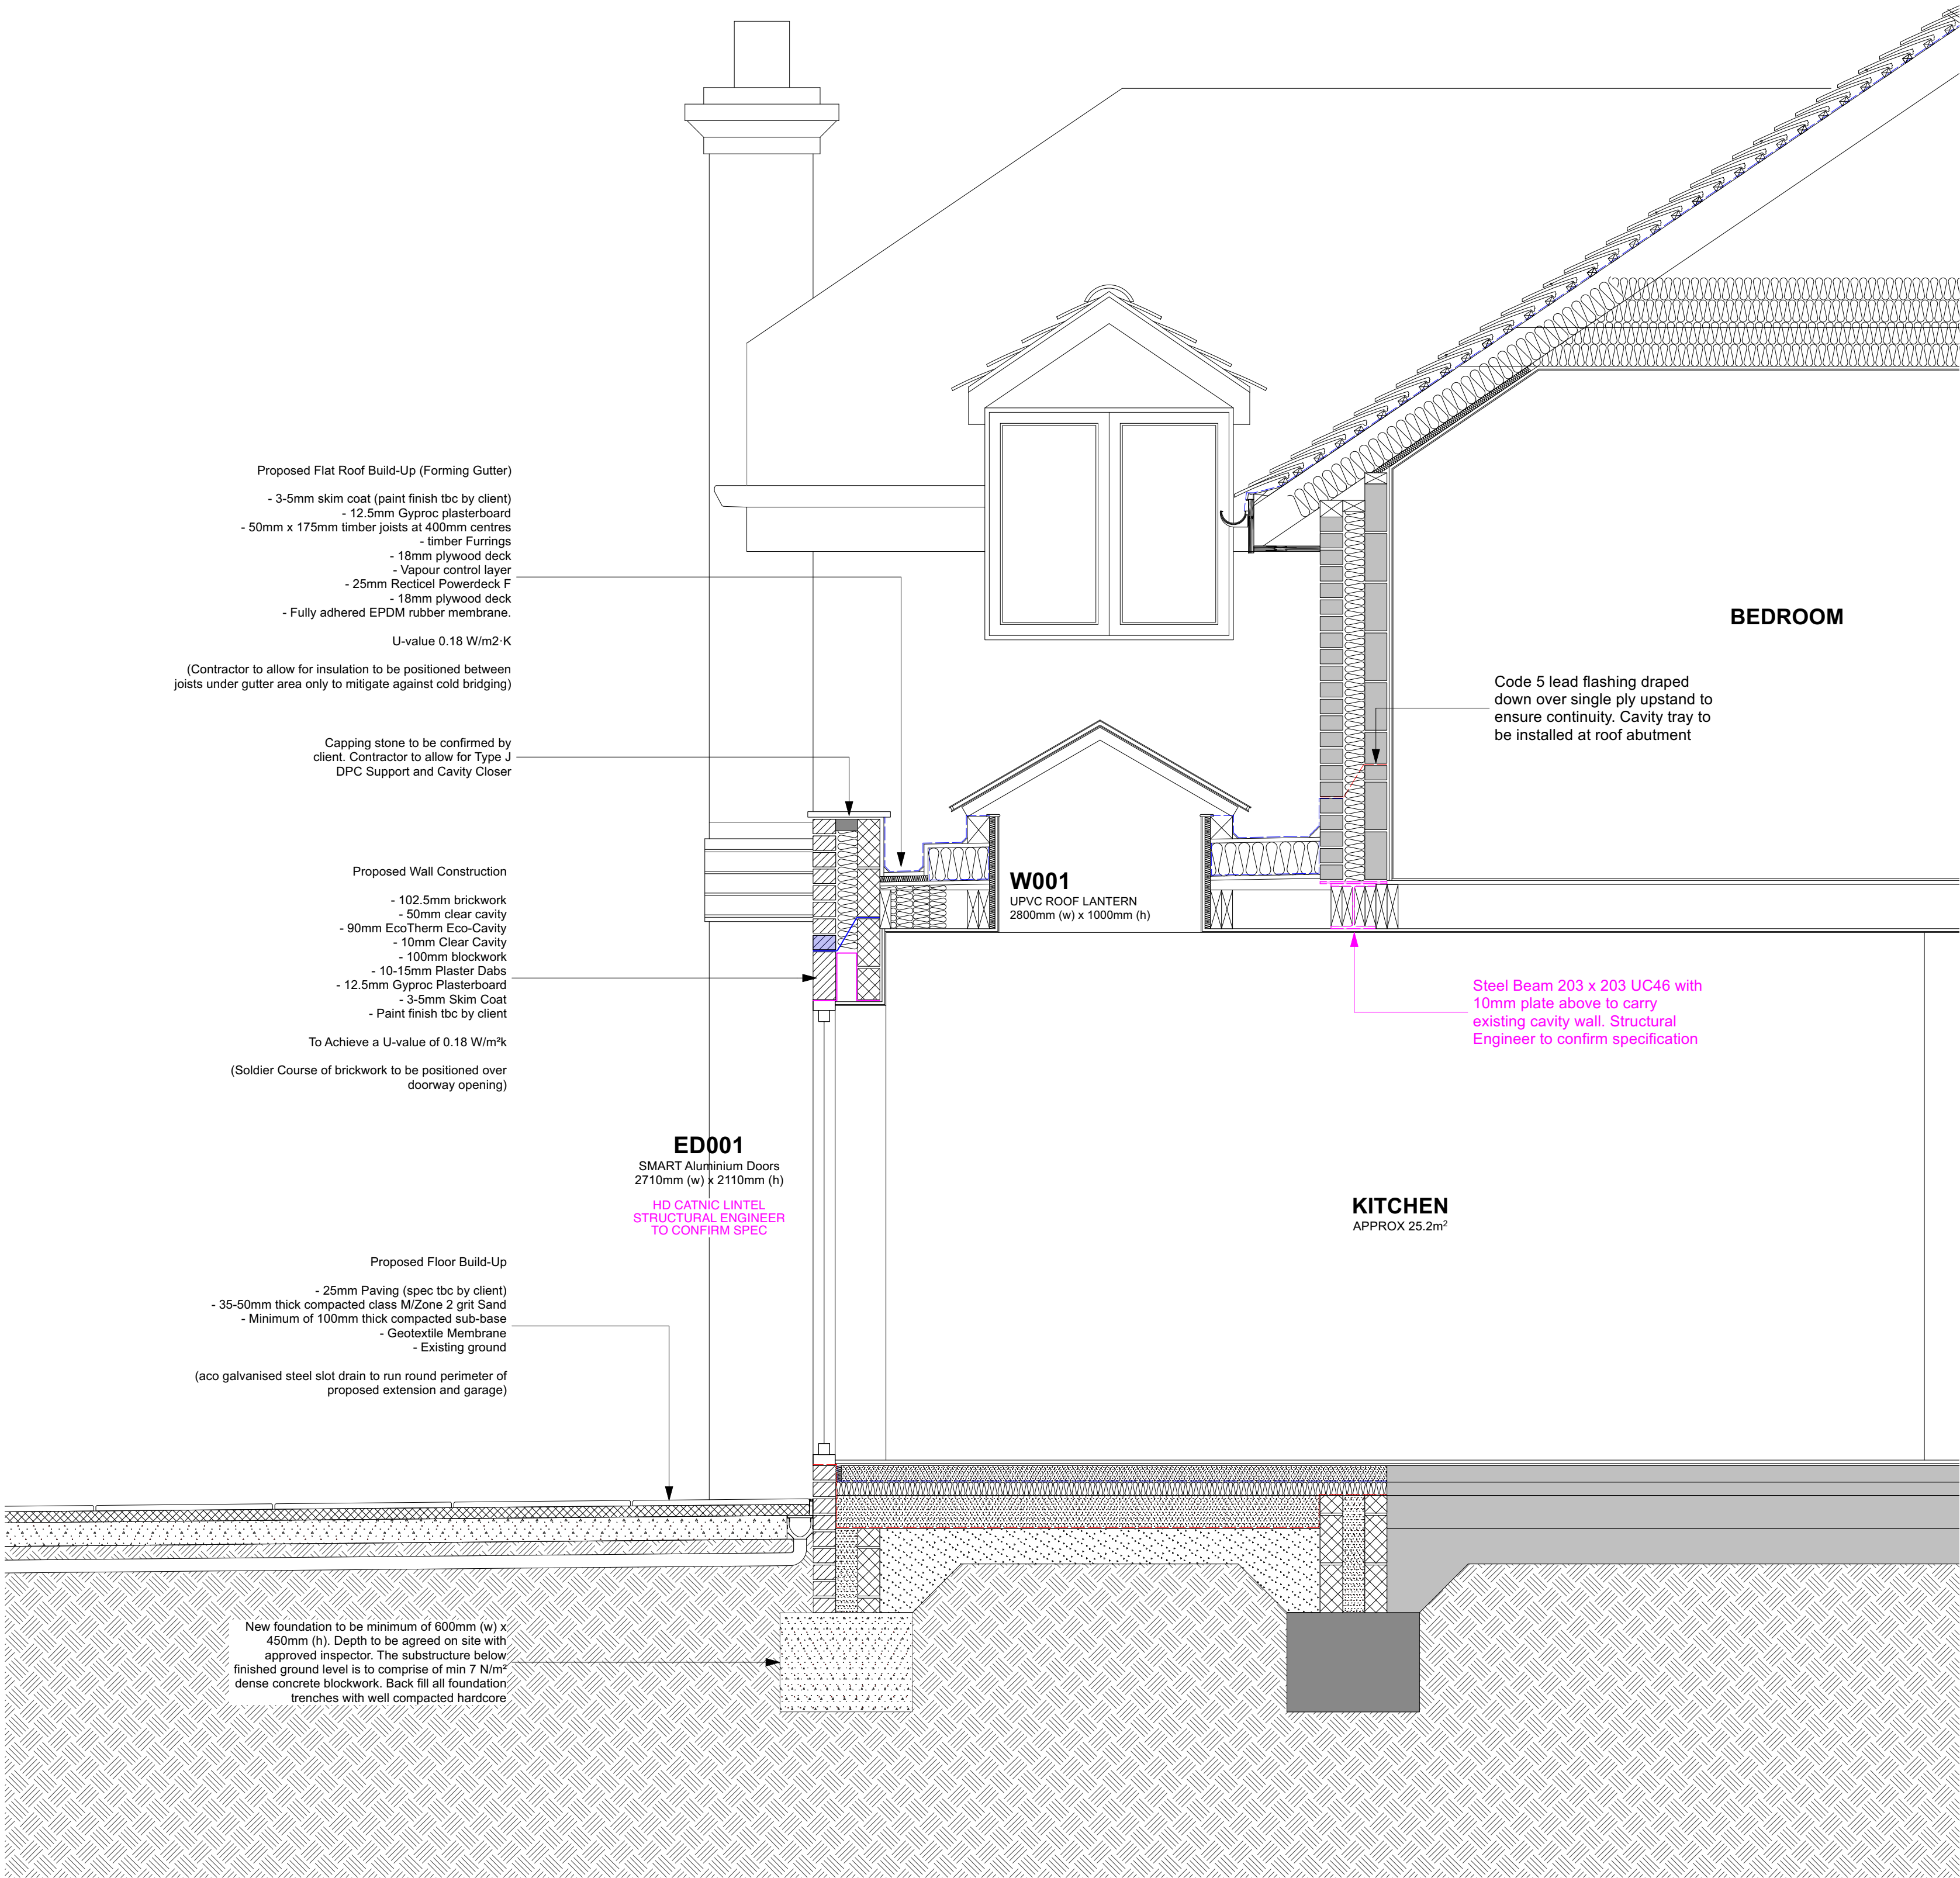

PROPOSED SECTION AA 1:20

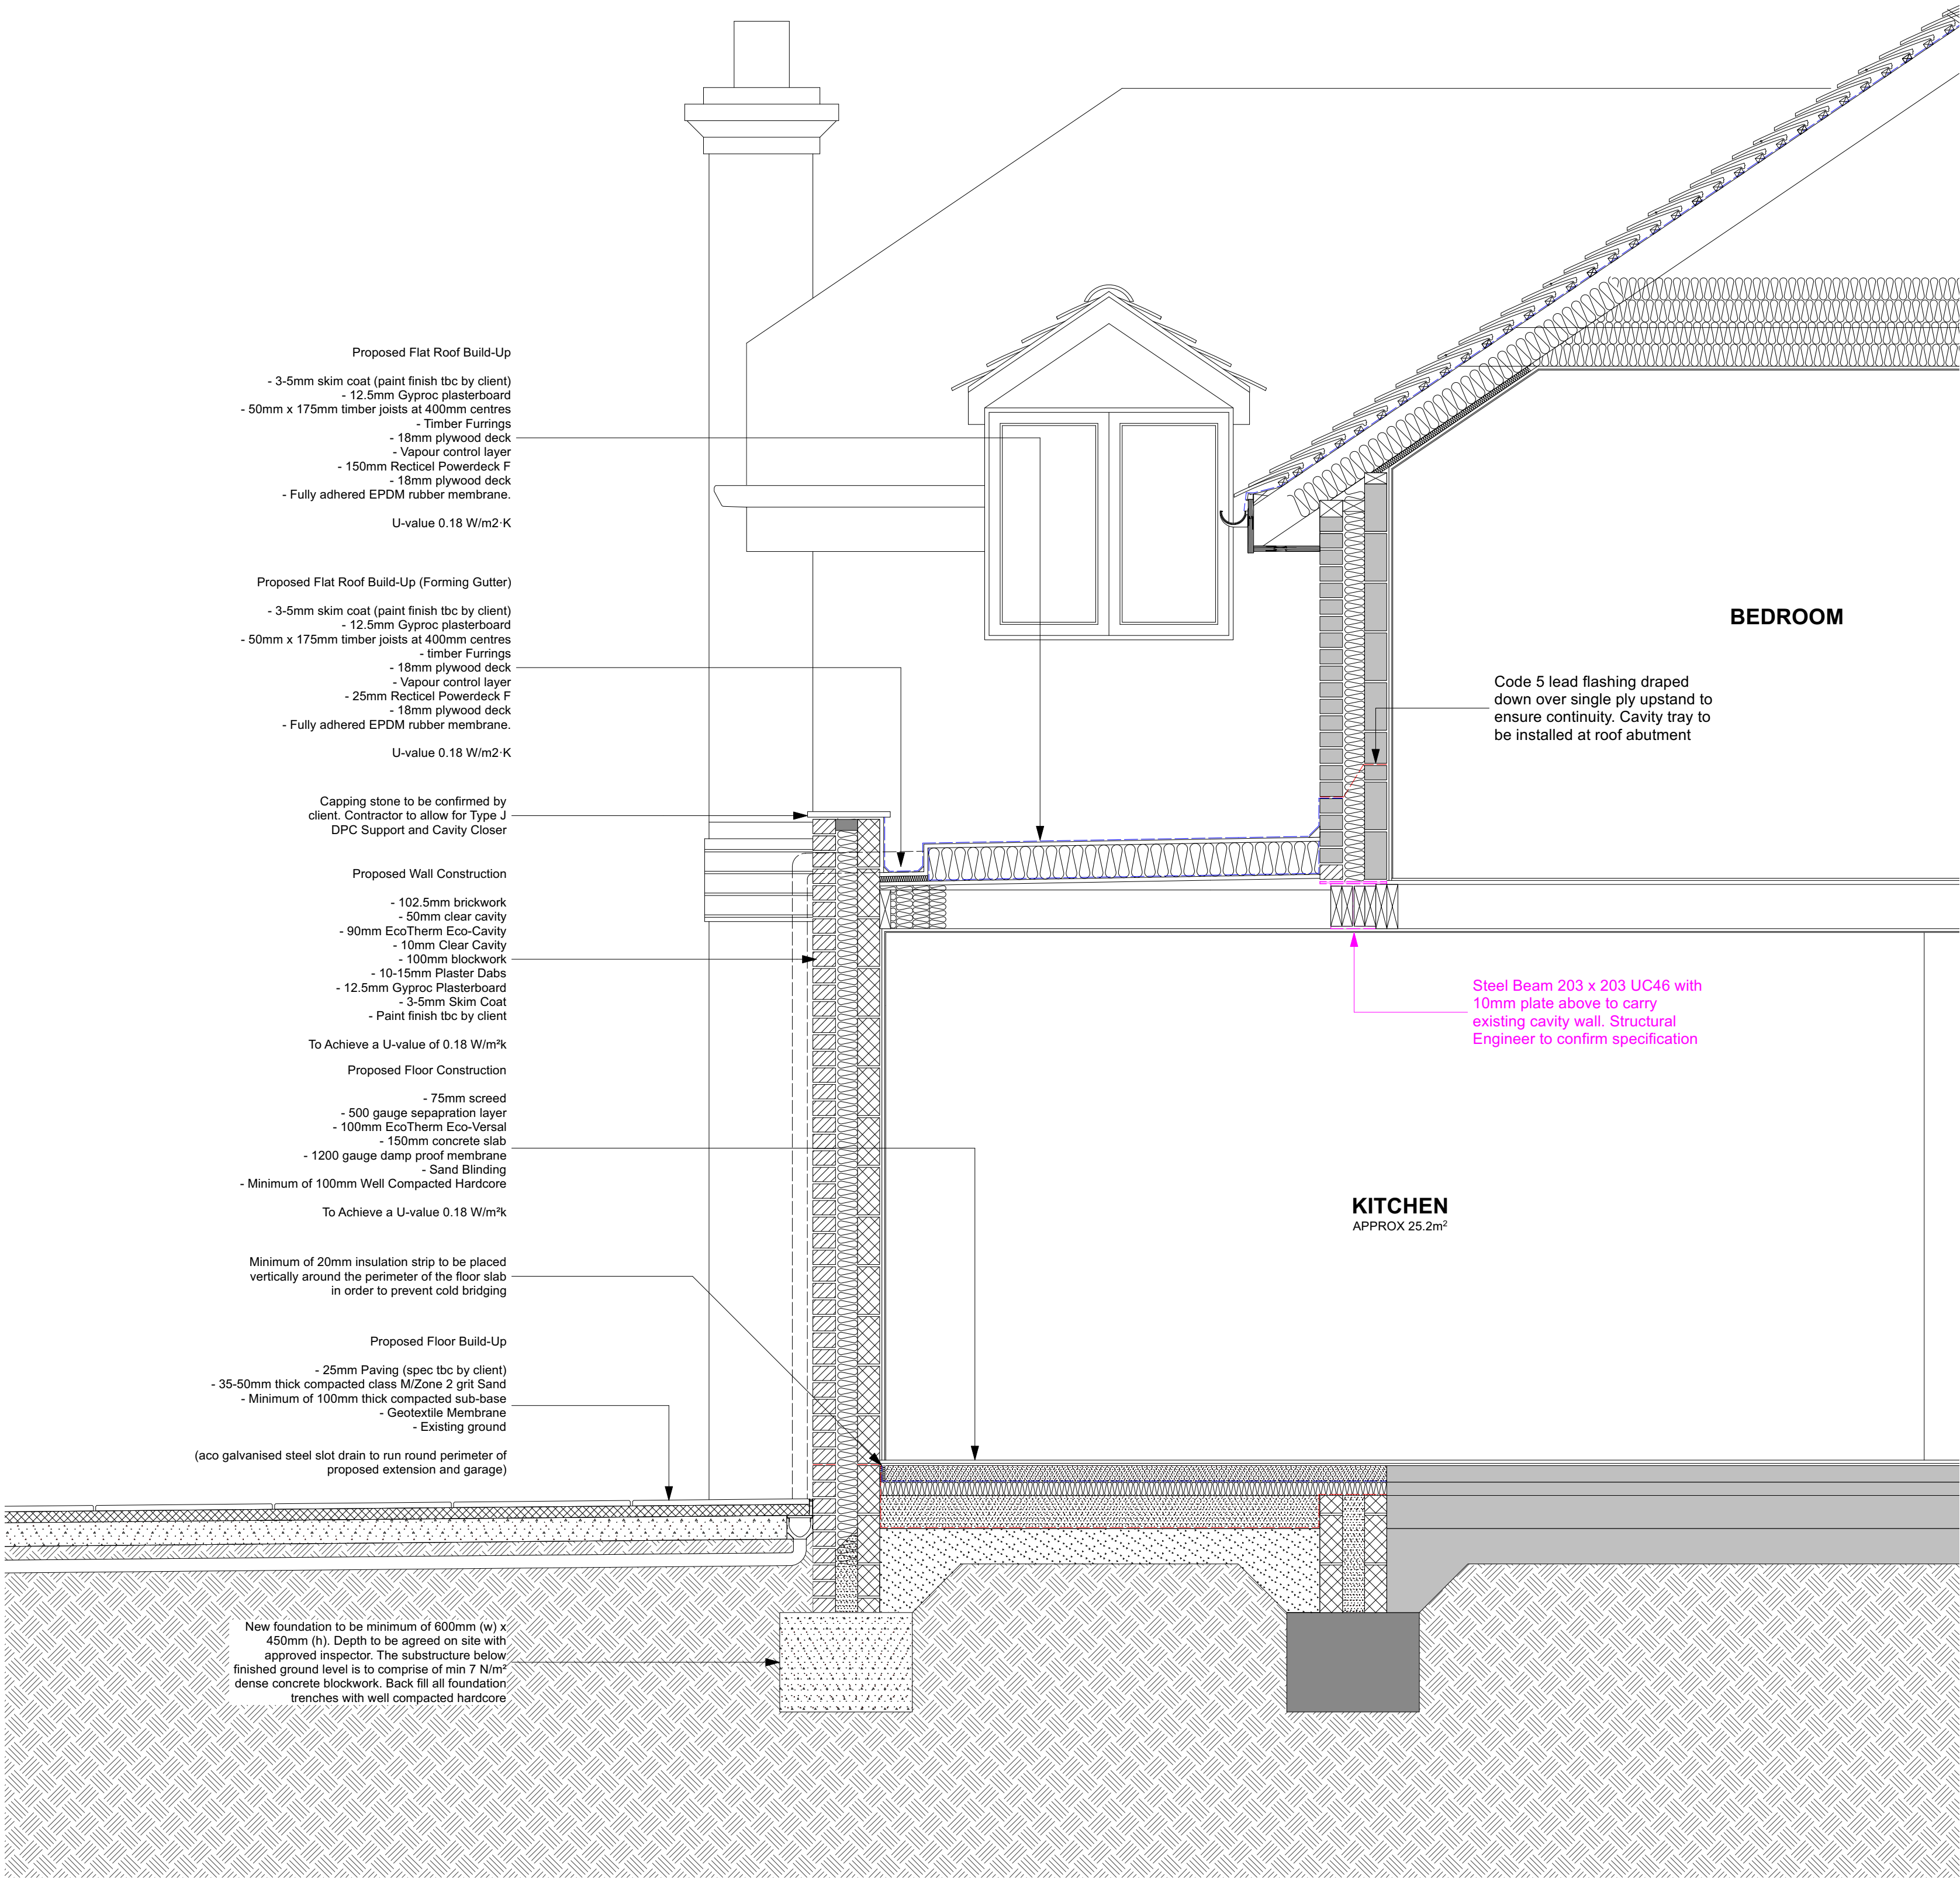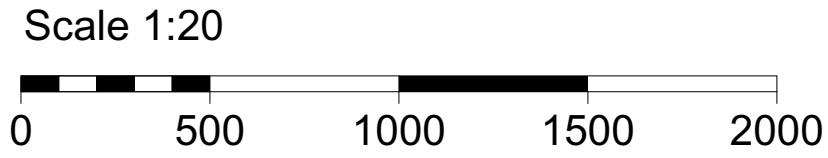

PROPOSED SECTION BB 1:20

