





© Crown copyright 2025 Ordnance Survey 100053143
EXISTING BLOCK PLAN

SCALE 1:200

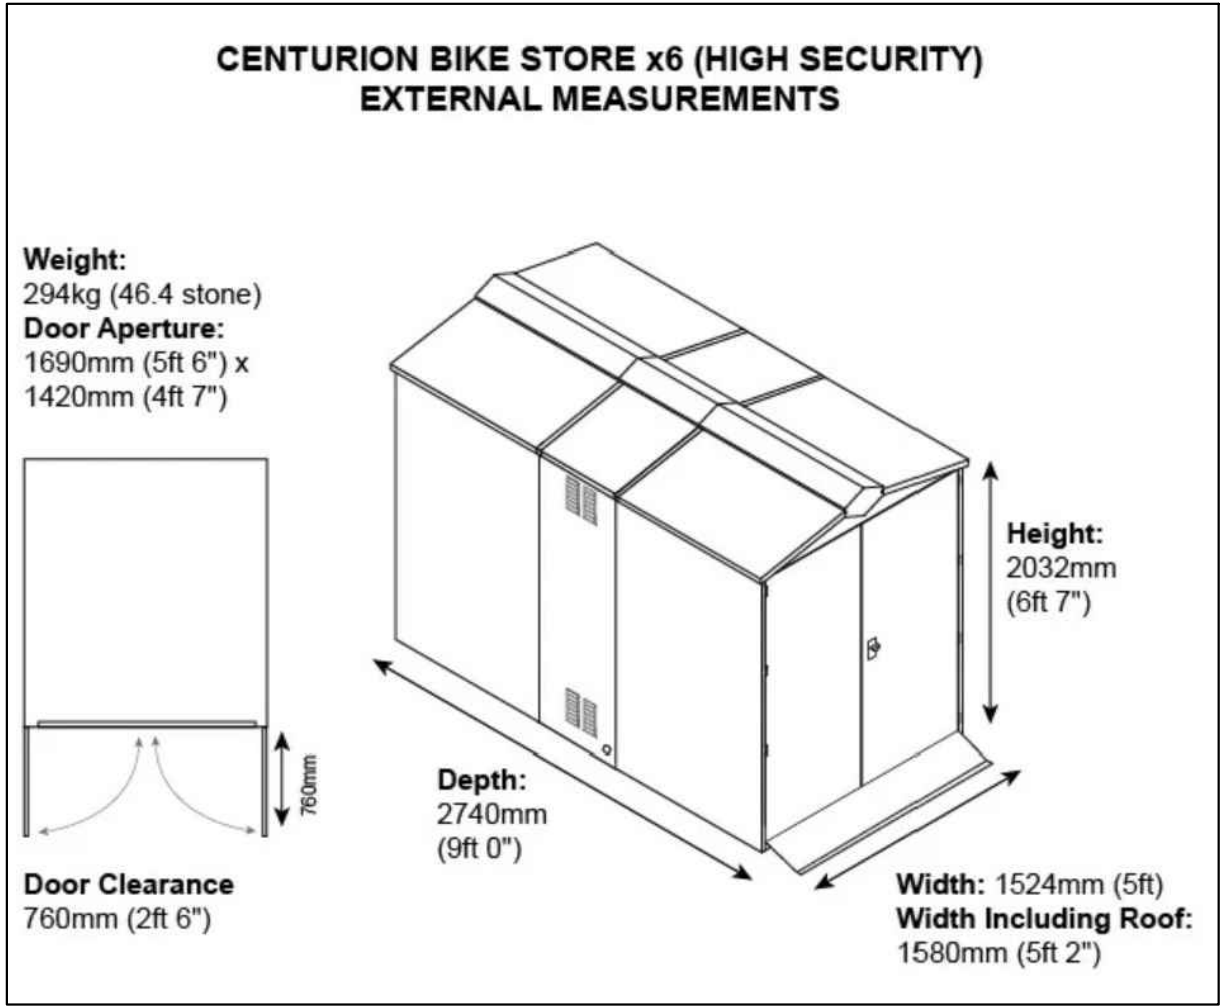

PROPOSED BIKE STORAGE UNIT
SCALE - N/A

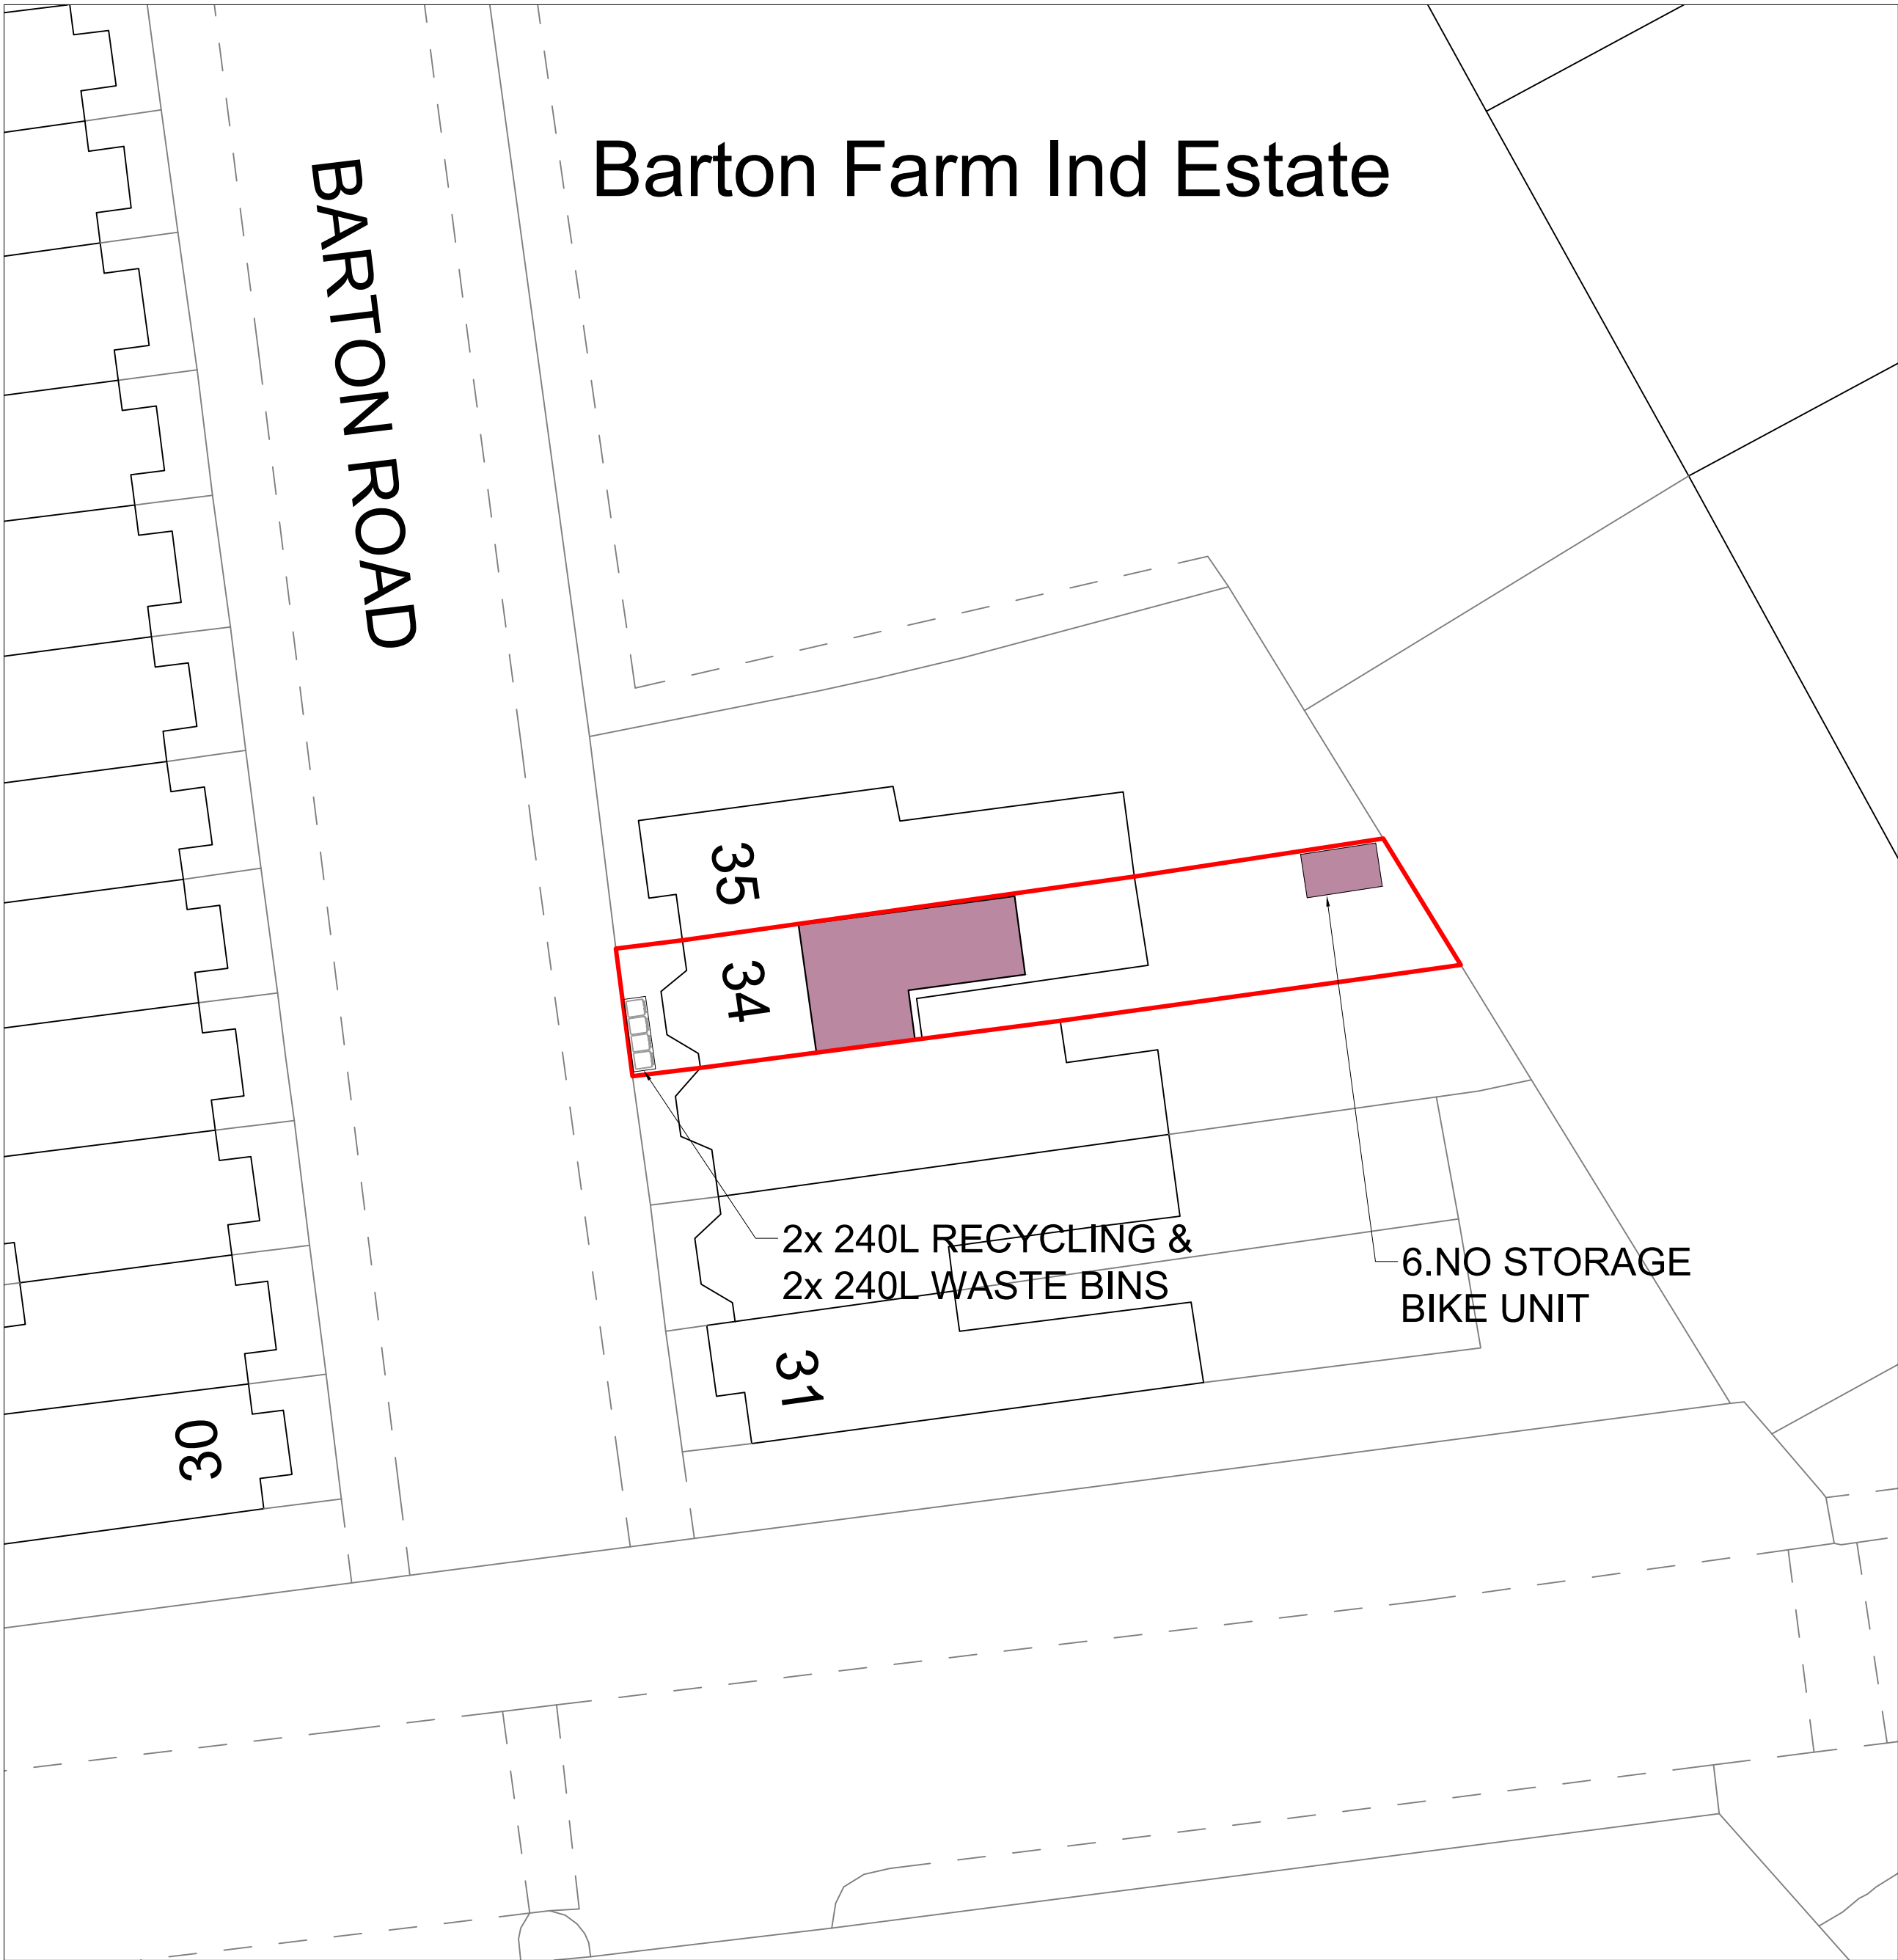

© Crown copyright 2025 Ordnance Survey 100053143
PROPOSED BLOCK PLAN

SCALE 1:200



Waste Bin Storage Specification:

Capacity: 4 x 240L bins
Dimensions: 264 cm (W) x 80 cm (D) x 116 cm (H)
Material: 0.8mm thick, powder-coated with UV printing
Frame: 40x20mm, 20x20mm, 10x20mm tubing

Components:

- +Stainless steel cover handle
- +Zinc alloy chrome door lock handle
- +4x damper hinges (3")
- +4x gas springs (80N)
- +4x gas pressure dampers
- +1.5" stainless steel screws


Disclaimer
Adjacent Properties and boundaries are shown for illustrative purposes only and have not been surveyed unless otherwise stated. All areas shown are approximate and should be verified before forming the basis of a decision. Do not scale other than for Planning purposes. All dimensions must be checked by the contractor before commencing work on site. No deviation from this drawing will be permitted without prior written consent of the architect. The copyright of this drawing remains with HMO Designers and may not be reproduced in any form without prior written consent.

Notes


Drawing based on survey information by others and subject to planning, building regulation and other statutory approvals.

Drawing Key

- Existing Walls
- New Walls
(External Alterations Completed Under PDR)
- Demolished Walls / Sanitaryware
- Rooflights Above

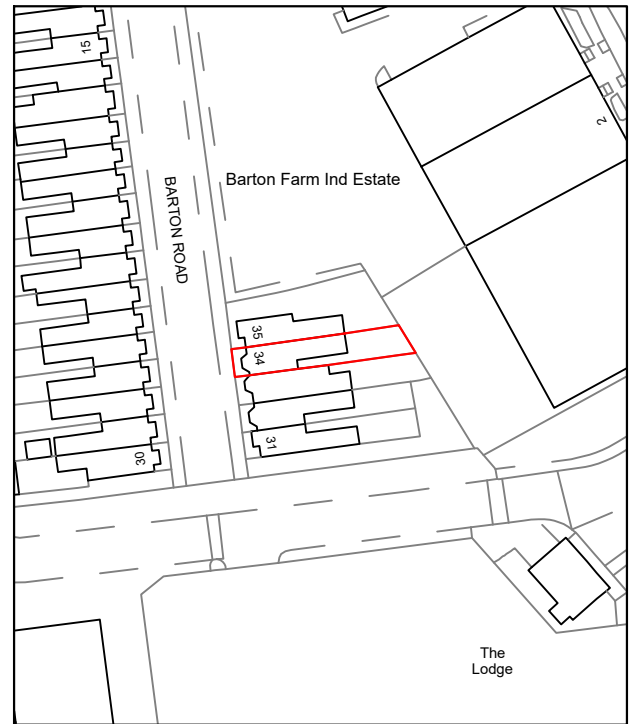

© Crown copyright 2025 Ordnance Survey 100053143
LOCATION PLAN
1:1250 SCALE

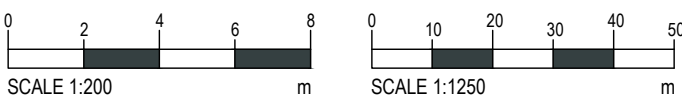

Our Studio // Itchen Court, Eastgate Street, Winchester
Our Number // 0800 175 5405
Our Email // hello@thistlearchitecture.co.uk
Our Website // thistlearchitecture.co.uk

Project

34 Barton Road, Eastleigh, Hampshire, SO50 6RN

Drawing Title

Existing & Proposed Block Plans, Location Plan

Drawing Number

HD00283- PL005

Scale

1:200 @A1

Issue Status

Planning

Drawn

AA

Date

June 2026