
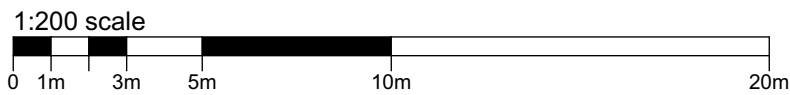
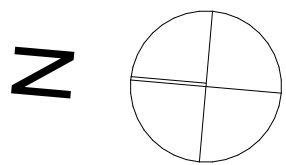


Location Plan

Ordnance Survey (c) Crown Copyright 2026. All rights reserved. Licence number 100022432

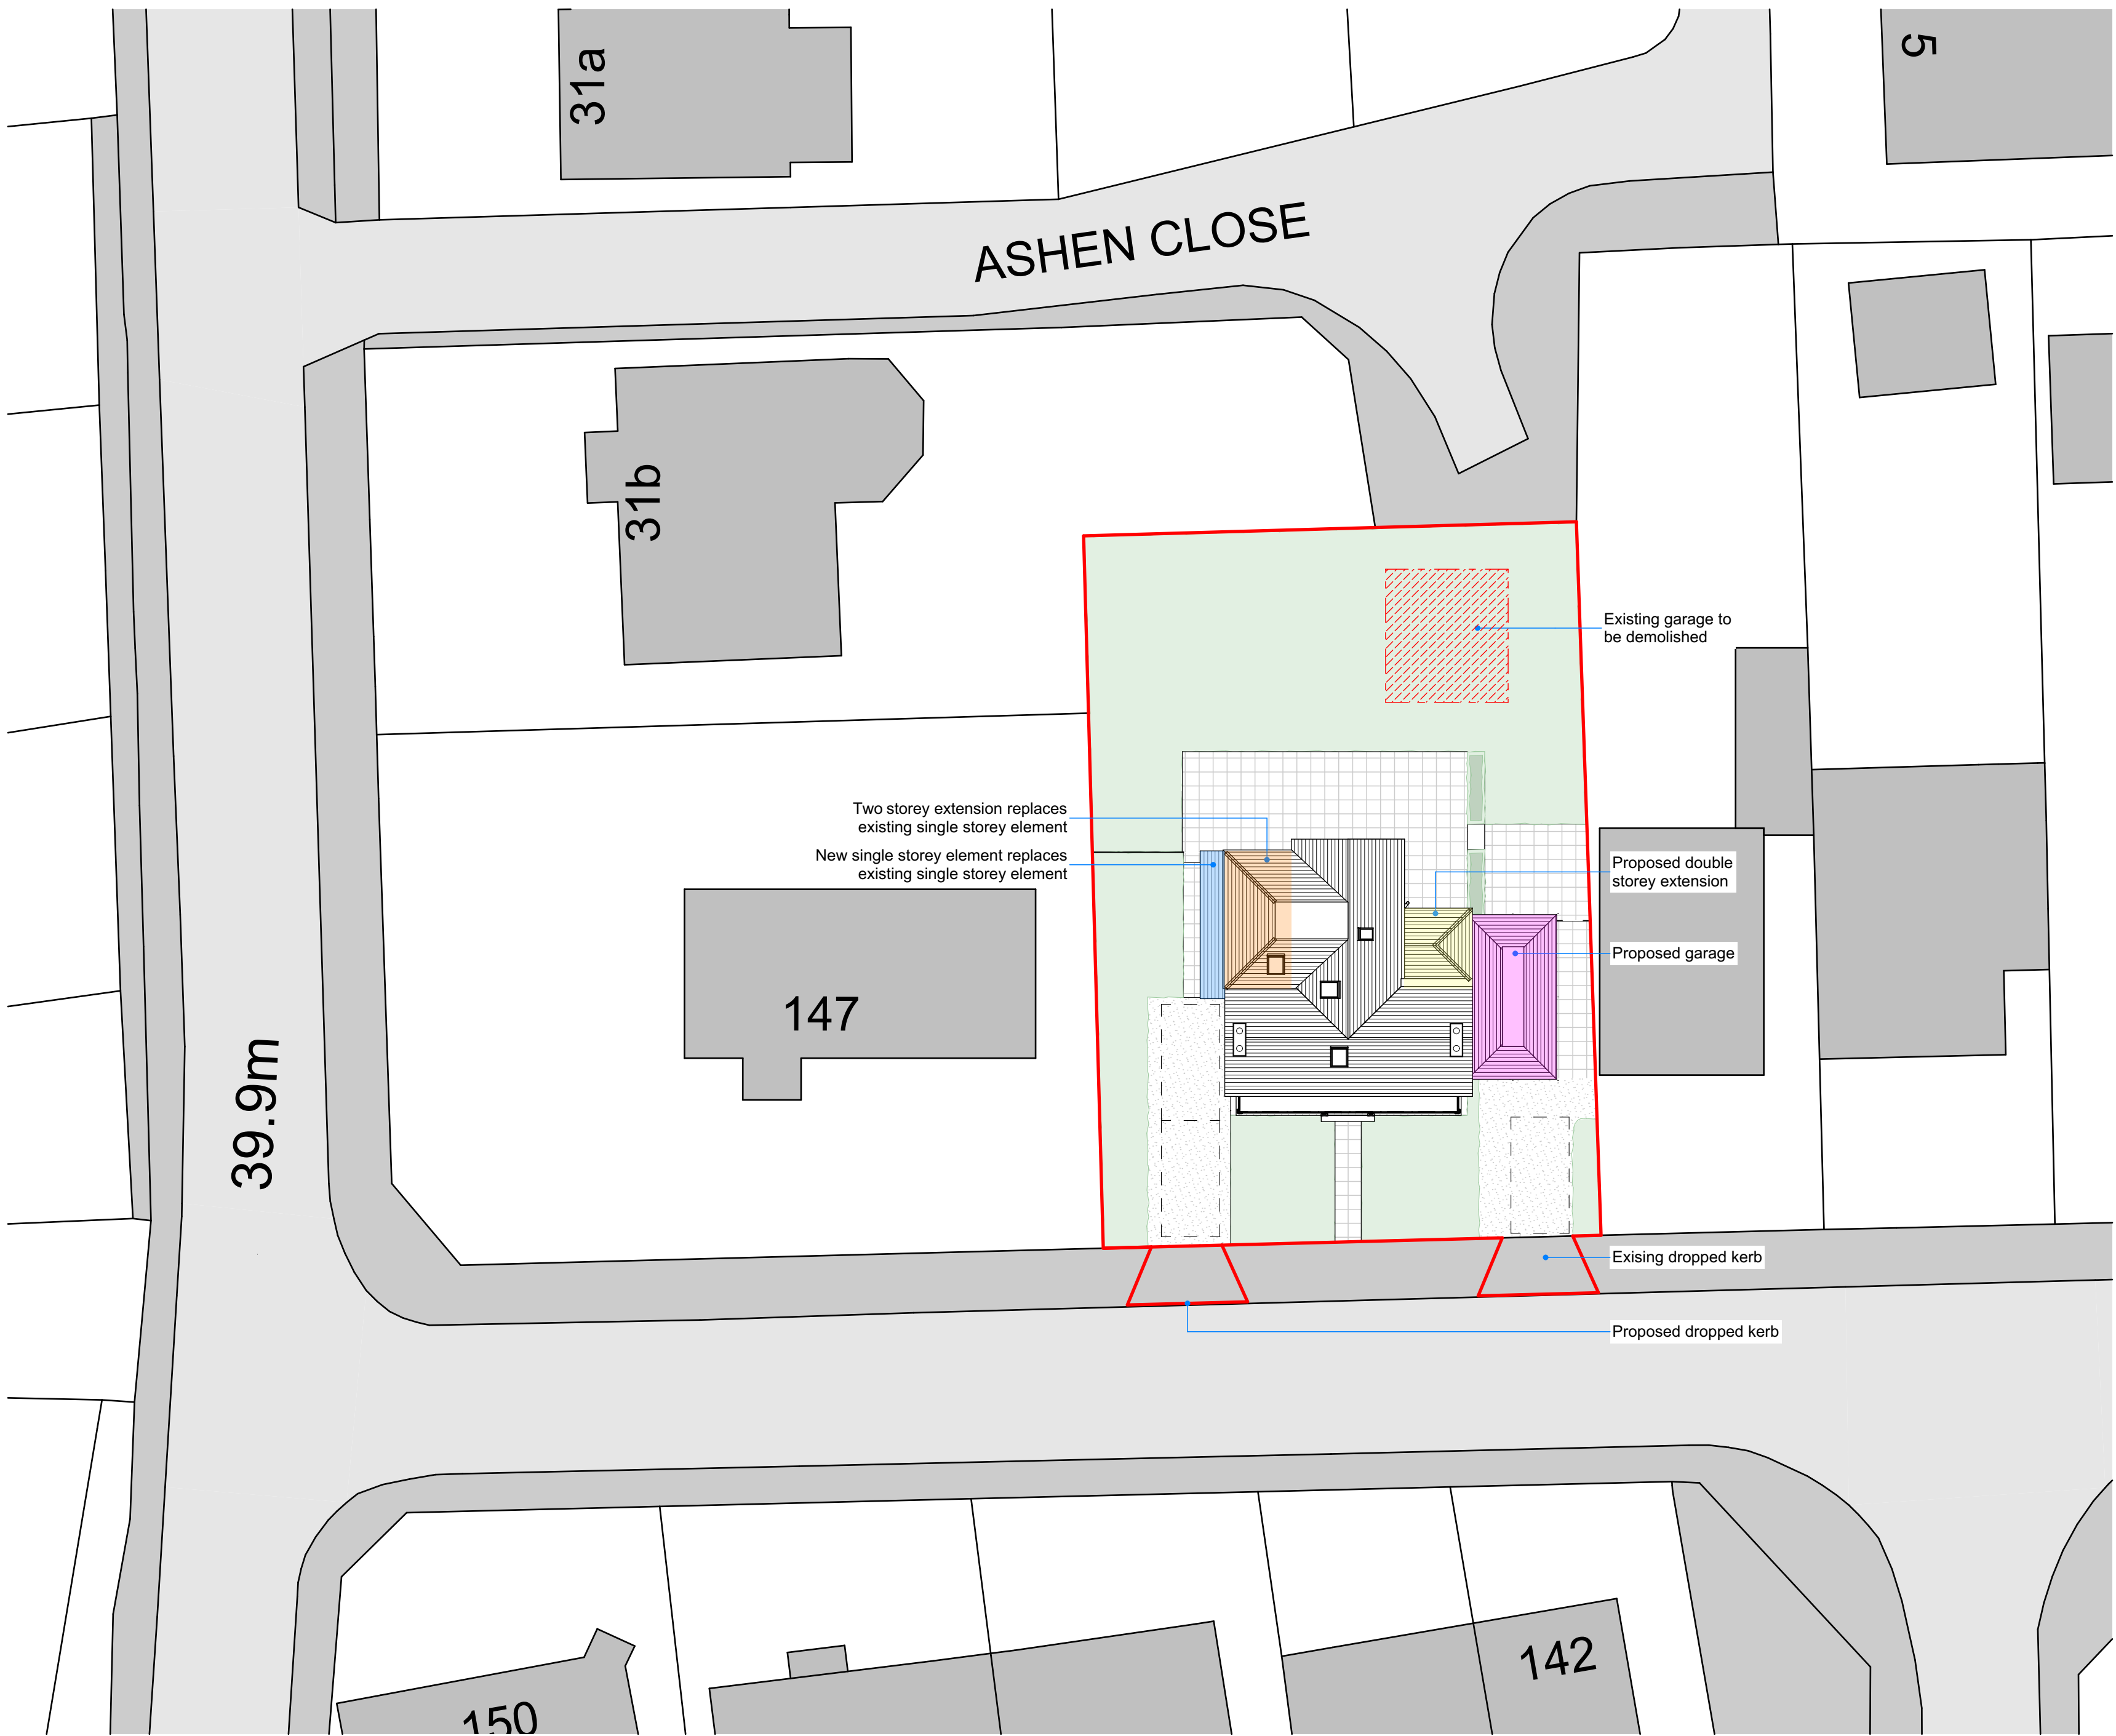

PLANNING APPROVAL

P3	Planning Requests and Arbo info included	10.07.26	FR
P2	Dropped Kerbs added, extension label updated.	11.03.26	FR
P1	Preliminary Issue	27.01.26	GM
Revision	Description	Date	Drawn

Designer :



Project :

Park Road
145 Park Road, Chandler's Ford,
Eastleigh, SO53 1HT

Drawing :

Block Plan 1:200

Date :	Scale :
JULY 2026	1:50, 1:200 @ A1
Drawing No. :	Status :
164 / 105	Planning
	Revision:
	P3