


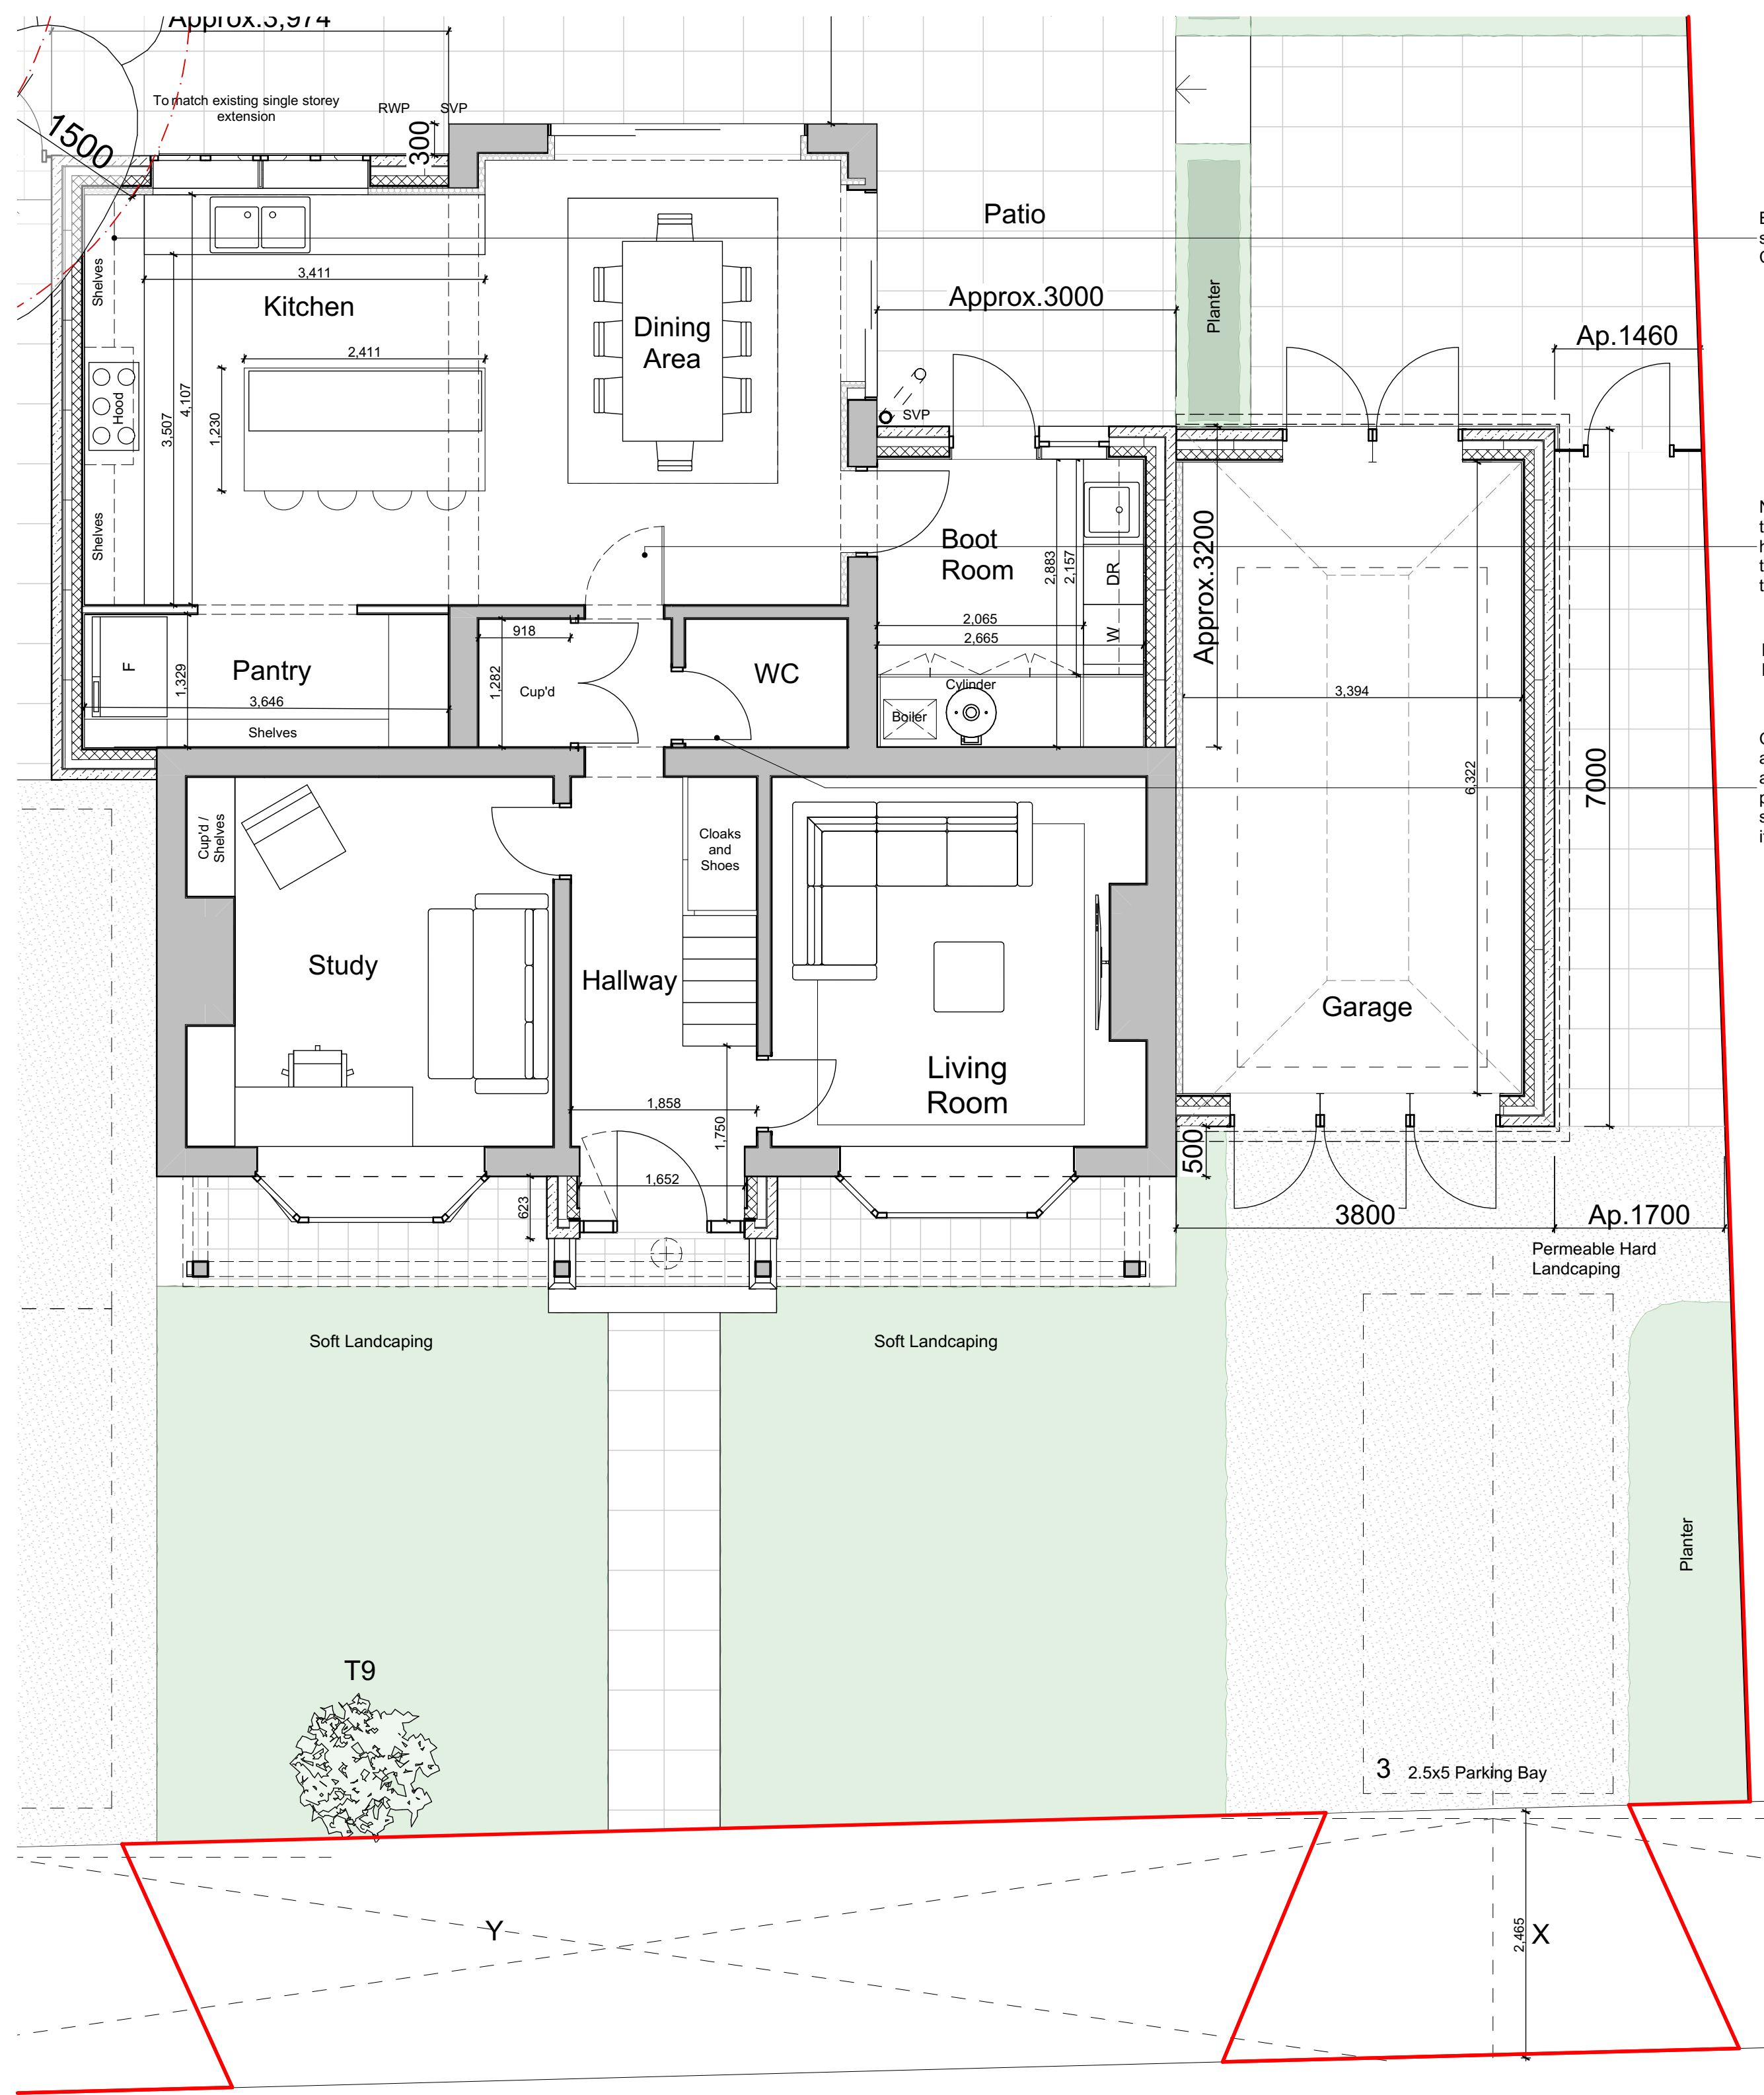


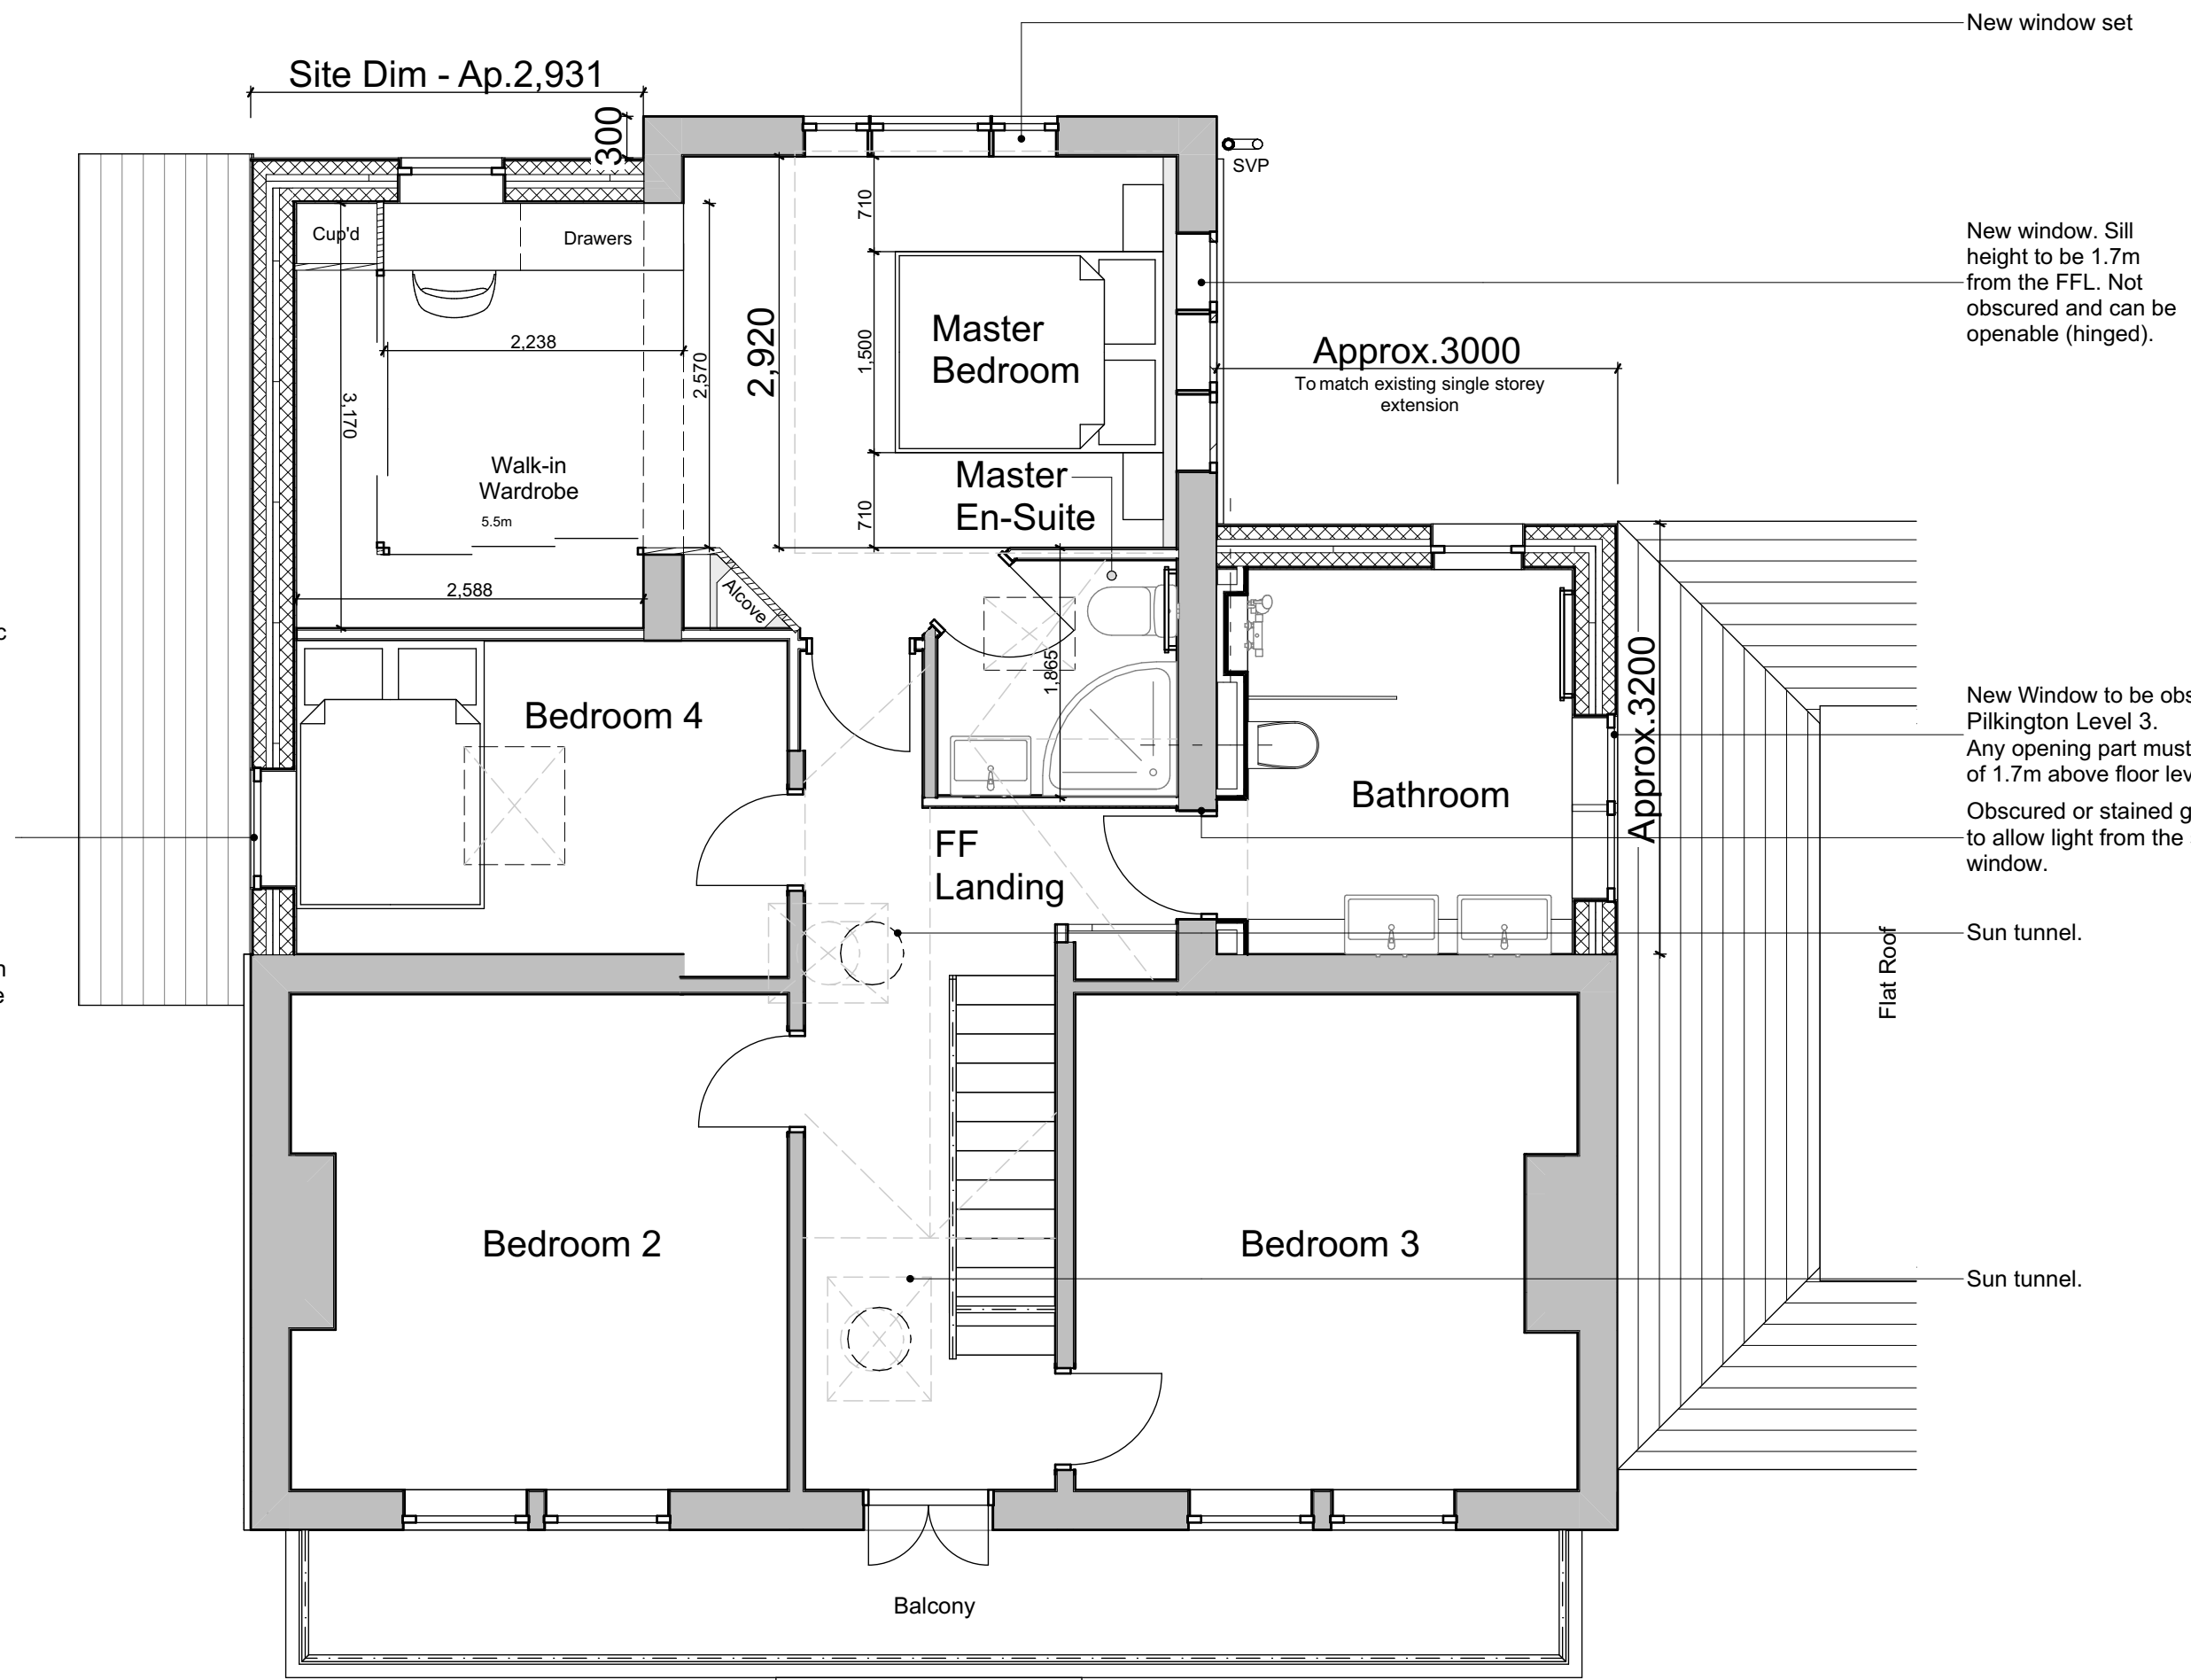

GF-Ground Floor
1:50

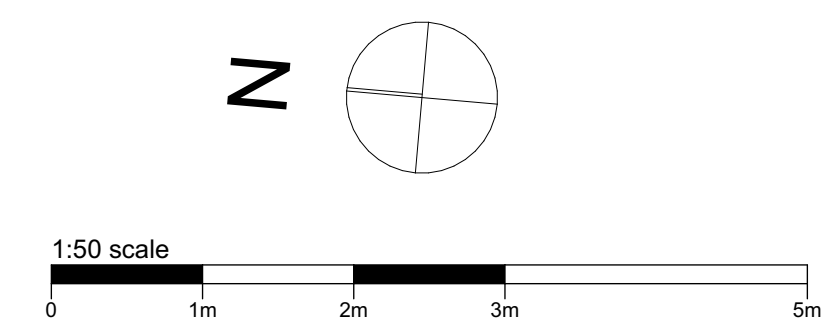

01-First Floor
1:50

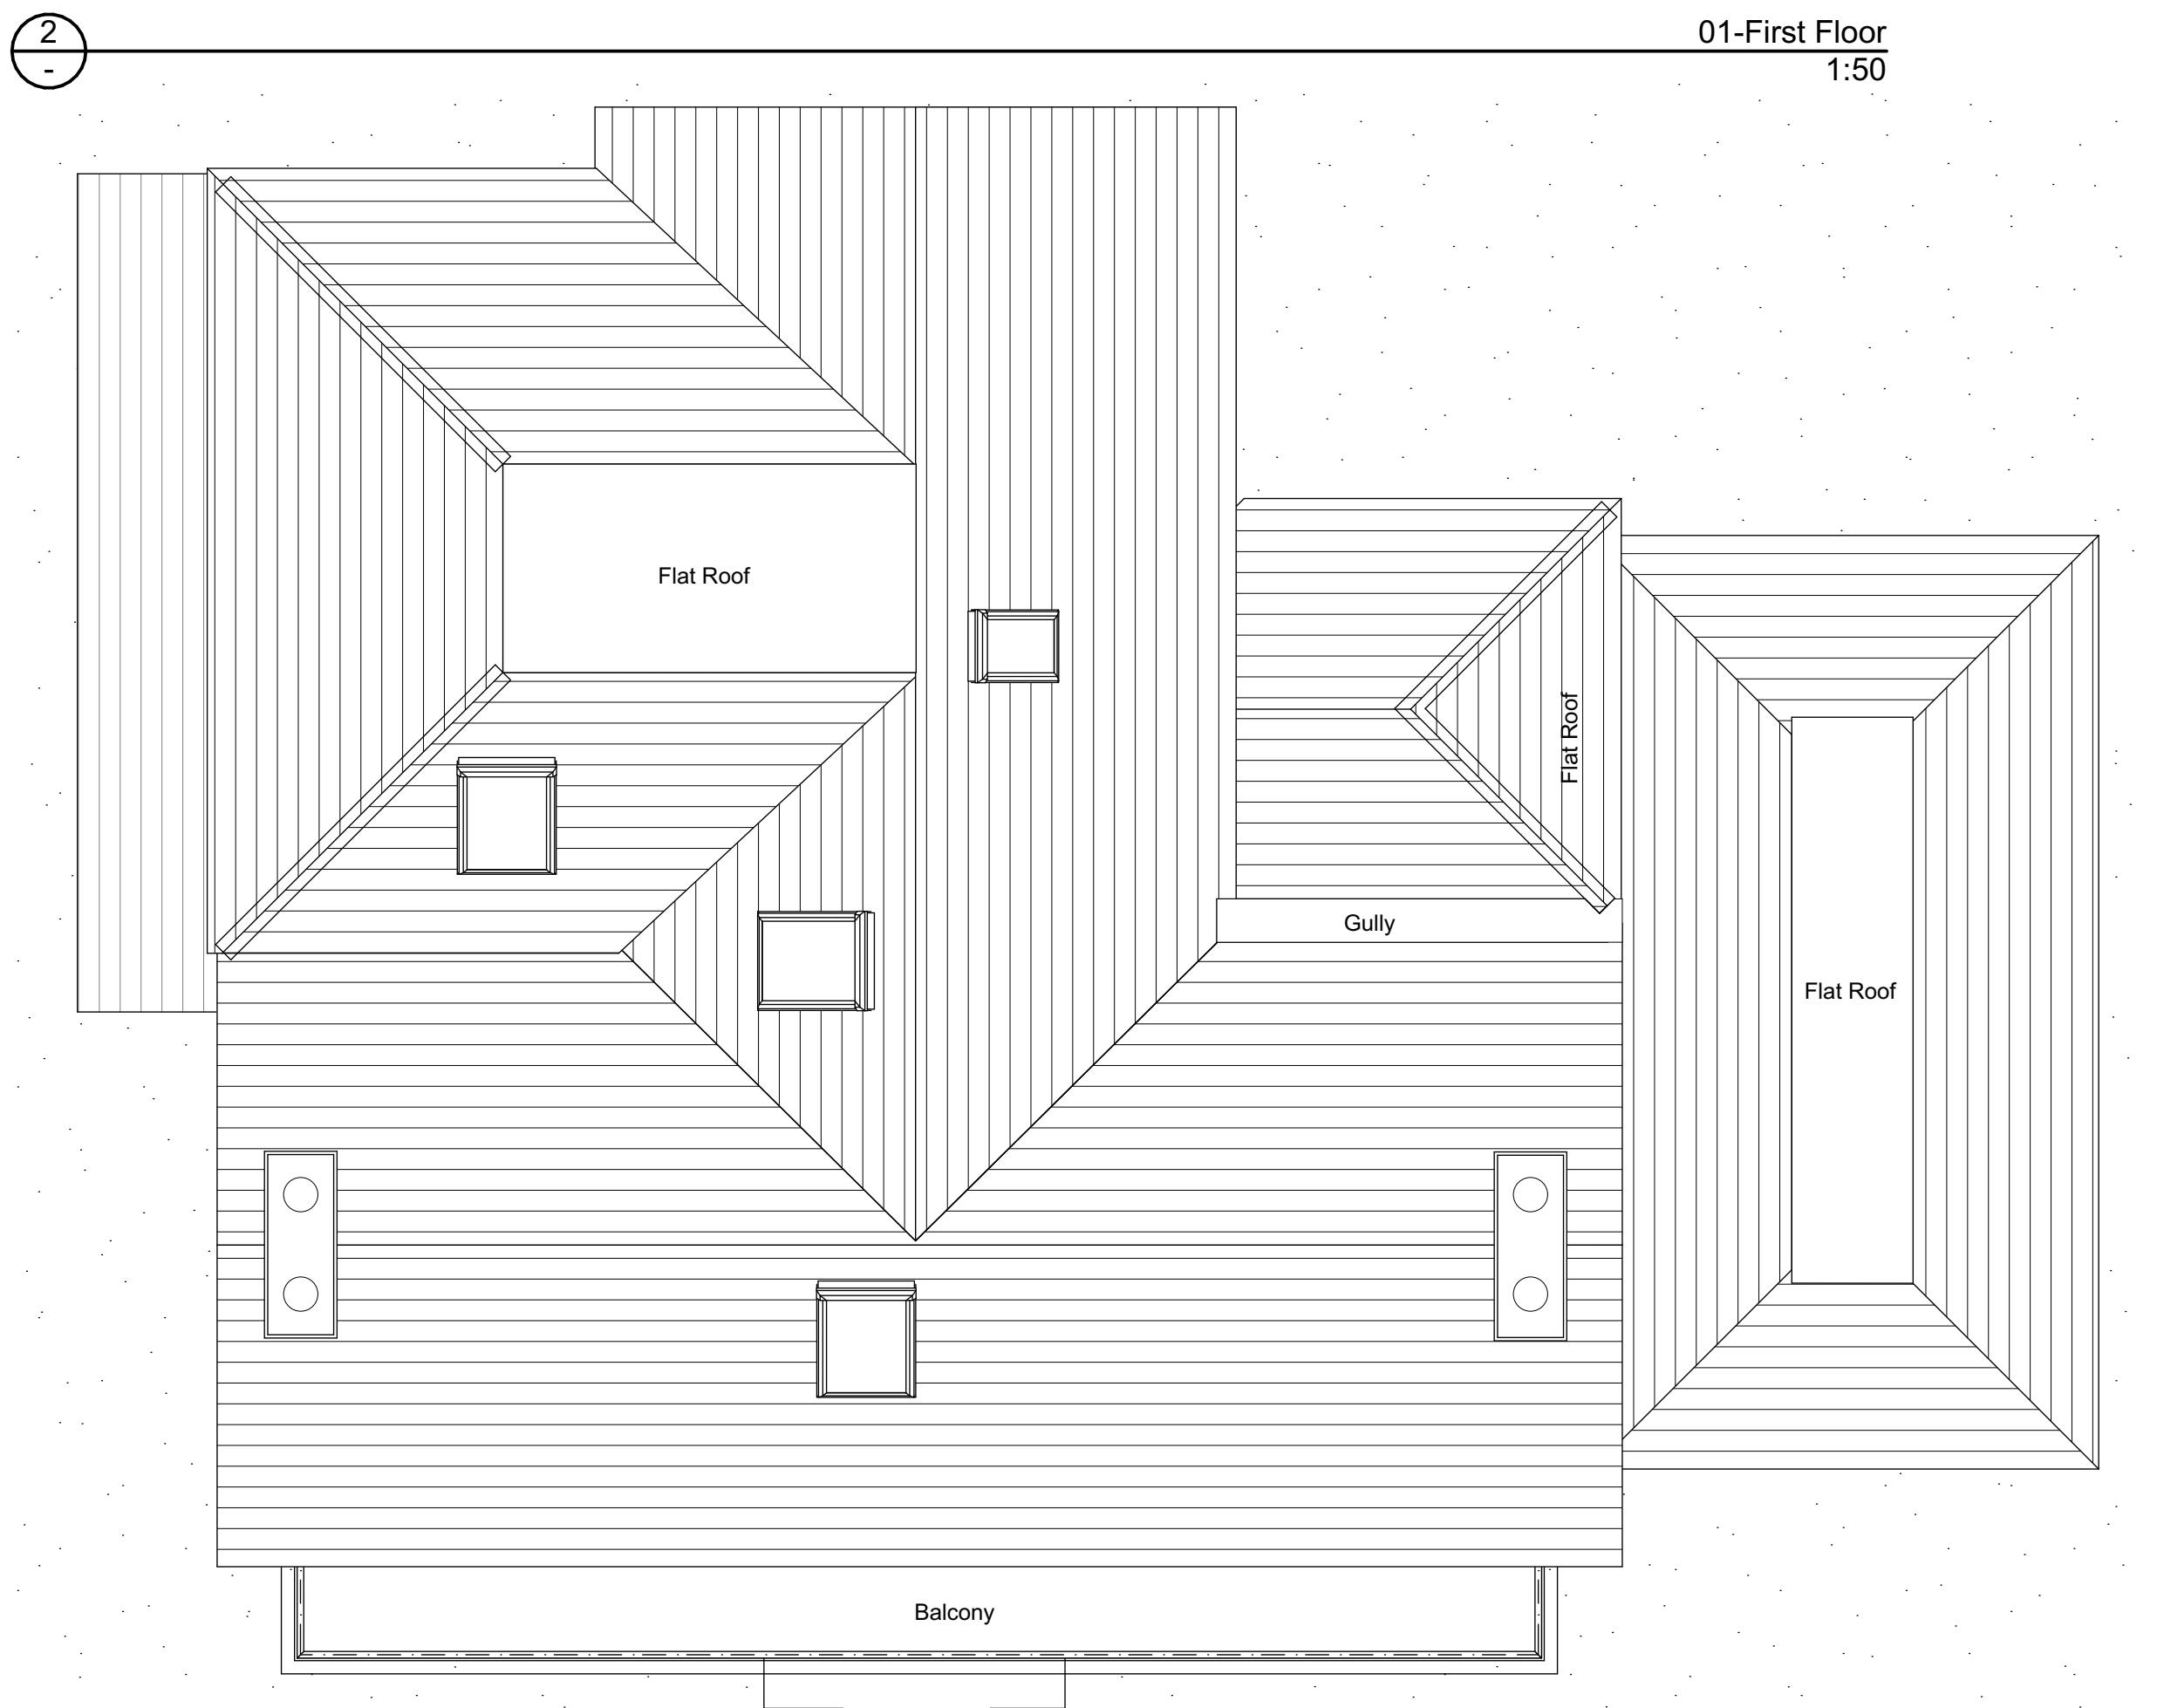

Roof
1:50

PLANNING APPROVAL			
P3	Heat pump removal	15.07.26	FR
P2	Planning Requests and A/b/o info included	10.07.26	FR
P1	Amendments based on planning officer's requests	03.07.26	FR
Revision	Description	Date	Drawn

Designer :

GRKA
GRK Architecture
www.grka.co.uk

Project :

Park Road
145 Park Road, Chandler's Ford,
Eastleigh, SO53 1HT

Drawing :

Drawing : Proposed Plans

Date : JULY 2026		Scale : 1:50 @ A1
Drawing No. : 164 / 103	Status : Planning	Revision: P3