


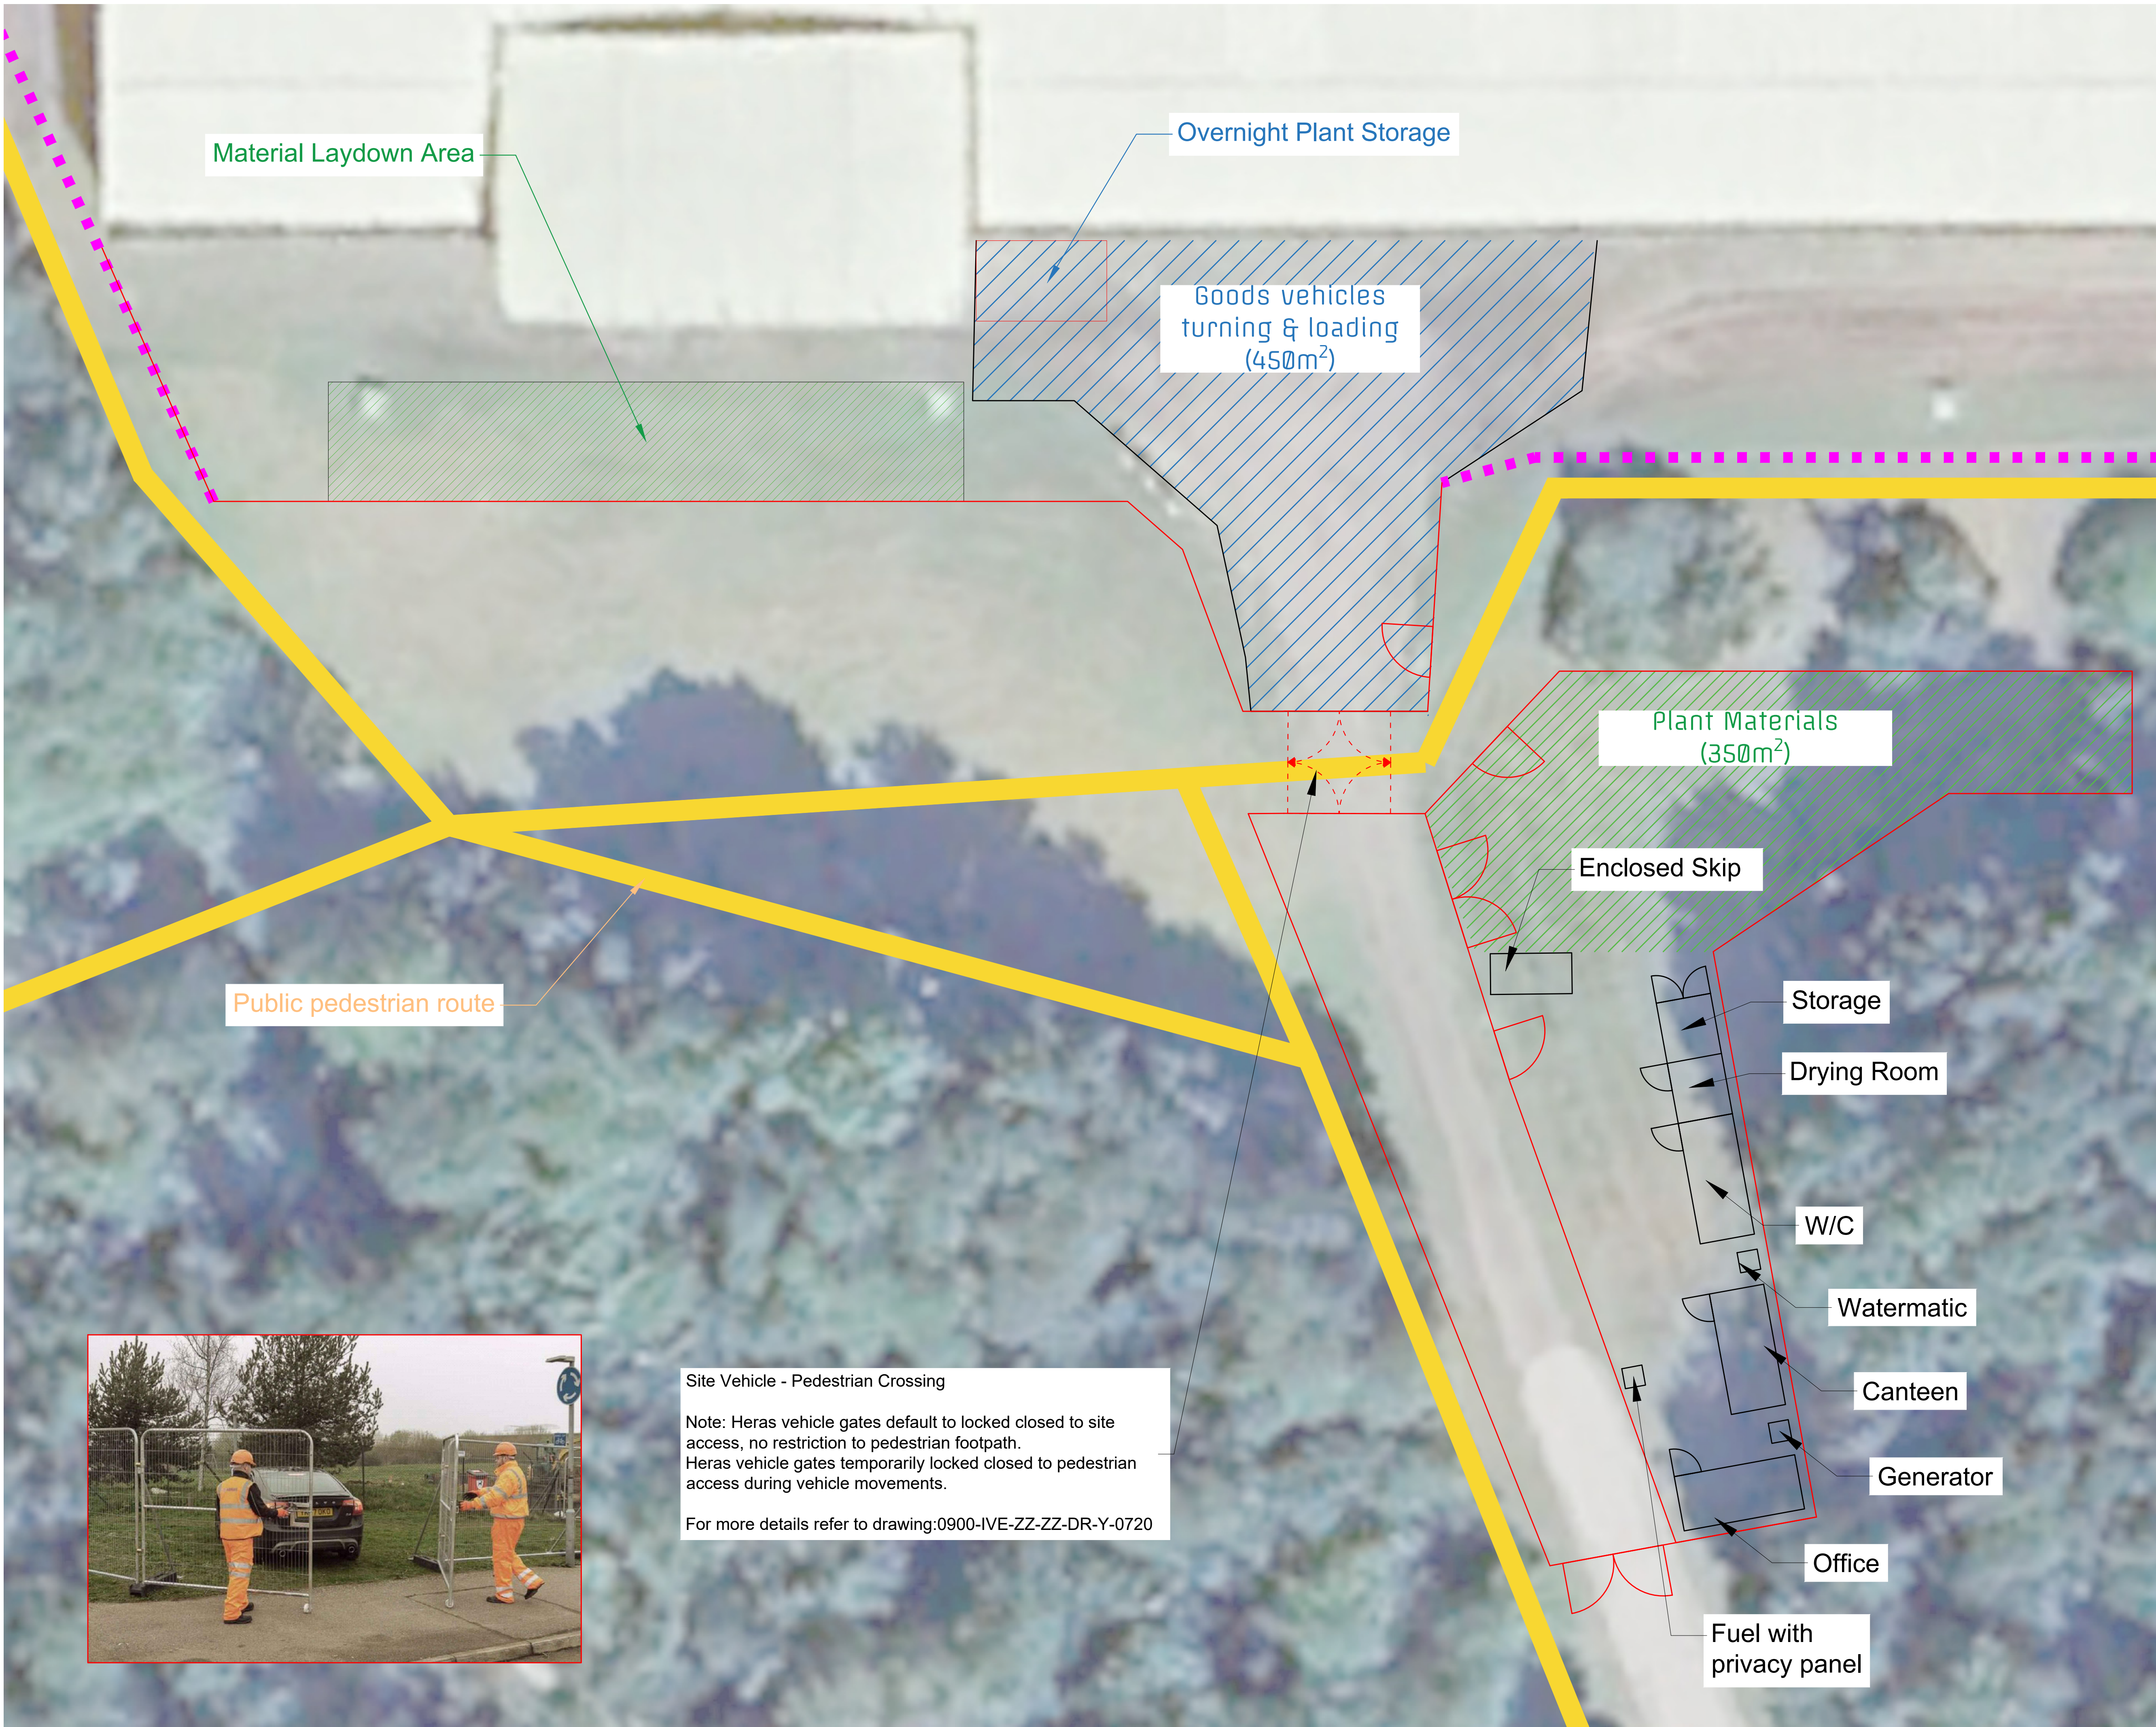

Notes:

Heras Fence

Public Pedestrian Route

Vehicle Turning

Overnight Plant Storage

Materials Laydown Area

For more details refer to drawing:
0900-IVE-ZZ-ZZ-DR-V-0720
0900-IVE-ZZ-ZZ-DR-V-0730

North

P06	Vehicle-Pedestrian Crossing	J.R.	08/07/26
P05	Access to vehicles turning and loading area	J.R.	03/07/26
P04	Pedestrian gate crossing	J.R.	02/07/26
P03	Details Updated	A.A	26/06/26
P02	Details	J.R.	22/06/26
P01	For approval	J.R.	15/05/26
REV:	DESCRIPTION:	BY:	DATE:

STATUS:

FOR APPROVAL

Ivegate Ltd.
Low Moor Mills,
Albert Road,
Mortley, LS27 8LD
T: 0800 009 2958
E: hello@ivegate.co.uk
W: www.ivegate.co.uk

Ivegate

Renewable Energy

CLIENT:

wattstor

SITE:

PORTSMOUTH WATER

TITLE:

PV CDM AREA

SCALE @ A1:	DATE:	DRAWN:	CHECKED:
1:150	JUNE-26	A.A	S.S.
PROJECT NO:	DRAWING NO:	REVISION:	
0900	0900-IVE-ZZ-ZZ-DR-V-0710	P06	