


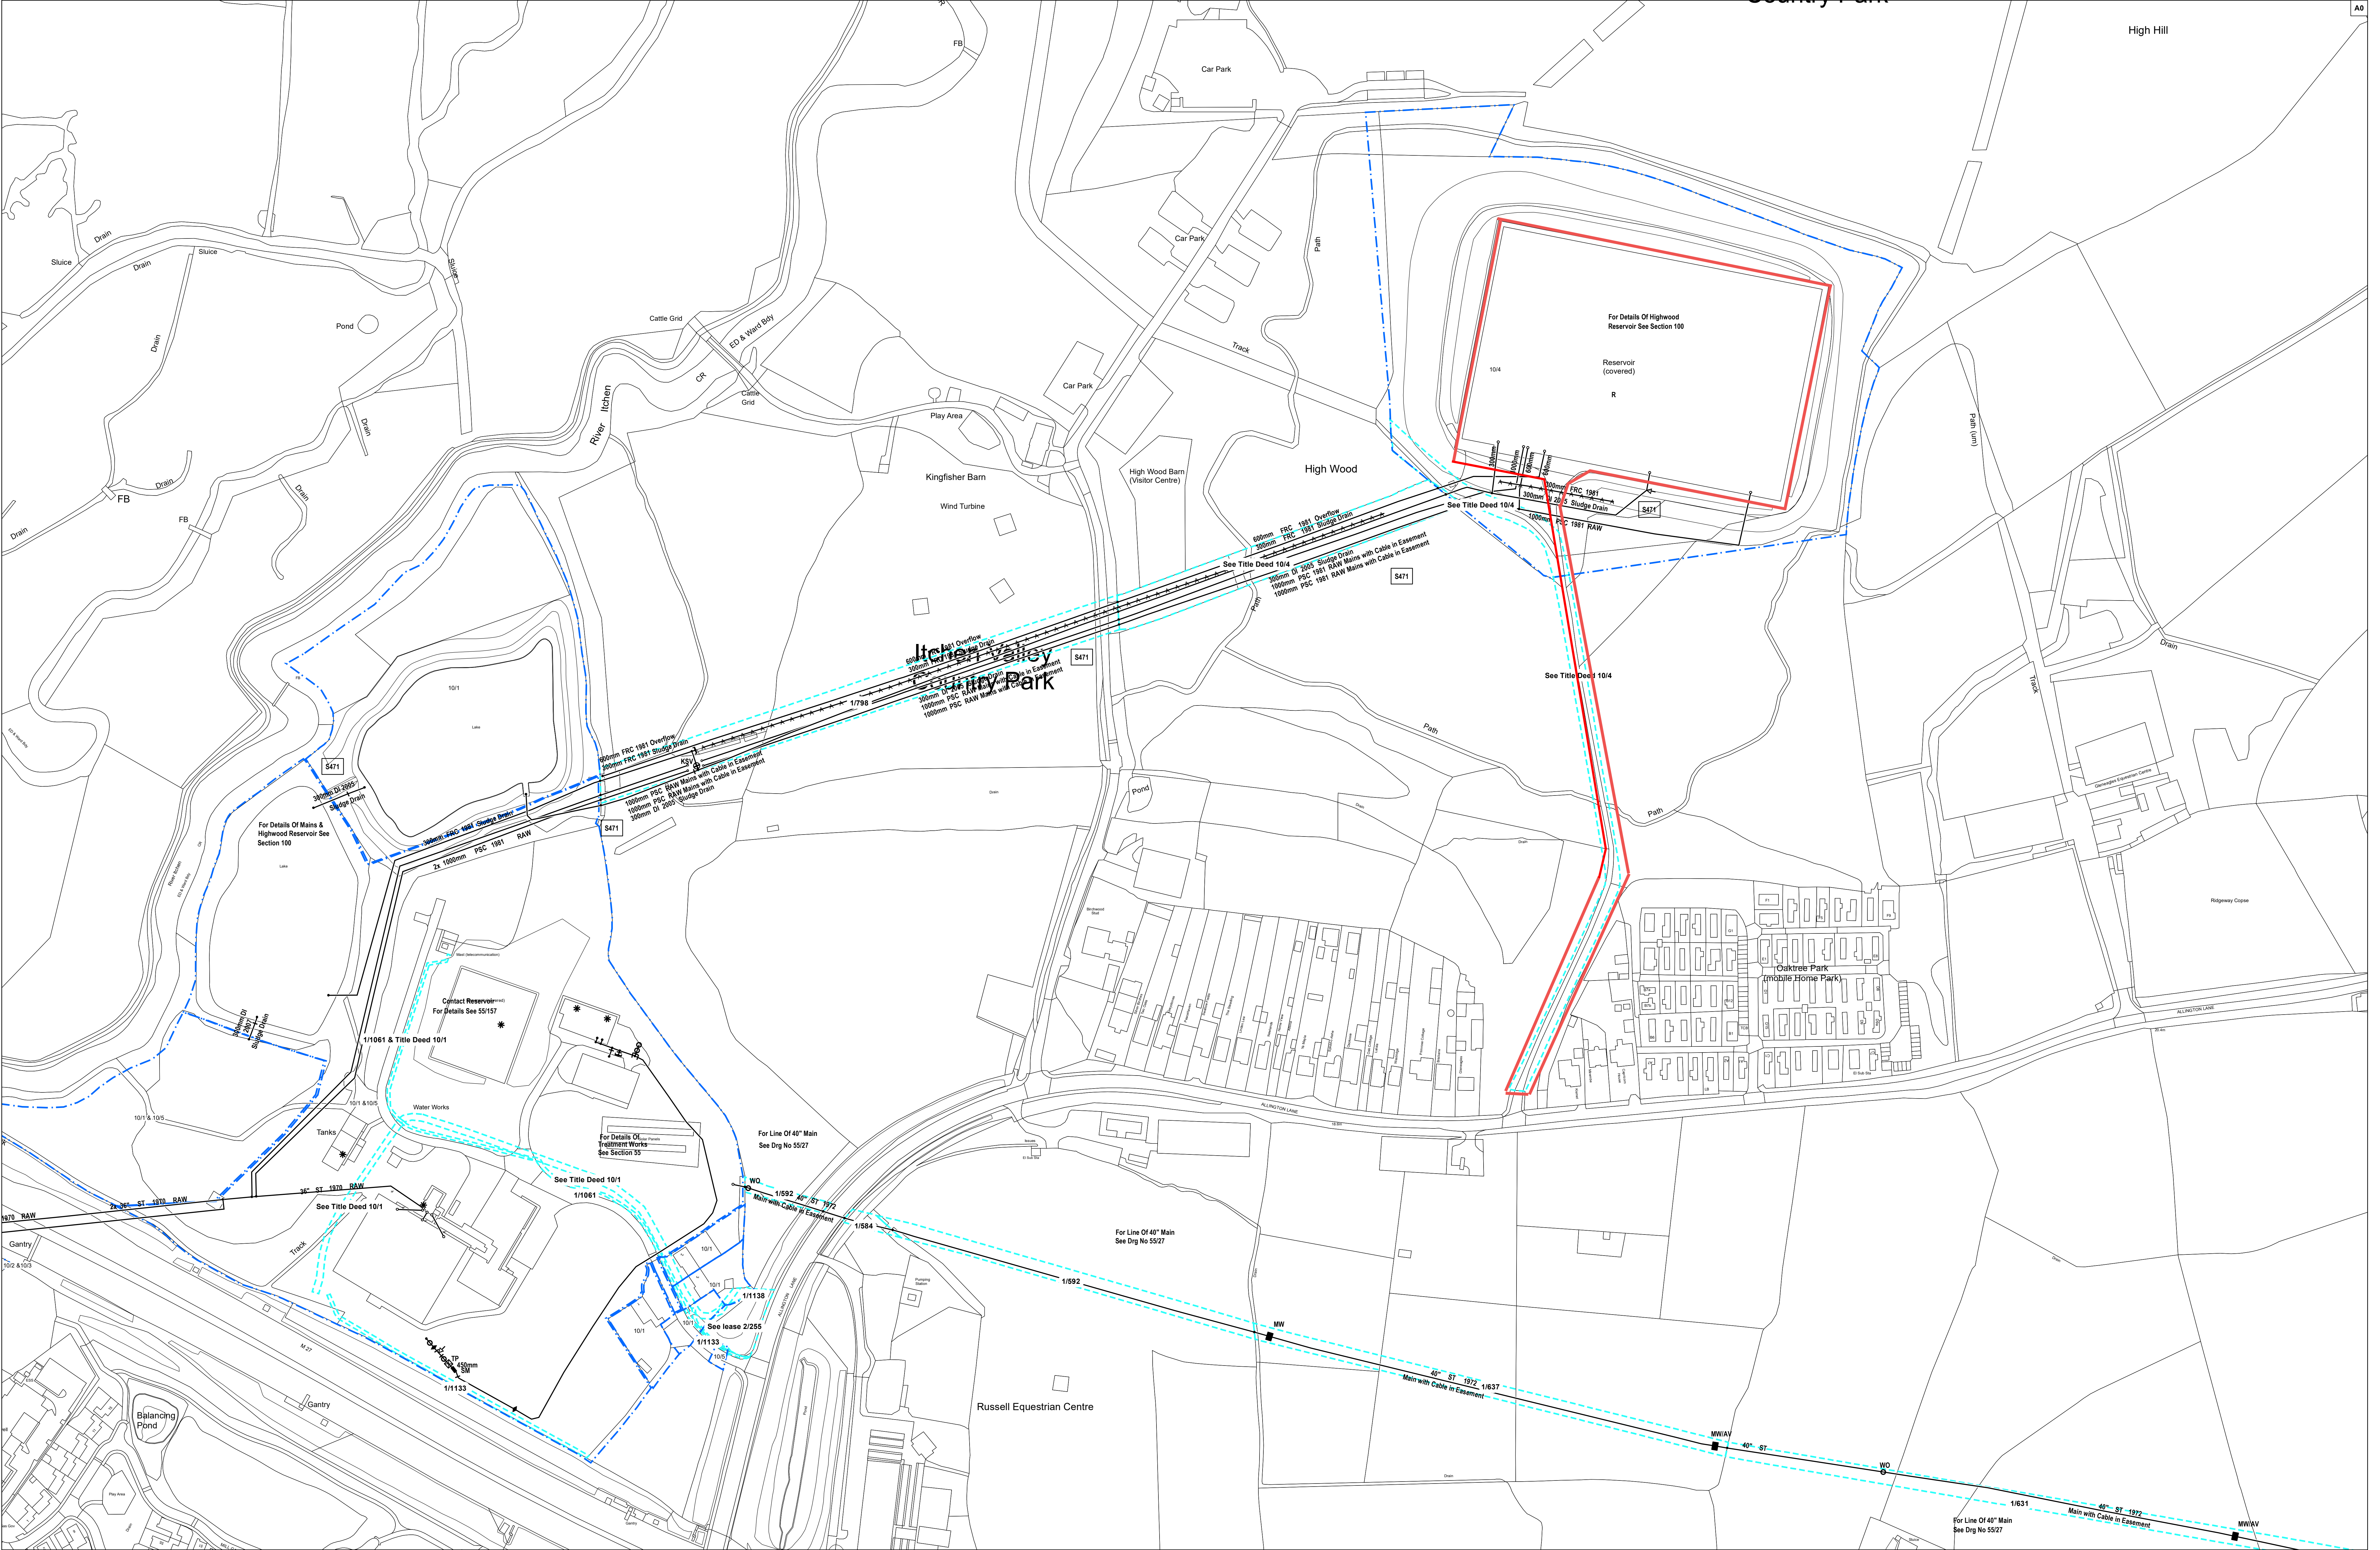

Legend

- Company Owned Land
- Easement



Registered Office
P.O. BOX NO. 3, West Street, Havant,
Hampshire, PO9 1LG
Telephone: (023) 5246 8888
Fax: (023) 5246 3632
Website: www.portsmouthwater.co.uk

Reproduced by permission of Ordnance Survey on behalf of HMSO.
© Crown Copyright and database right 2022. All rights reserved.
Ordnance Survey Licence Number: 100016036.
The information supplied is given in good faith as a guide to locating
underground apparatus. Its accuracy cannot be guaranteed. Our data
is not comprehensive information about the existence or location
of service pipes or cables to individual premises. The responsibility for
locating and avoiding damage to apparatus on site shall be that of the
person responsible for works in the street and shall be subject to the
approval of the relevant authority. No liability shall be accepted in any way for
any loss or damage caused by their failure to do so.

Drig No:
Job No:
OS Ref: SU46159W
Scale: 1:1,250
Date: 05/06/2023