
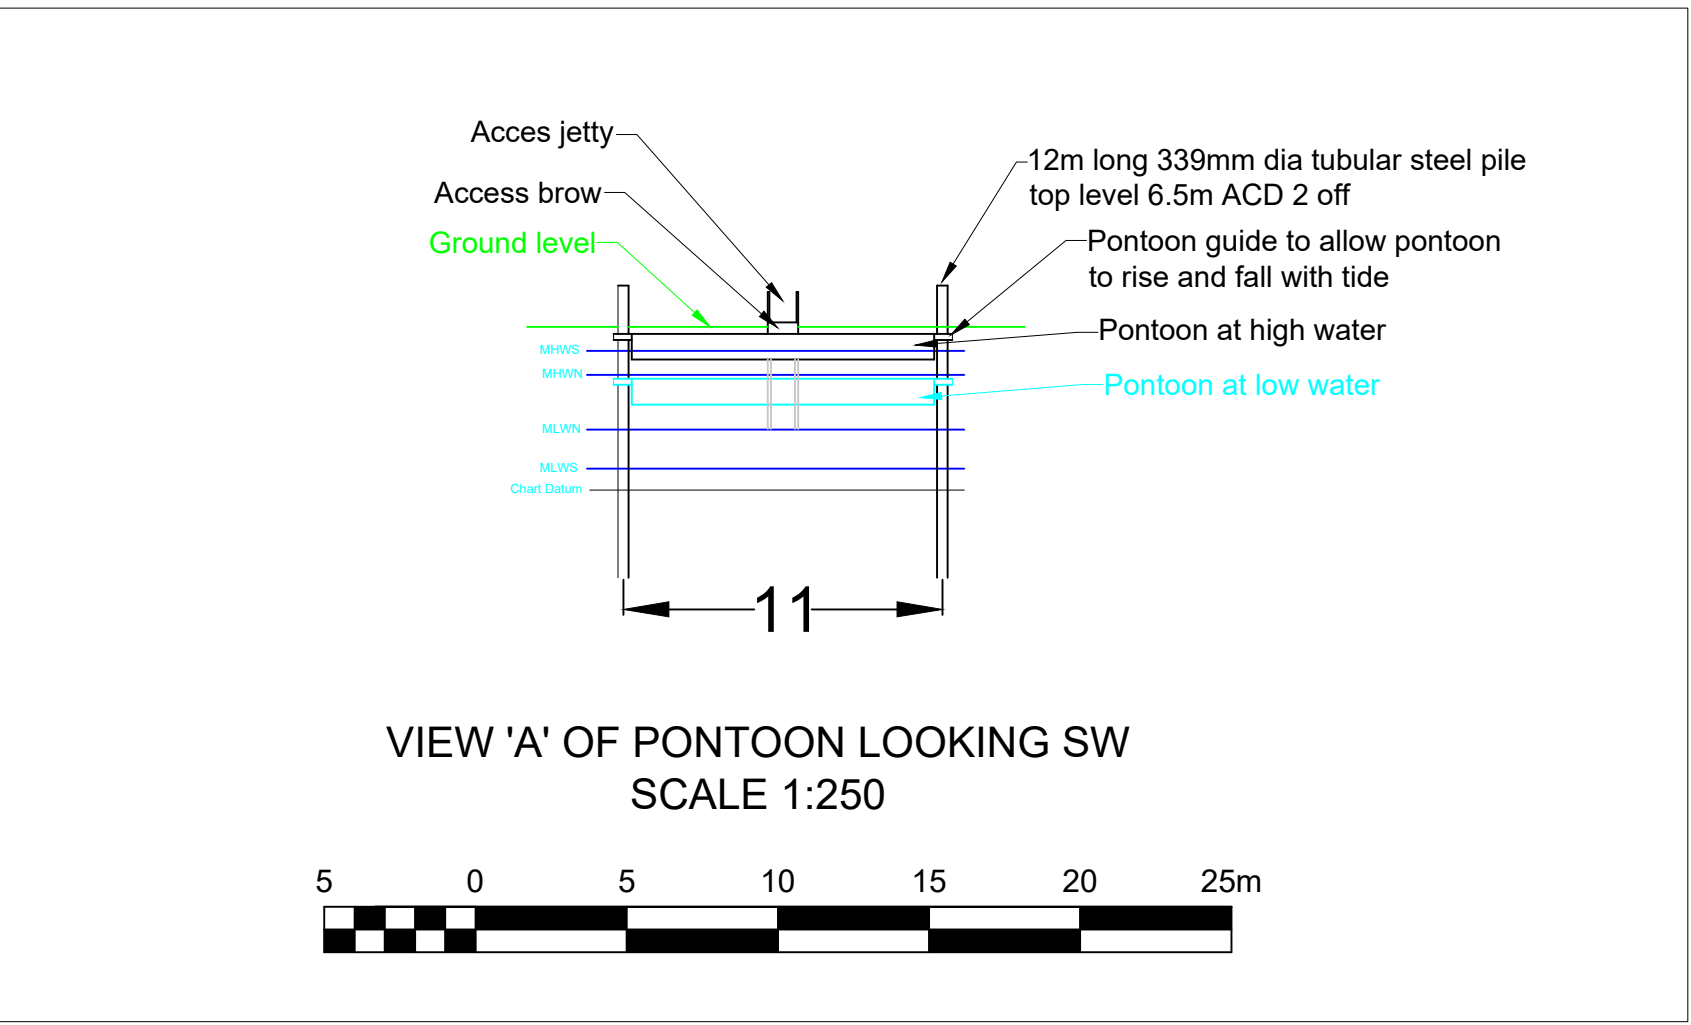
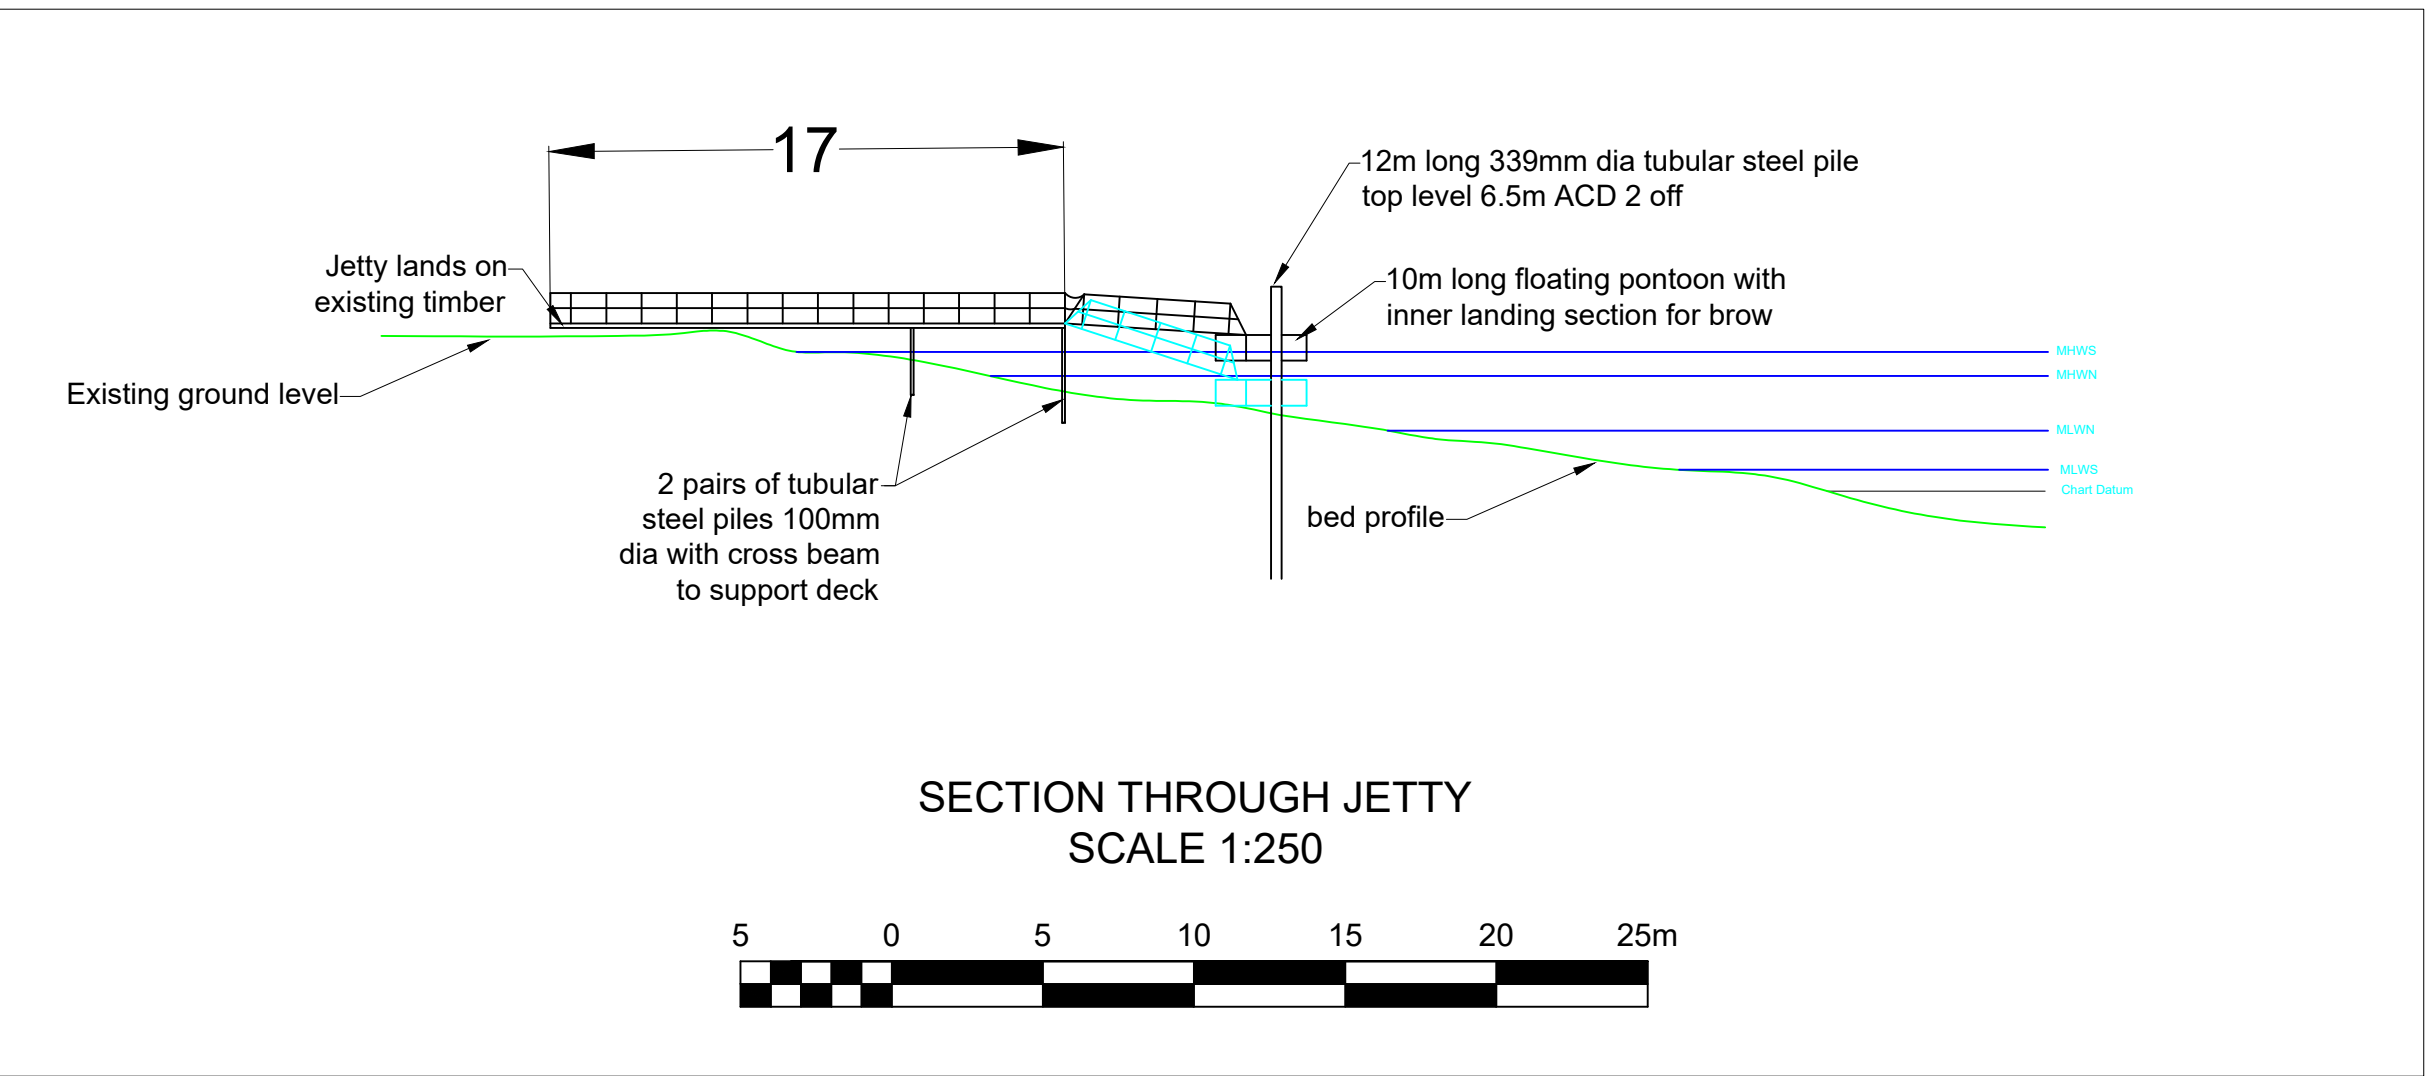


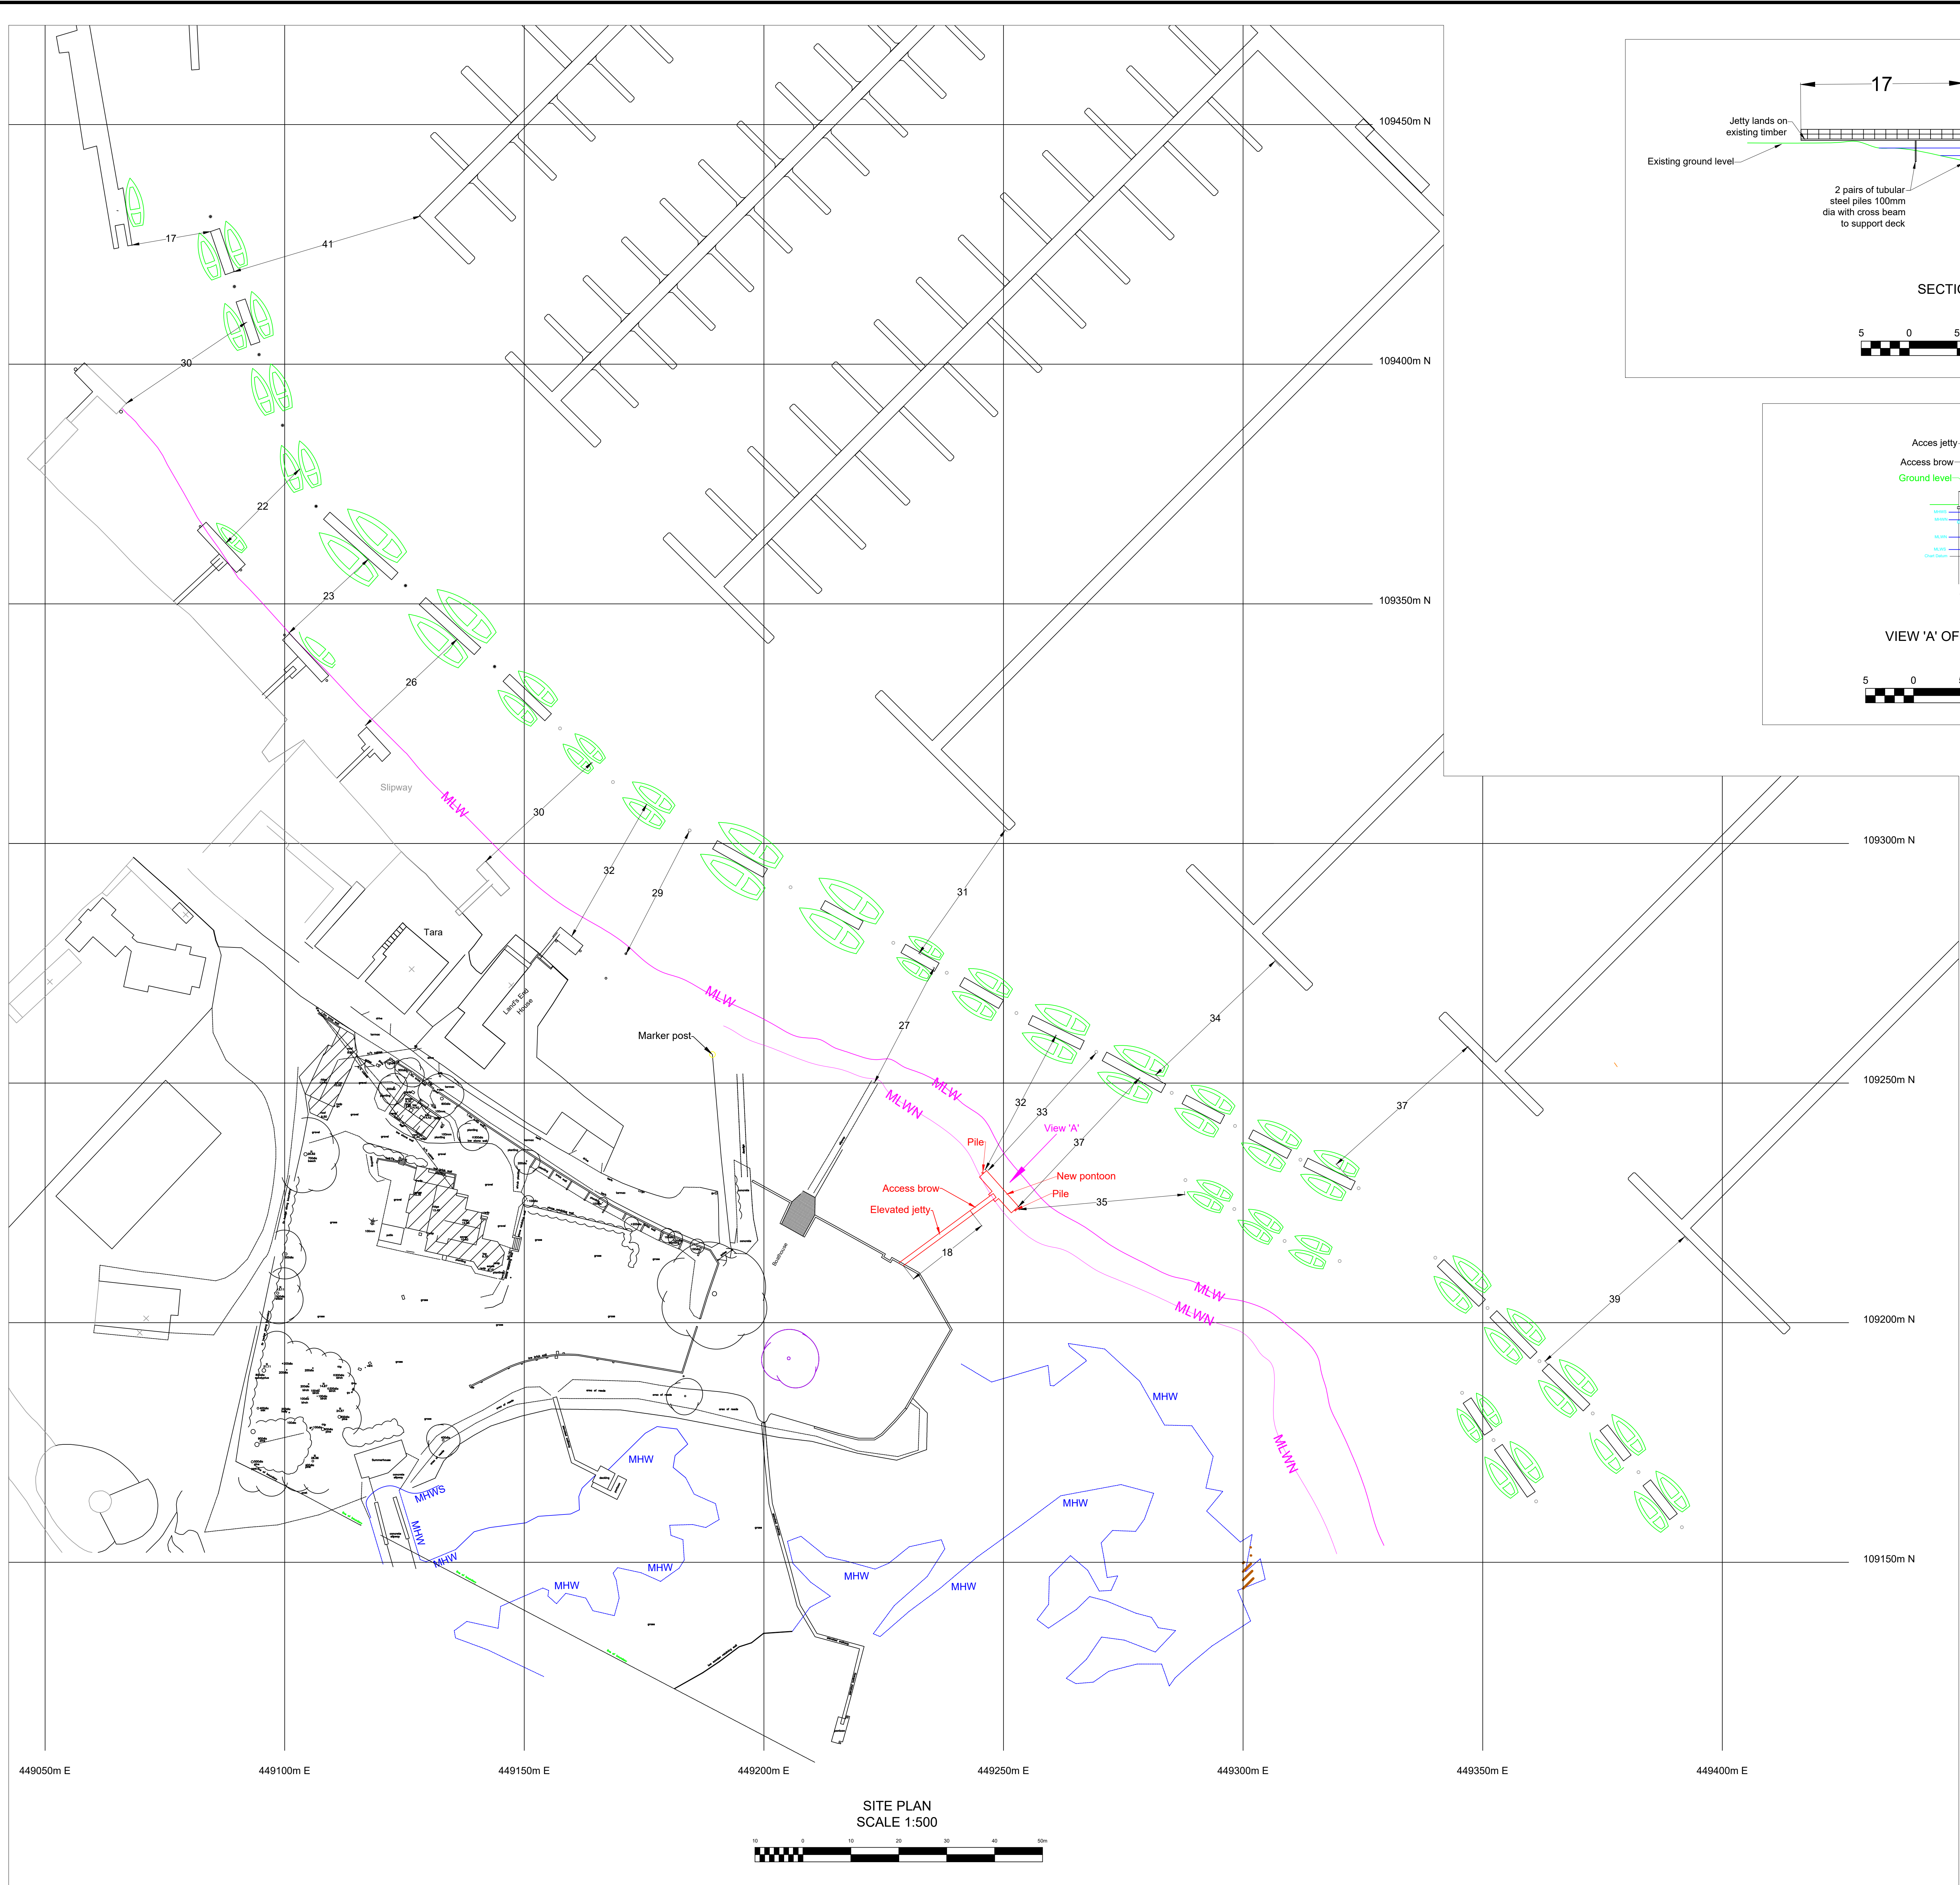

NOTES	
1. General arrangement supplied by Client	
2. Grid shown is OS National Grid	
Original LTS print only with Red Stamp	
20:07:26	Second issue for LPA application
Date	Issue
LYMINGTON TECHNICAL SERVICES LTD	
CLIENT	
Mr Mark Keeling	
SITE	
FAIRPORT HOUSE, RIVER HAMBLE	
TITLE	
PROPOSED ACCESS JETTY AND PONTOON	
SCALE AS SHOWN @ A0	
DRAWN	DATE
P.Tosswell	July 2026
DRG No 10951/26/2	