

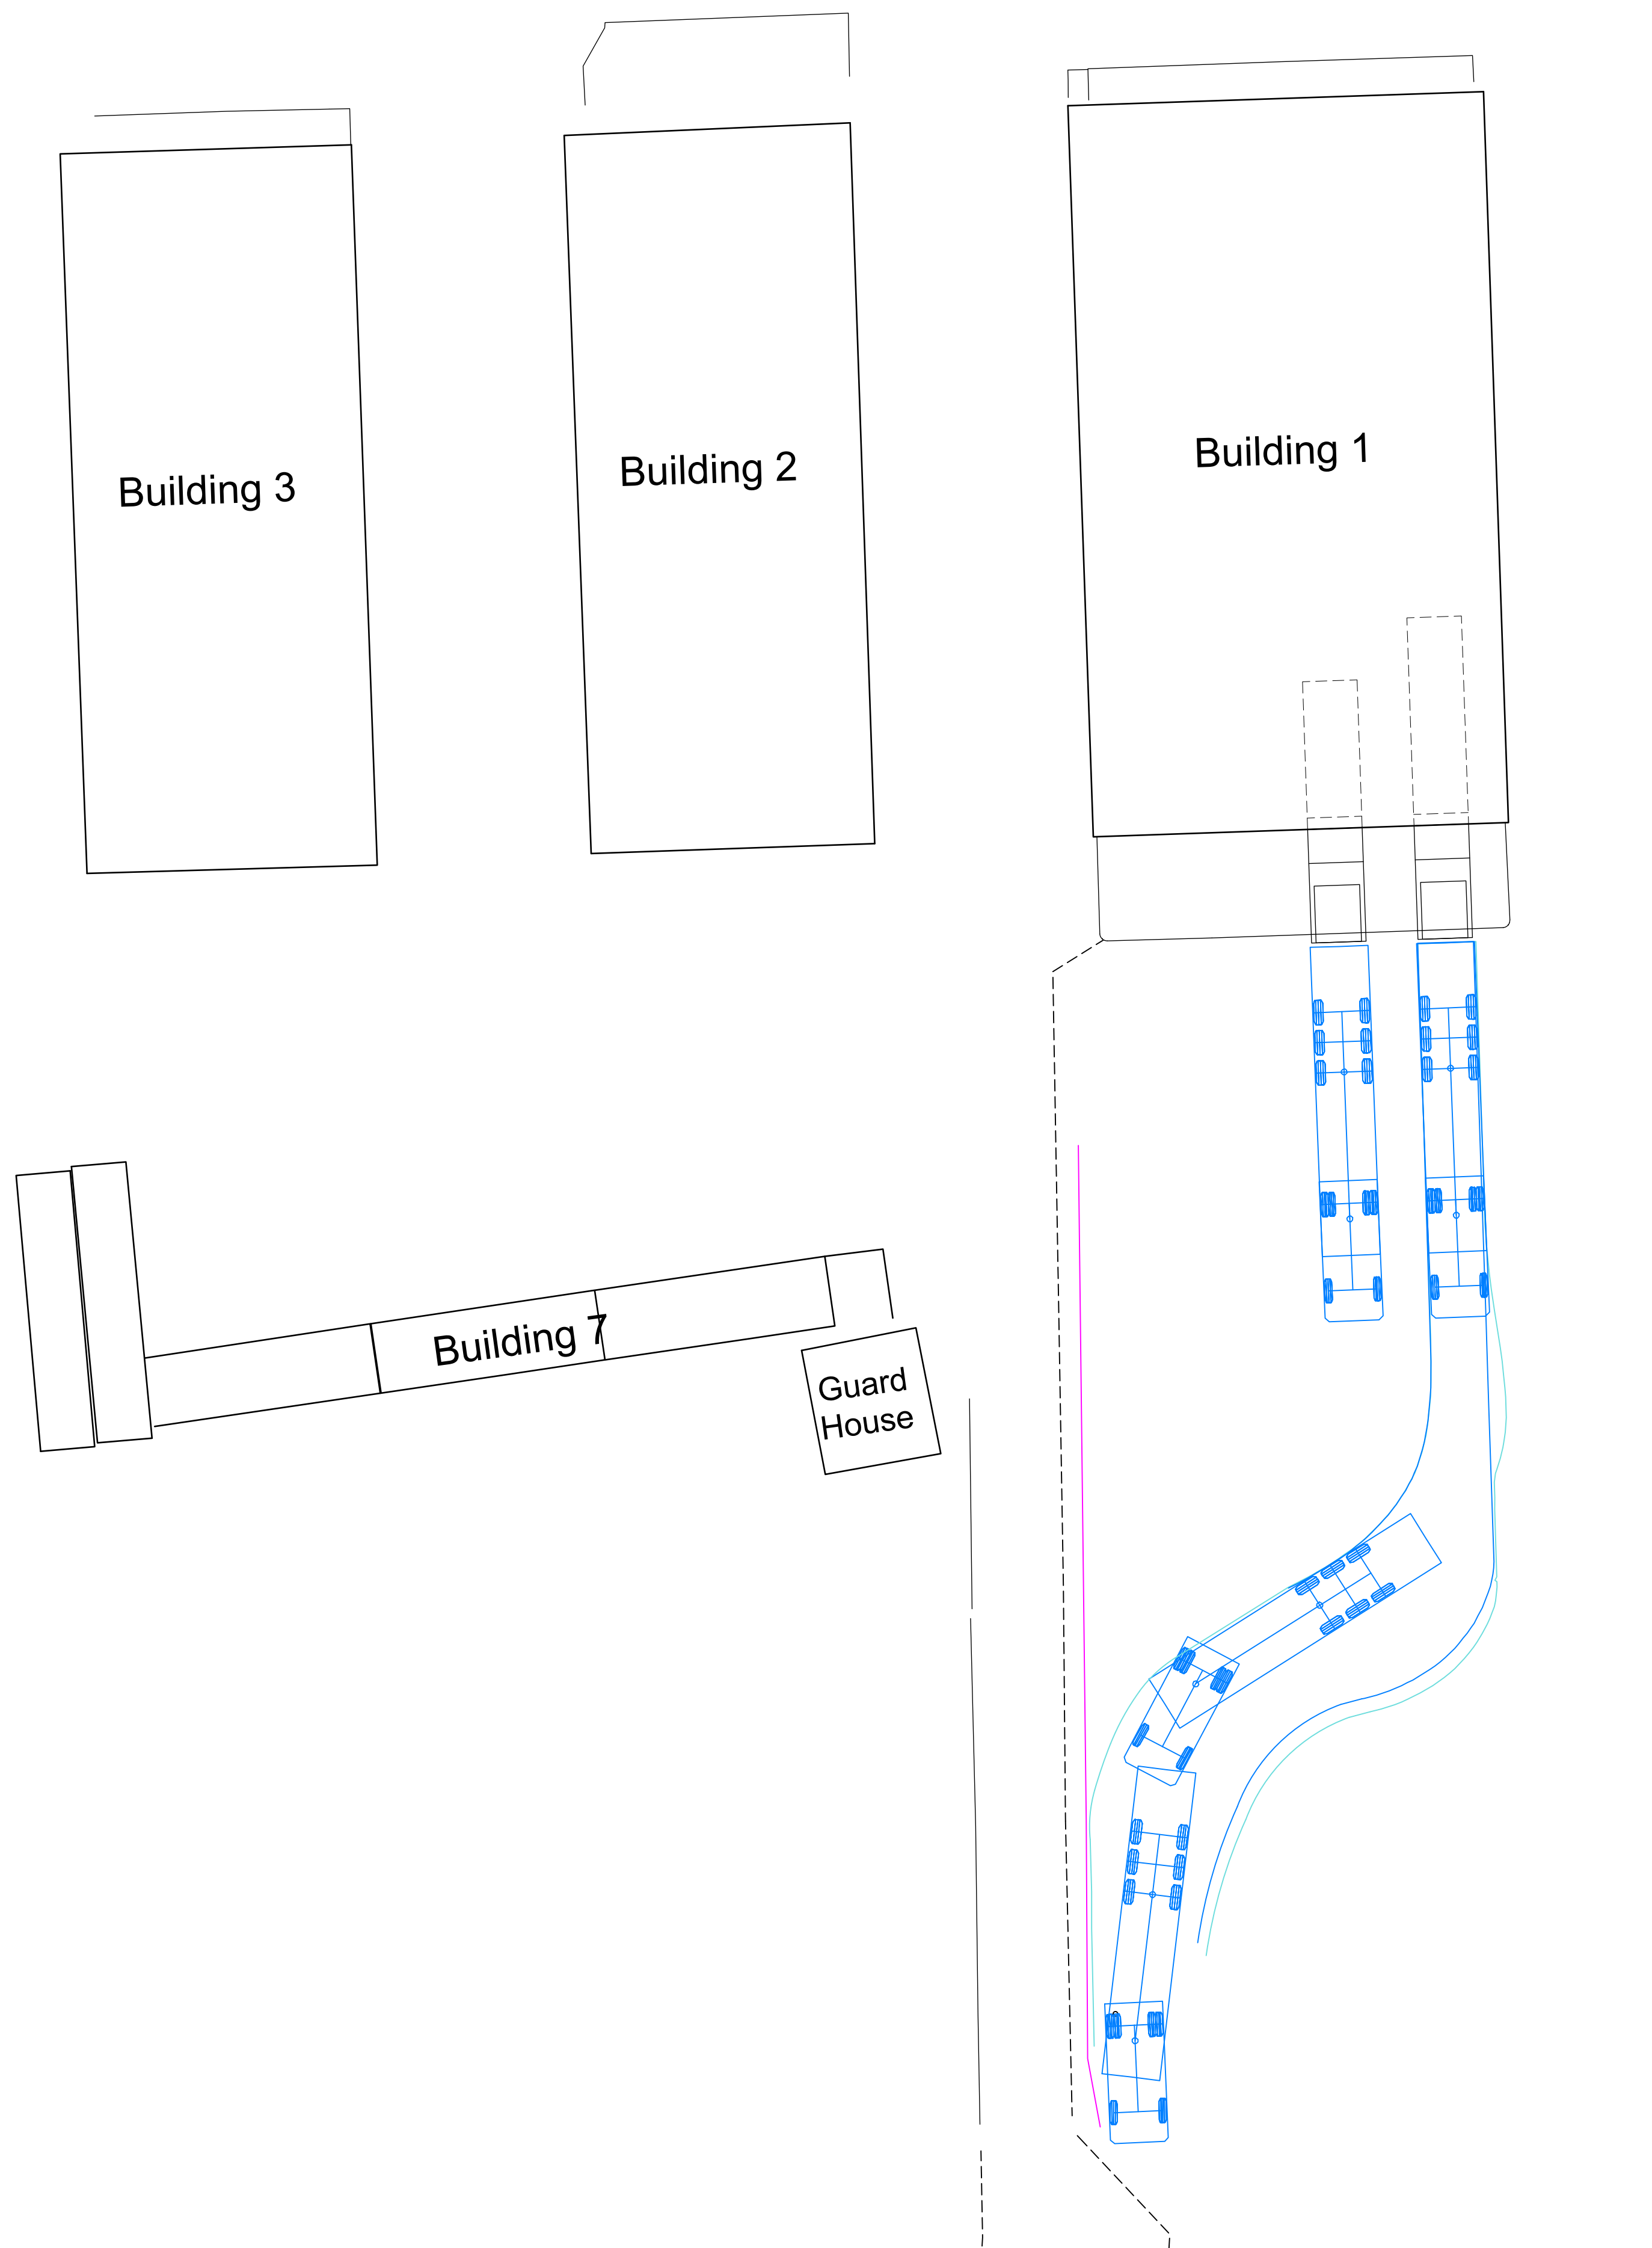


A1 @ 1:200

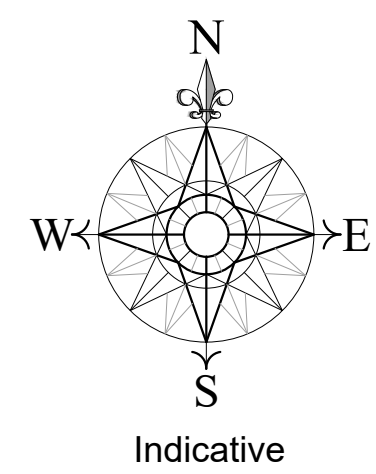

### VEHICLE PROFILE

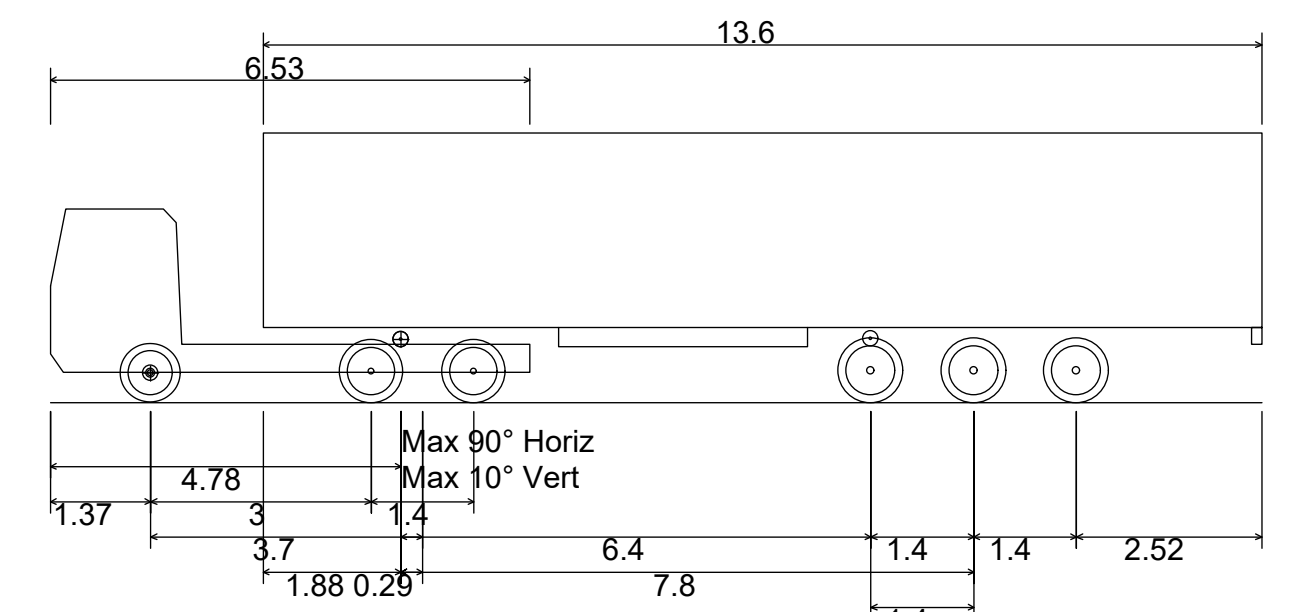

|                                                   |         |
|---------------------------------------------------|---------|
| Max Legal Length (UK) Articulated Vehicle (16.5m) |         |
| Overall Length                                    | 16.500m |
| Overall Width                                     | 2.550m  |
| Overall Body Height                               | 3.681m  |
| Min Body Ground Clearance                         | 0.411m  |
| Max Track Width                                   | 2.500m  |
| Lock to lock time                                 | 6.00s   |
| Kerb to Kerb Turning Radius                       | 6.530m  |

For Illustrative Purposes Only



CCW Services  
Broadway Farm Broad  
Oak, Botley

Tracking Plan 2013-TP02