

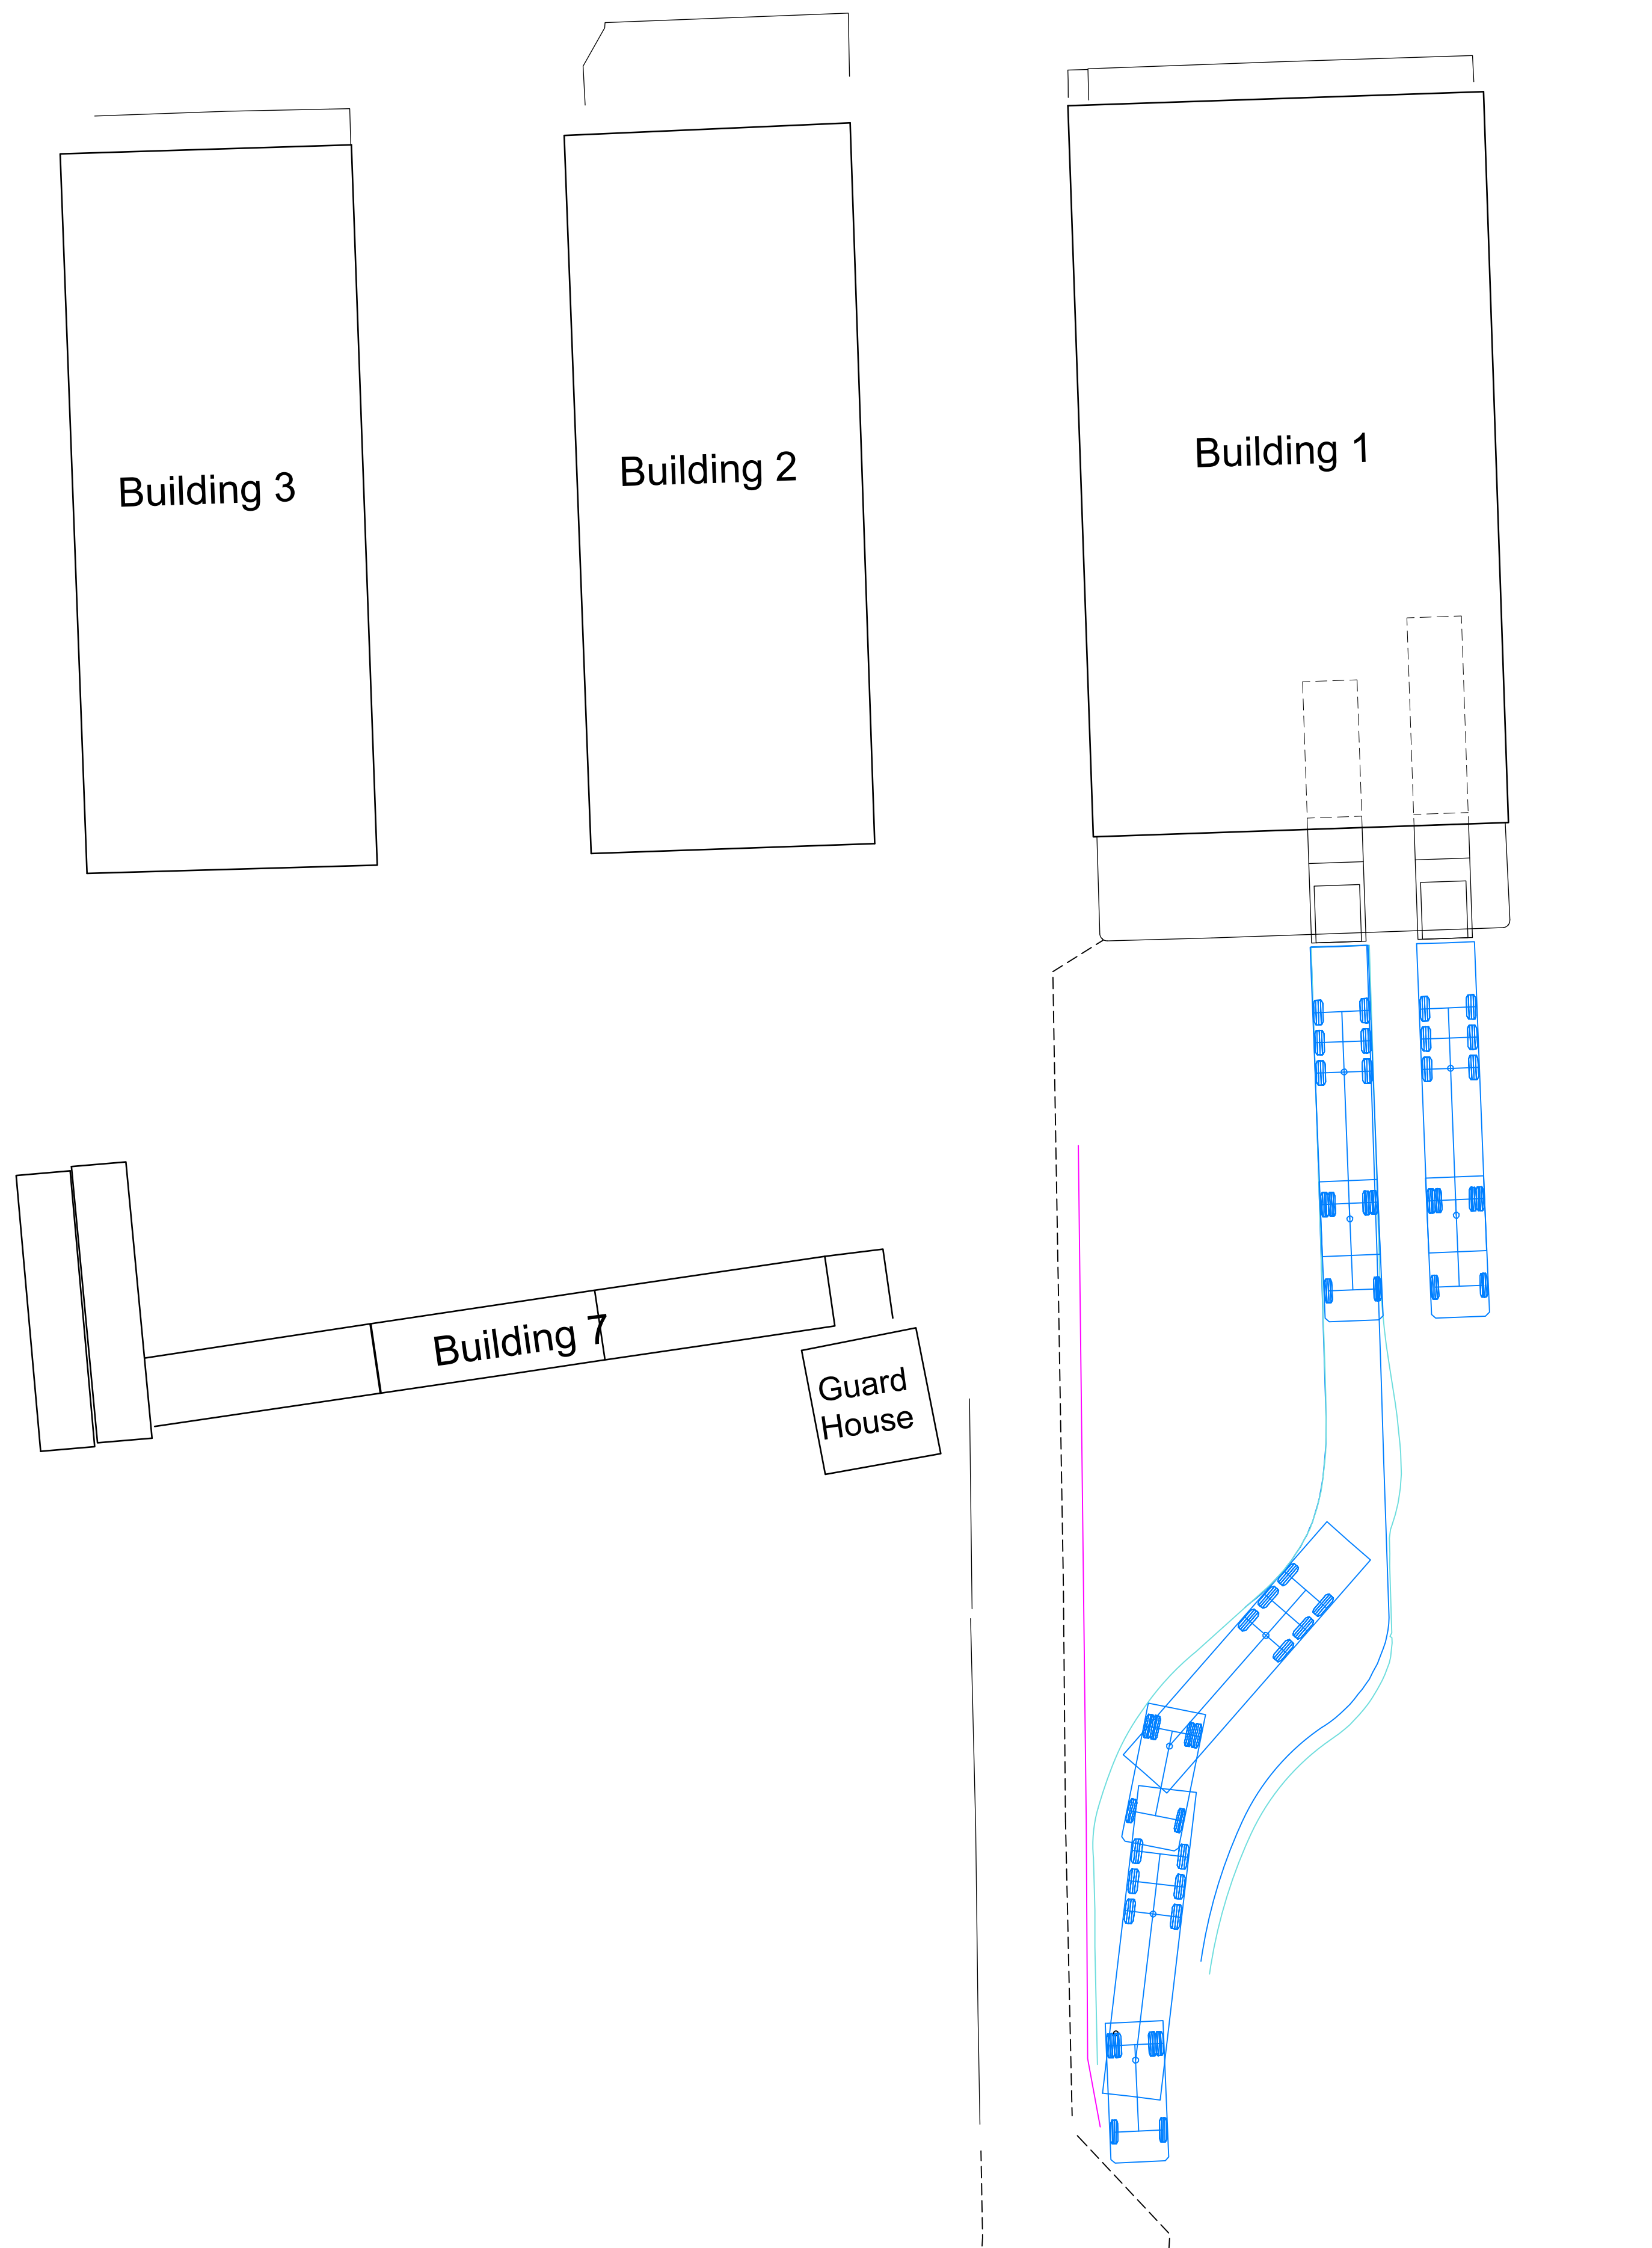


A1 @ 1:200

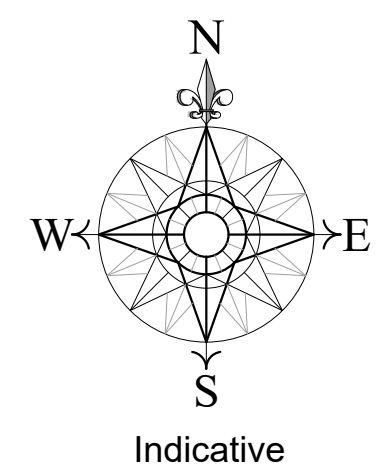

VEHICLE PROFILE

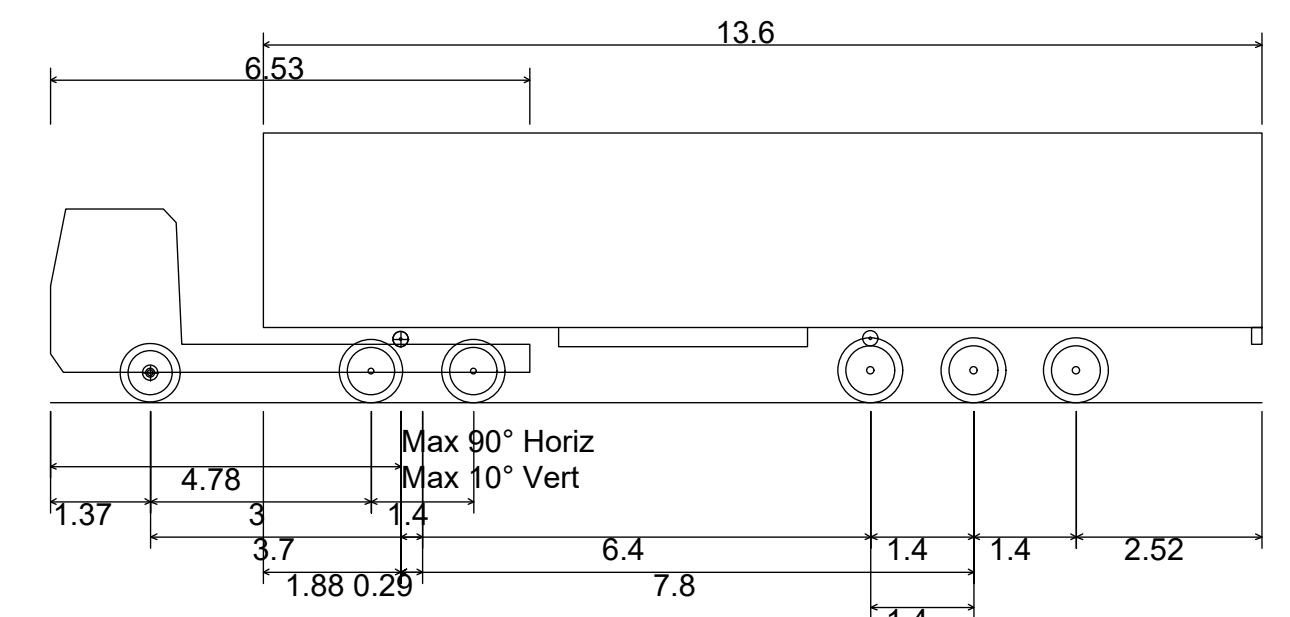

Max Legal Length (UK) Articulated Vehicle (16.5m)	
Overall Length	16.500m
Overall Width	2.550m
Overall Body Height	3.681m
Min Body Ground Clearance	0.411m
Max Track Width	2.500m
Lock to lock time	6.00s
Kerb to Kerb Turning Radius	6.530m

For Illustrative Purposes Only



CCW Services
Broadway Farm Broad
Oak, Botley

Tracking Plan 2013-TP03