


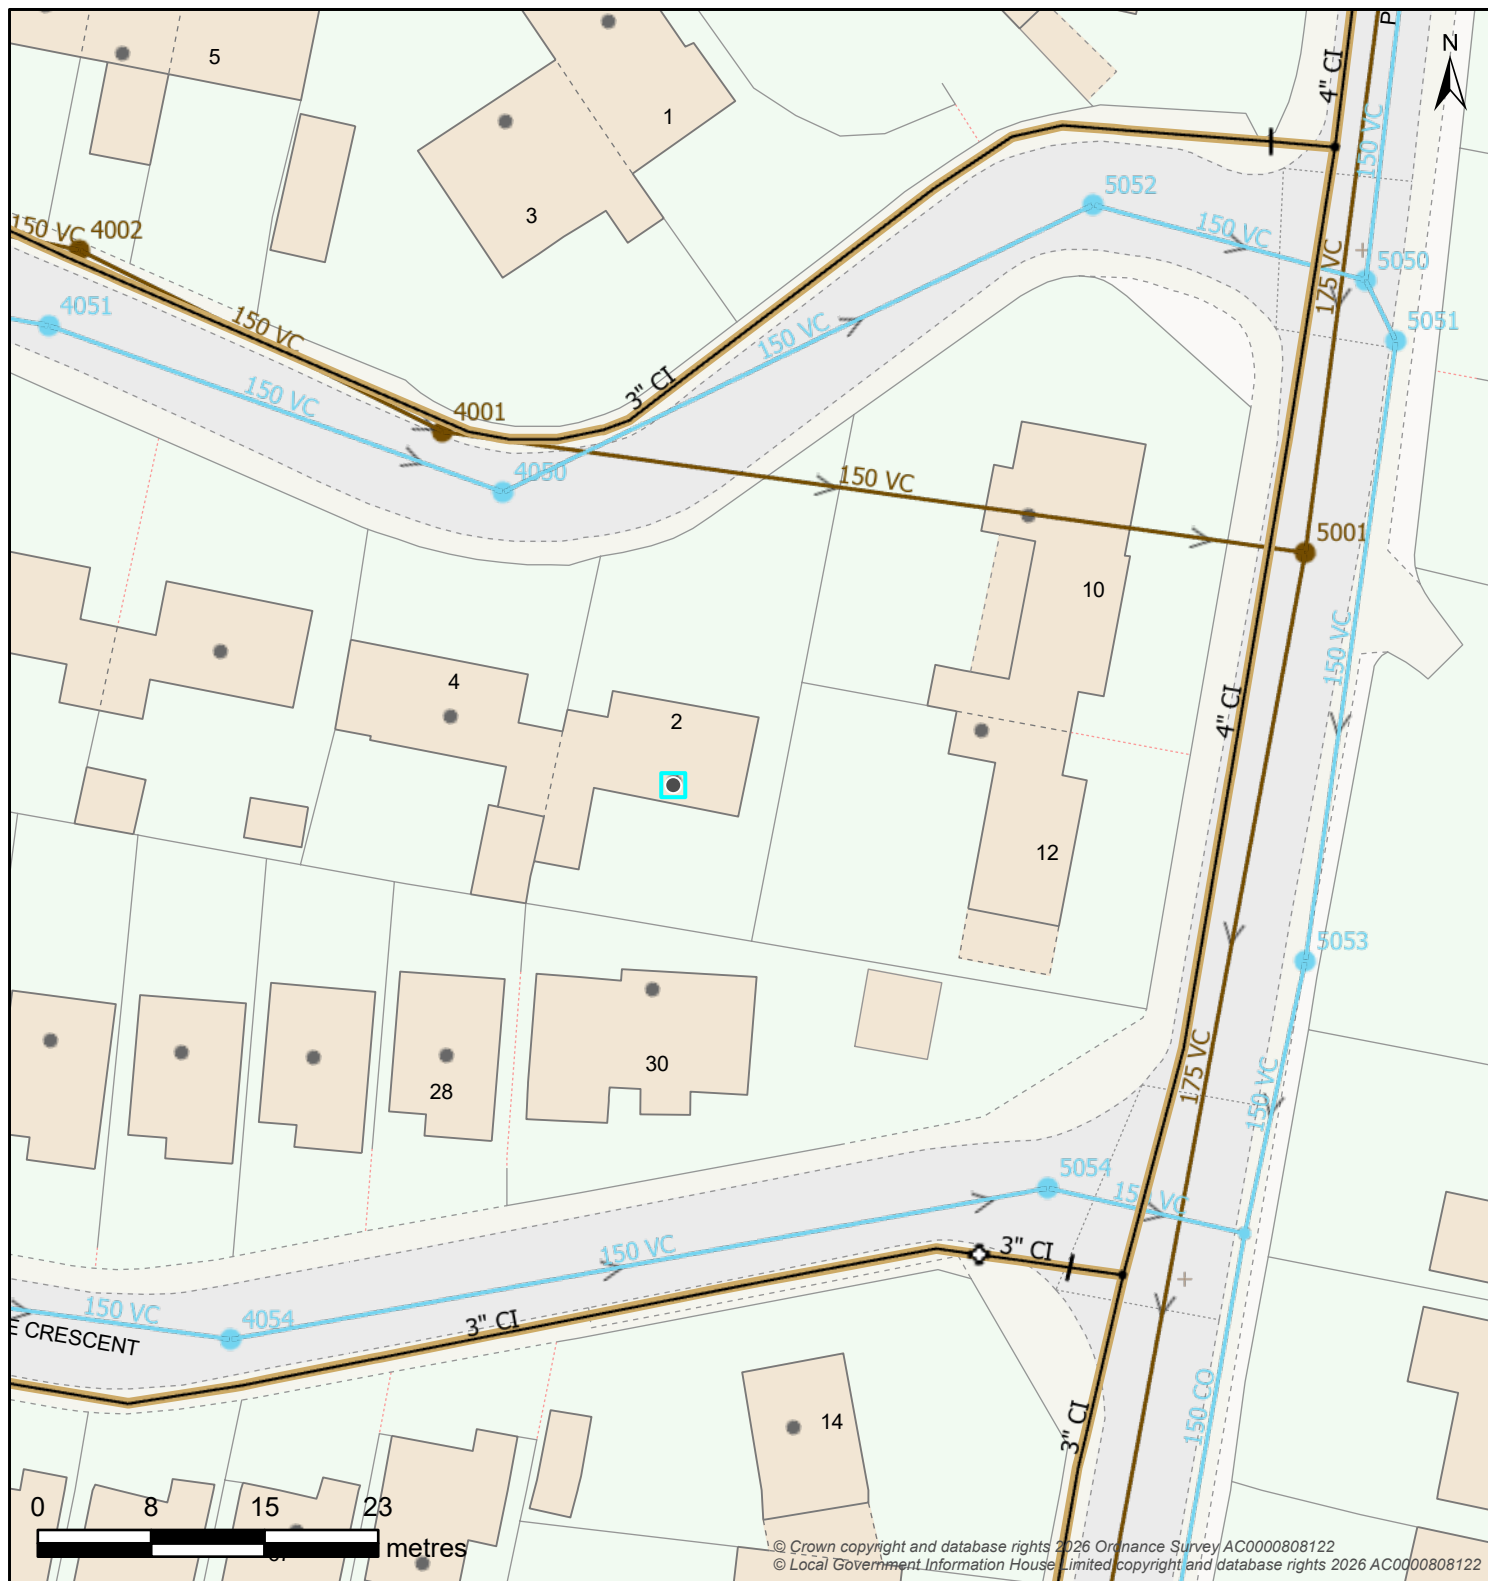

| Controllable Valve  |  |                  | Flow Control |                 |  | Inlet-Outfall      |  |
|---------------------|--|------------------|--------------|-----------------|--|--------------------|--|
|                     |  |                  |              |                 |  |                    |  |
| Manhole             |  |                  |              |                 |  |                    |  |
|                     |  |                  |              |                 |  |                    |  |
| Outfall Headworks   |  | Overflow Chamber |              | Pipe Bridge     |  | Pumping Station    |  |
|                     |  |                  |              |                 |  |                    |  |
| Sewer Level Monitor |  | Storage          |              | Treatment Works |  | Weir               |  |
|                     |  |                  |              |                 |  |                    |  |
| Wastewater Pipe     |  |                  |              | Wastewater Use  |  | Developer Services |  |
|                     |  |                  |              |                 |  |                    |  |
|                     |  |                  |              |                 |  |                    |  |
## Map Title: SW Print

Printed By: Anne.McFarlane2

Date Printed: 11/08/2026

Map Scale: 500

The information provided is believed to be correct but is provided on an 'as is' basis and without any warranty or condition express or implied, statutory or otherwise as to its quality or fitness for purpose. Actual positions of assets should always be determined on site.

