


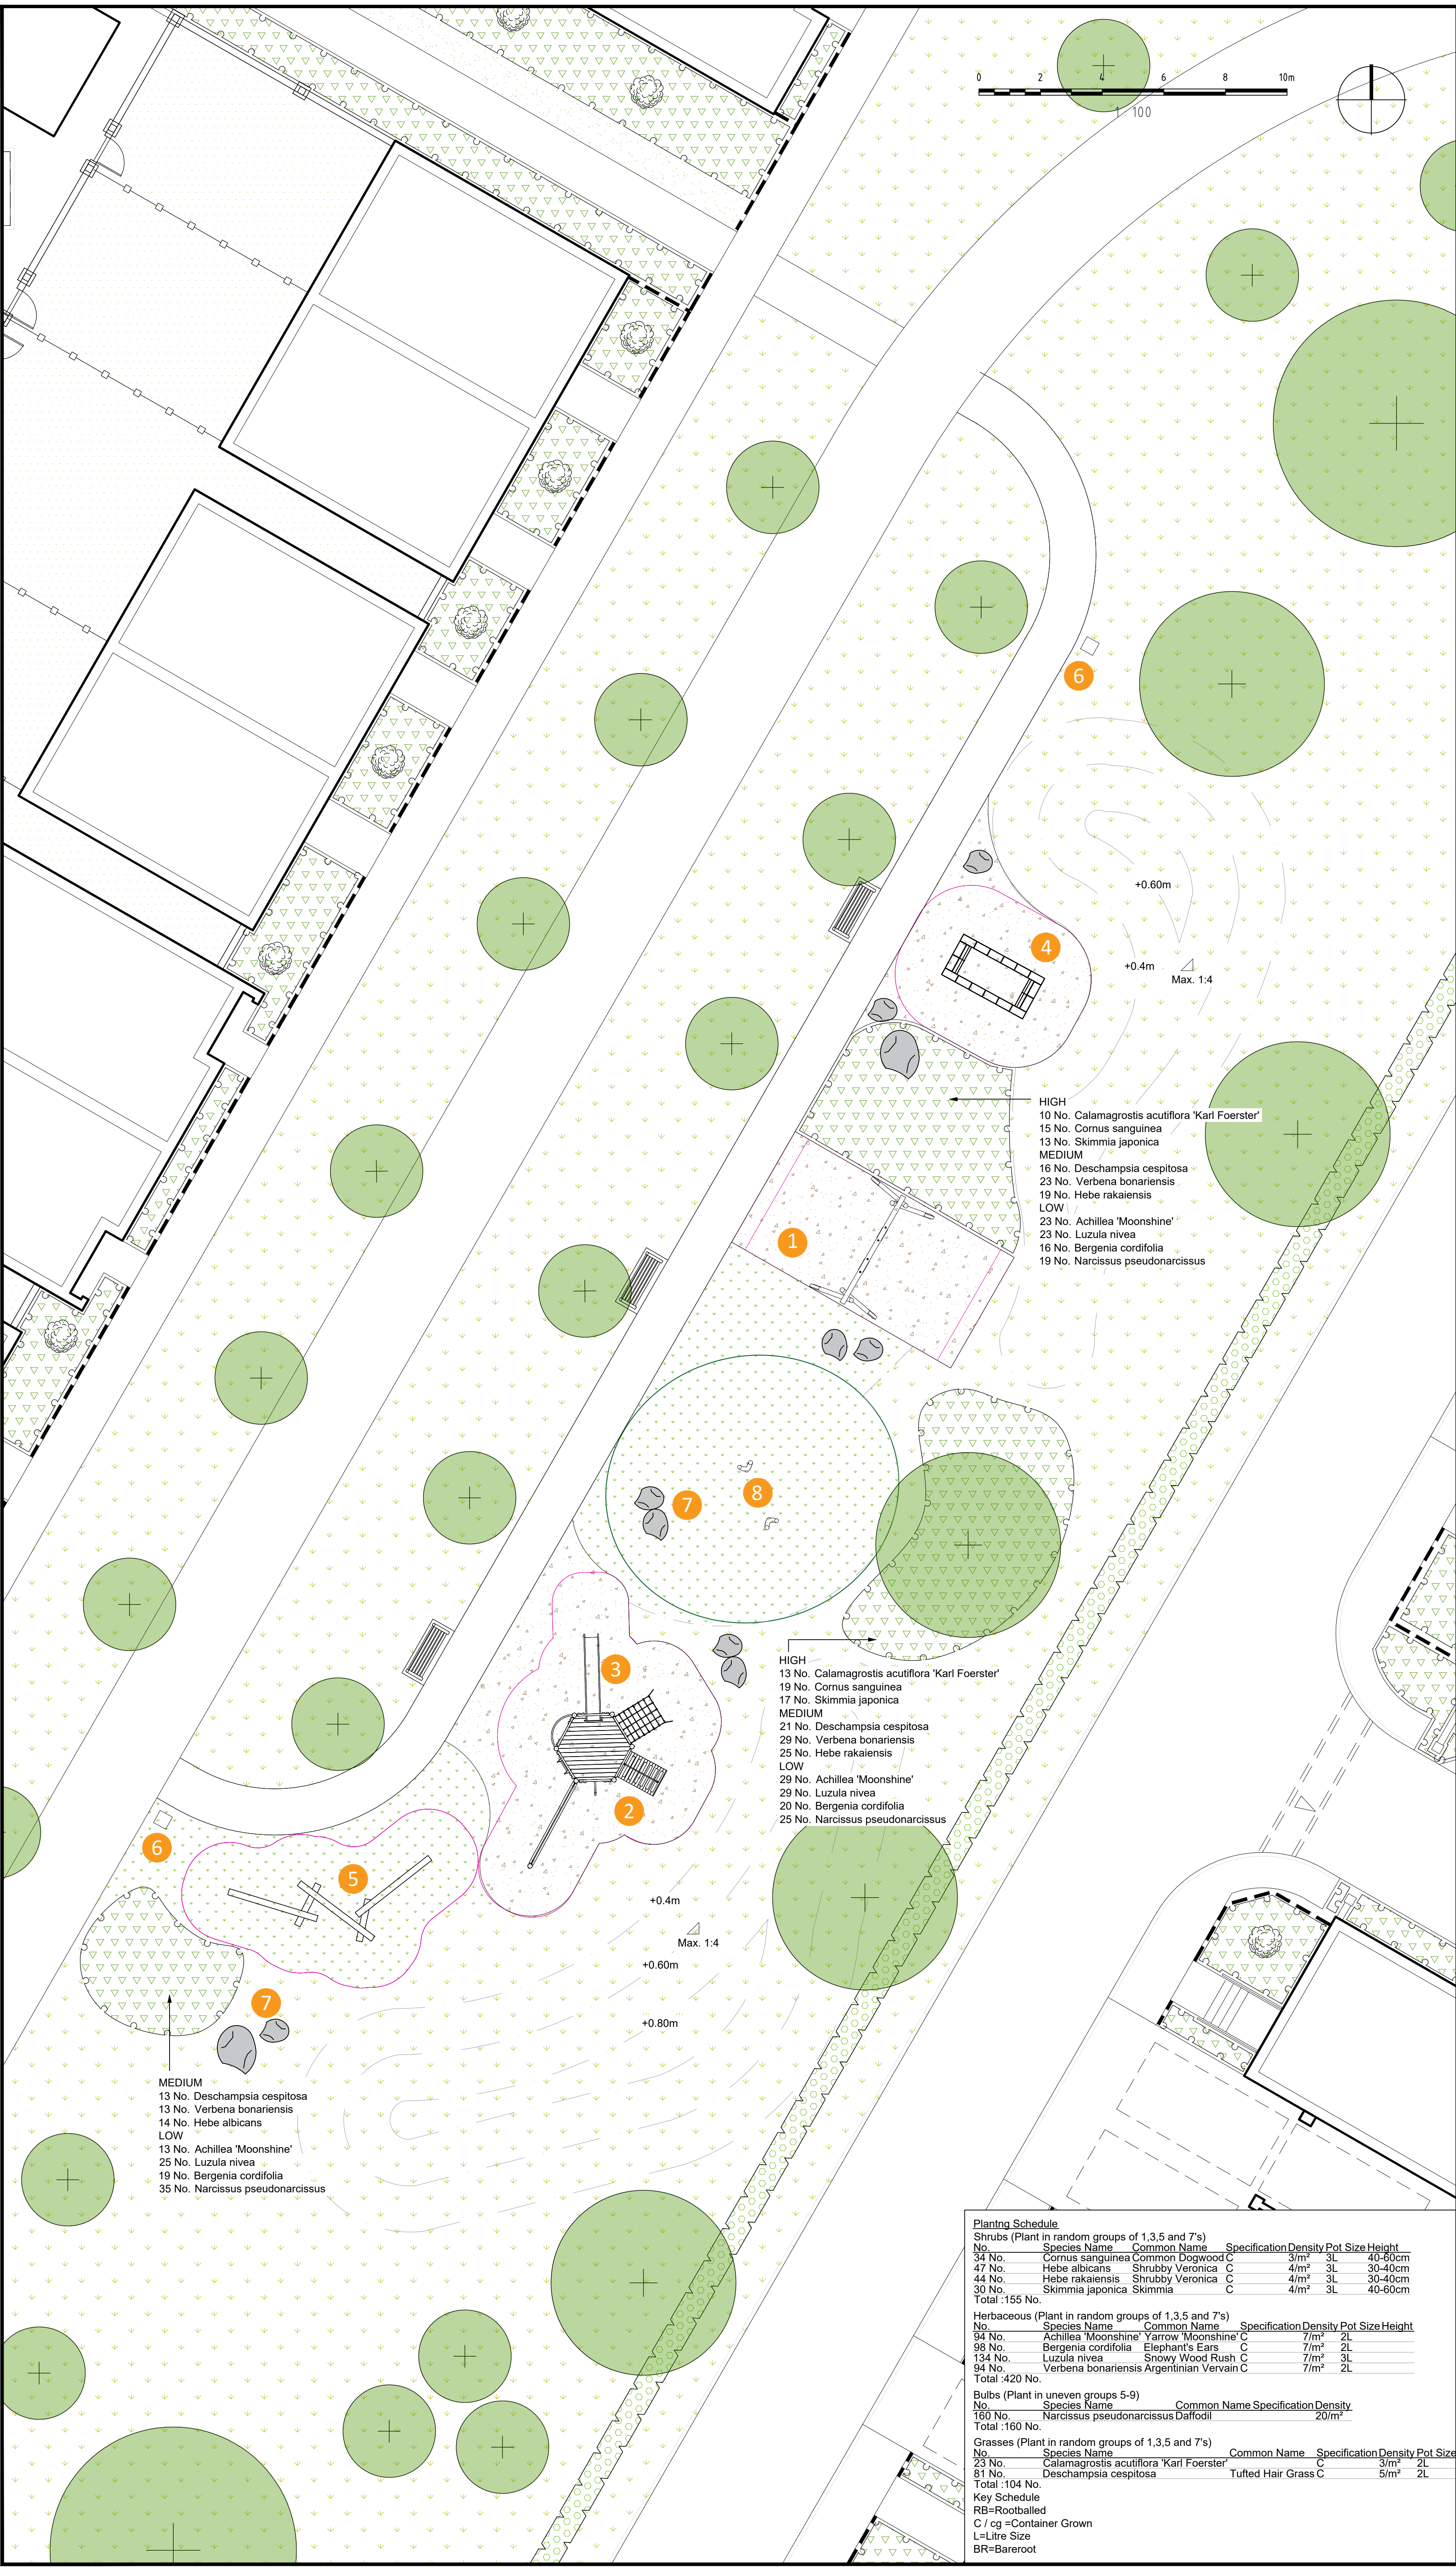

- NOTES:
1. This drawing is to be read in conjunction with all relevant contract drawings and specifications with any conflicting information to be brought to the attention of Deacon Design before works commence on site.
 2. Do not scale from this drawing, (except for planning application purposes only) always work to noted dimensions.
 3. All given dimensions in mm.

KEY

Items List
Note: Refer to Jupiter Play drawing 00013552-One_Horton_Heath-EastleighBC-RV03 for more details, including surface specification and play equipment precedent images.

1. Double swing 2.6m high x1 inclusive sit up seat x1 black flat Ref: 901030300R-SP4
2. Varioset Arnsberg (145) Ref: V01178050R
3. Tower Slide 0.48m wide - 1.45m Ref: 9022320150
4. Jumpoo Wheelchair Accessible Trampoline with black collar Ref: JP2214
5. Beach Treasures Ref: 907120210R
6. Derby Standard Bin 120L (x2) Ref: BX45G 2550
7. 2x Pack of Glacial Boulders (4 boulders per pack) approx 250kg each / approx 650mm length Ref: PLS14-01
8. 2x Forked Robinia Post for den building, exact height TBC Ref: 9128855400-ap1
9. 2x pack of Glacial Boulders (4 boulders per pack) approx 250kg each / approx 650mm length for Informal Area Ref: PLS14-01

Soft Landscape

- Proposed native / ornamental shrub planting
- Proposed species-rich grassland to open space with 1.0m wide mown strip adjacent to footpaths
- Proposed closely mown lawn surrounding play equipment

Hard Landscape
Note
Refer to Engineers' drawings for footpath surface finish and specification

- Proposed new rub wetpou (refer to Jupiter Play drawing for Specification)

Please refer to drawing number DB525D01 for planting matrix
Timber seating provision (Specification to follow OHH 'Design Code')

- HIGH
10 No. Calamagrostis acutiflora 'Karl Foerster'
15 No. Cornus sanguinea
13 No. Skimmia japonica
MEDIUM
16 No. Deschampsia cespitosa
23 No. Verbena bonariensis
19 No. Hebe rakaiensis
LOW
23 No. Achillea 'Moonshine'
23 No. Luzula nivea
16 No. Bergenia cordifolia
19 No. Narcissus pseudonarcissus

- HIGH
13 No. Calamagrostis acutiflora 'Karl Foerster'
19 No. Cornus sanguinea
17 No. Skimmia japonica
MEDIUM
21 No. Deschampsia cespitosa
29 No. Verbena bonariensis
25 No. Hebe rakaiensis
LOW
29 No. Achillea 'Moonshine'
29 No. Luzula nivea
20 No. Bergenia cordifolia
25 No. Narcissus pseudonarcissus

- MEDIUM
13 No. Deschampsia cespitosa
13 No. Verbena bonariensis
14 No. Hebe albicans
LOW
13 No. Achillea 'Moonshine'
25 No. Luzula nivea
19 No. Bergenia cordifolia
35 No. Narcissus pseudonarcissus

Planting Schedule

Shrubs (Plant in random groups of 1,3,5 and 7's)

No.	Species Name	Common Name	Specification	Density	Pot Size	Height
34 No.	Cornus sanguinea	Common Dogwood	C	3/m²	3L	40-60cm
47 No.	Hebe albicans	Shrubby Veronica	C	4/m²	3L	30-40cm
44 No.	Hebe rakaiensis	Shrubby Veronica	C	4/m²	3L	30-40cm
30 No.	Skimmia japonica	Skimmia	C	4/m²	3L	40-60cm
Total :155 No.						

Herbaceous (Plant in random groups of 1,3,5 and 7's)

No.	Species Name	Common Name	Specification	Density	Pot Size	Height
94 No.	Achillea 'Moonshine'	Yarrow 'Moonshine'	C	7/m²	2L	
98 No.	Bergenia cordifolia	Elephant's Ears	C	7/m²	2L	
134 No.	Luzula nivea	Snowy Wood Rush	C	7/m²	3L	
94 No.	Verbena bonariensis	Argentinian Vervain	C	7/m²	2L	
Total :420 No.						

Bulbs (Plant in uneven groups 5-9)

No.	Species Name	Common Name	Specification	Density
160 No.	Narcissus pseudonarcissus	Daffodil		20/m²
Total :160 No.				

Grasses (Plant in random groups of 1,3,5 and 7's)

No.	Species Name	Common Name	Specification	Density	Pot Size	Height
23 No.	Calamagrostis acutiflora	'Karl Foerster'	C	3/m²	2L	
81 No.	Deschampsia cespitosa	Tufted Hair Grass	C	5/m²	2L	
Total :104 No.						

Key Schedule
RB=Rootballed
C / cg =Container Grown
L=Litre Size
BR=Bareroot

Location Plan : Not to scale

FINAL

05.08.26	MM	LPA Comments & Client Feedback	A	MM
DATE	DRAWN	DESCRIPTION OF REVISION	REVISION LETTER	CHECKED BY

DRAWING STATUS
FOR PLANNING

DEACON DESIGN
Landscape Architecture | Masterplanning | Urban Design
1 Purbeck House, 1a Wallington Hill, Fareham, PO16 7BJ
www.deacondesign.co.uk | info@deacondesign.co.uk
Copyright Deacon Design Ltd

PROJECT TITLE:
One Horton Heath, Lower Acre

DRAWING NUMBER:
DD525

PLOT DATE:
10.06.26

DRAWING SCALE:
1:100

APPROVED BY:
MM

PAPER SIZE:
A1

DRAWN BY:
VE

DRAWING TITLE:
Play Area Plan

DRAWINGS NUMBER:
DD525L34

REVISION LETTER:
R1

DRAWING FILE LOCATION:
Z:\Deacon Design Ltd Dropbox\03 PROJECTS 500+DD525_One Horton Heath, Lower Acre\04 Drawings\Autocad_Keyscapel_Landscape Design\DD525L34_Play Area Plan.dwg