



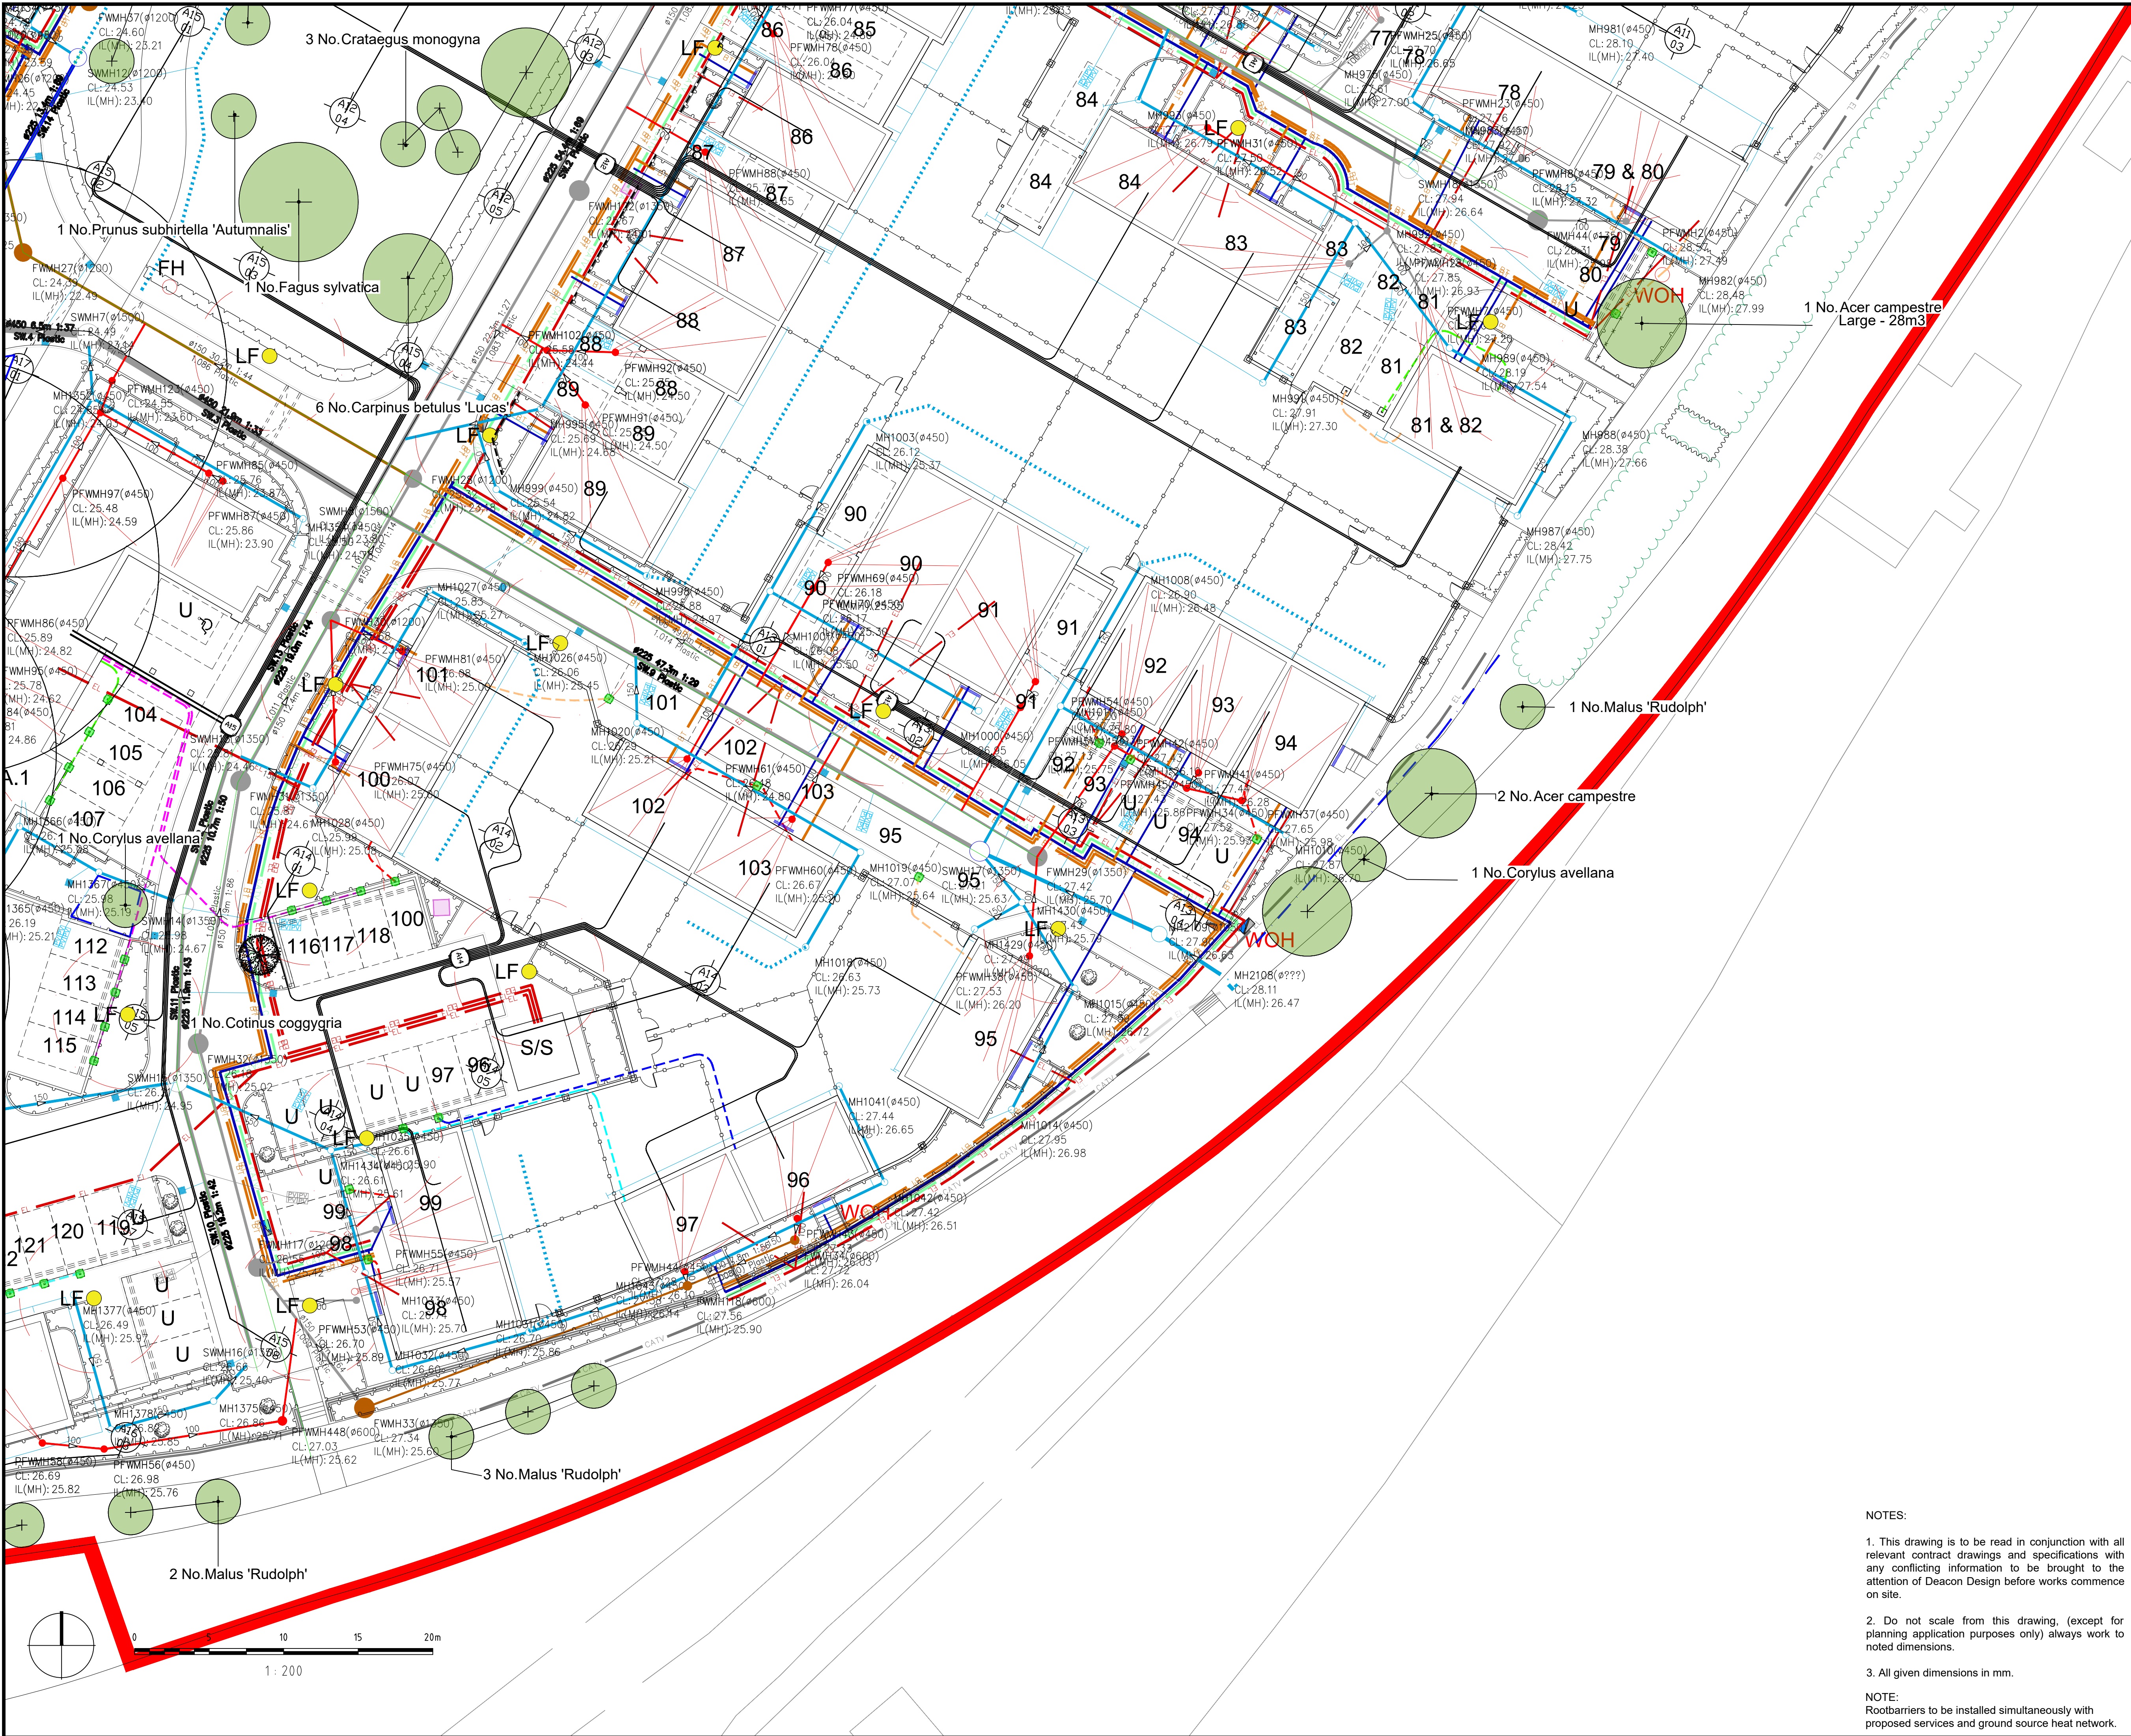

- KEY**
- Application Site boundary
- Trees**
- Proposed Tree Planting / Hierarchy
 - Large Tree (10+ metres from building)
 - Street Tree (7+ metres from building)
 - Small / Garden Tree (3+ metres from building)
- Root barrier**
- Root barrier provision to proposed services (full extent to be determined and agreed on site with services engineer). To be installed alongside service trench works. If tree pit is within 3000mm of underground services or kerbs - GreenBlue Urban ReRoot 600 for kerb protection and ReRoot 1000 for services or similar and approved
 - GreenBlue Urban RootSpace provision Supplier to provide project-specific tree pit details for all trees requiring root cell systems
- Soft Landscape**
- Refer to Landscape General Arrangement Plan (DD525L01-04) for further soft landscape details - hedge, shrub planting and grassed areas
- To be read in conjunction with Detailed Tree Planting Schedule dwg. no. DD525L15 & Tree Pit Details dwg. no. DD525D01
- Proposed Lighting**
- Proposed lighting feature (by others) with 5m offset
 - Proposed EV Charging Point (by others)
- Note:** Refer to separate incoming services, drainage drawings for their respective key information and details
- Relevant consultants are responsible for coordinating their proposals with the landscape layout. This includes accounting for proposed tree planting locations and clearly indicating the extent of root barriers where required, to avoid clashes with their designs.

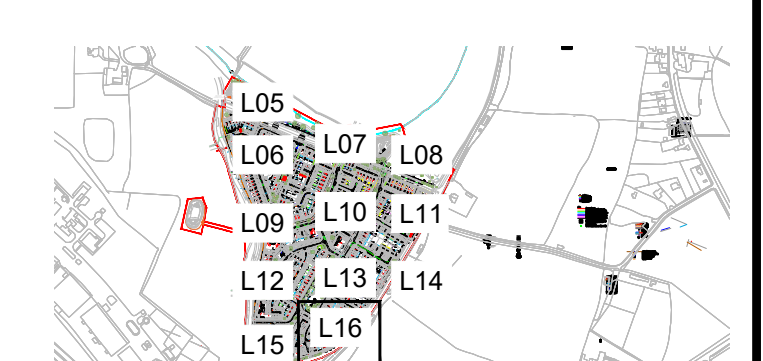

Location Plan
Not to scale

06.08.26	MM	LPA Comments Landscape	R6	MM
10.08.26	MM	Amendments following LPA meetings & comments	R5	MM
28.10.25	MG	Layout Review - Trees & Landscape, Additional beds	R4	MM
02.05.25	MM	Revised Blocks A2 & A3	R3	MM
13.10.23	GT	Issued Final for Tender	R2	MG

FOR TENDER

DEACON DESIGN
Landscape Architecture | Masterplanning | Urban Design
12a The Square, Wickham, Hampshire PO17 5JQ
www.deacondesign.co.uk | info@deacondesign.co.uk
Copyright Deacon Design Ltd

PROJECT TITLE: One Horton Heath, Lower Acre	
PROJECT NUMBER: DD525	
DRAWING SCALE: 1:200	
PAPER SIZE: A1	
DRAWING TITLE: Tree Planting Strategy Plan Page 12 of 12	
DRAWING NUMBER: DD525L16	
DRAWING FILE LOCATION: Z:\Deacon Design Ltd Dropbox\03 PROJECTS 500+DD525, One Horton Heath, Lower Acre\04-Drawings\Autocad_Keyscapel-Landscape Dwg\DD525L05-16_Tree Planting Strategy Plan.dwg	
NOTE: Rootbarriers to be installed simultaneously with proposed services and ground source heat network.	

- NOTES:**
- This drawing is to be read in conjunction with all relevant contract drawings and specifications with any conflicting information to be brought to the attention of Deacon Design before works commence on site.
 - Do not scale from this drawing, (except for planning application purposes only) always work to noted dimensions.
 - All given dimensions in mm.