


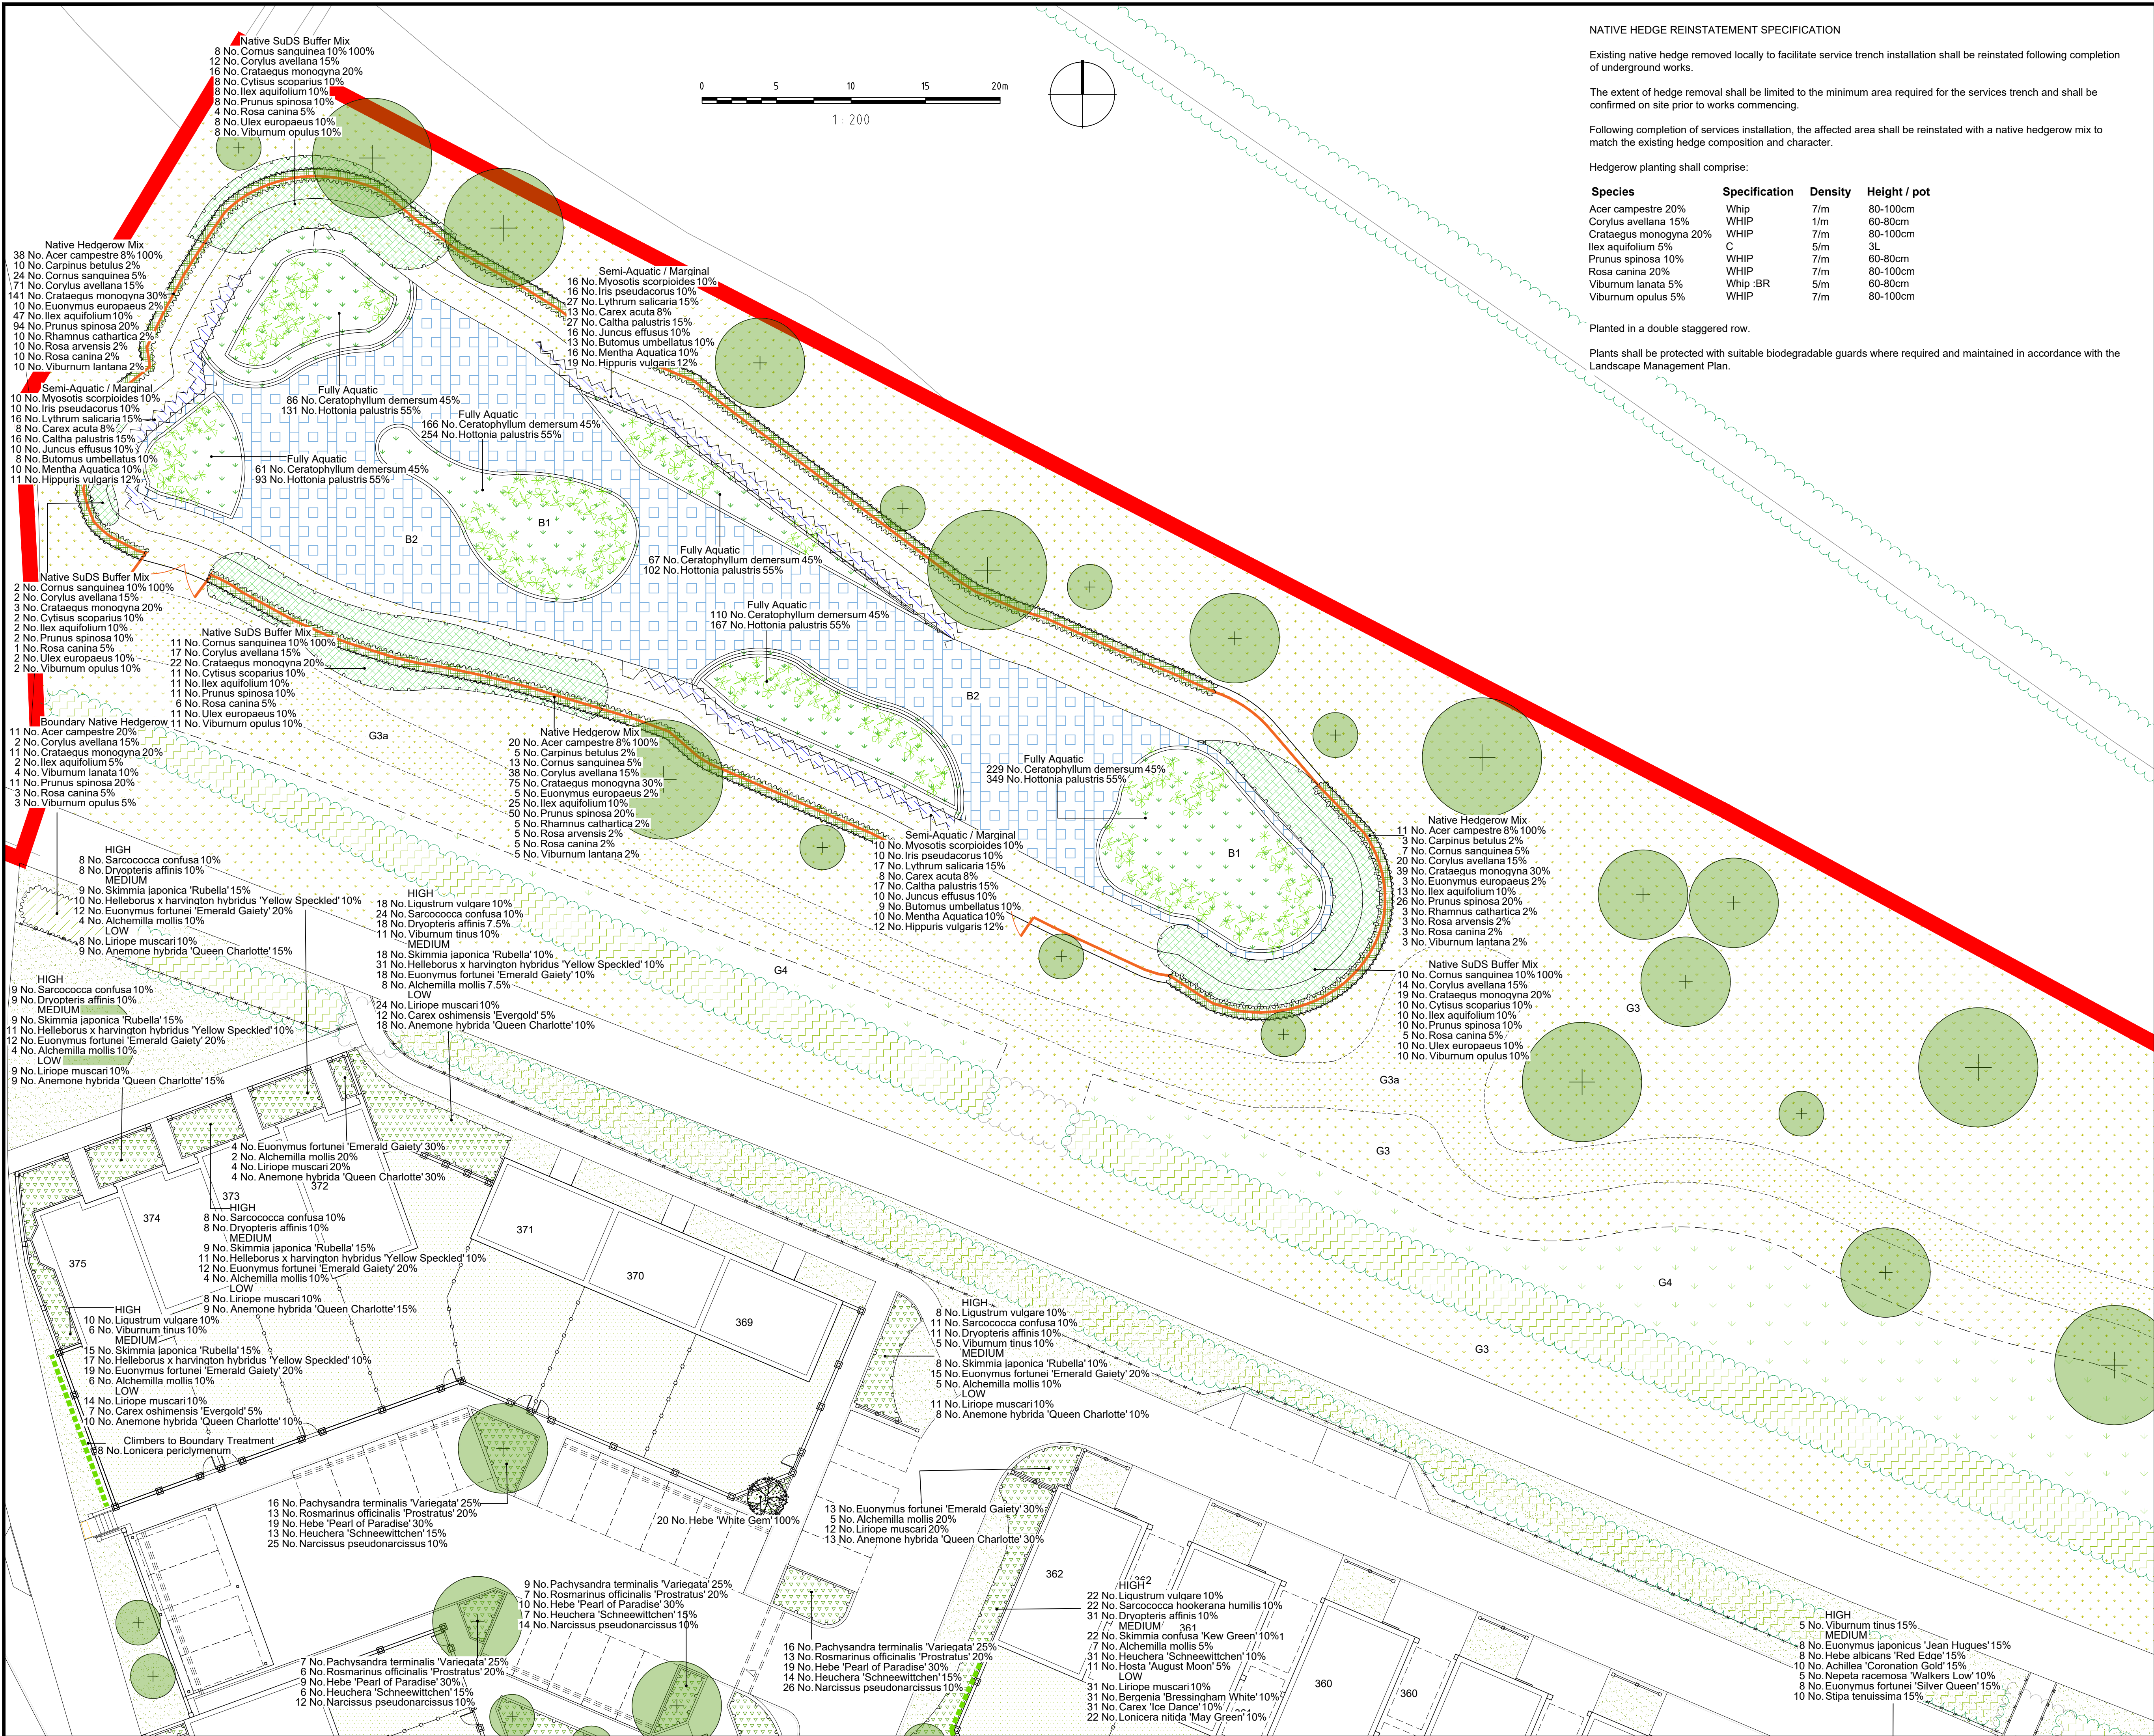

NATIVE HEDGE REINSTATEMENT SPECIFICATION

Existing native hedge removed locally to facilitate service trench installation shall be reinstated following completion of underground works.

The extent of hedge removal shall be limited to the minimum area required for the services trench and shall be confirmed on site prior to works commencing.

Following completion of services installation, the affected area shall be reinstated with a native hedgerow mix to match the existing hedge composition and character.

Hedgerow planting shall comprise:

Species	Specification	Density	Height / pot
Acer campestre 20%	Whip	7/m	80-100cm
Corylus avellana 15%	WHIP	1/m	60-80cm
Crataegus monogyna 20%	WHIP	7/m	80-100cm
Ilex aquifolium 5%	C	5/m	3L
Prunus spinosa 10%	WHIP	7/m	60-80cm
Rosa canina 20%	WHIP	7/m	80-100cm
Viburnum lanata 5%	Whip -BR	5/m	60-80cm
Viburnum opulus 5%	WHIP	7/m	80-100cm

Planted in a double staggered row.

Plants shall be protected with suitable biodegradable guards where required and maintained in accordance with the Landscape Management Plan.


NOTES:

- This drawing is to be read in conjunction with all relevant contract drawings and specifications with any conflicting information to be brought to the attention of Deacon Design before works commence on site.
- Do not scale from this drawing, (except for planning application purposes only) always work to noted dimensions.
- All given dimensions in mm.

KEY

- Application Site boundary
- Soft Landscape
 - Existing vegetation to be retained and enhanced with infill planting to reinforce habitat corridors. Future management follow Ecologist's recommendations
 - Existing vegetation to be removed
 - Proposed native hedge planting to enhance boundary vegetation / landscape buffers / wildlife corridors
 - Proposed Tree Planting
 - Refer to dwg. no. DD525L05-16 for Tree Planting Strategy Plan for specification
 - Proposed large feature shrub
 - Refer to dwg. no. DD525L05-16 for Tree Planting Strategy Plan for specification
 - Proposed small feature shrub
 - Proposed wall shrubs / climbers
 - Proposed native / ornamental shrub planting to define residential areas
 - Proposed groundcover shrub planting to define residential areas within visibility splays
 - Proposed native shrub planting to Attenuation Basins within Public Open Space. Species mix appropriate to landscape setting / ecological enhancement opportunities
 - Proposed marginal & seeding plug planting to Attenuation Basins within Public Open Space
- B1: Proposed aquatic planting to Attenuation Basins within Public Open Space
- B2: Proposed marshy grassland mix to Attenuation Basin, refer to Soft Landscape NBS Clause Q30 312A
- Formal hedge to main roads & to define private front gardens 1.2m high - with post and wire to support establishment
- Formal low hedgerow to main roads & to define private front gardens facing public realm maintained to 0.6m to maintain highway visibility
- Proposed lawn to apartment amenity area & private rear gardens, refer to Soft Landscape NBS Clause Q30 311A
- G2: Proposed lawn to front gardens & highway verge, refer to Soft Landscape NBS Clause Q30 311B
- G3: Proposed species-rich grassland to Open Space, refer to Soft Landscape NBS Clause Q30 312B
- G3a: Proposed closely mown species-rich grassland to Open Space pathways (min. 1m wide strip), refer to Soft Landscape NBS Clause Q30 312B
- G4: Proposed species-rich grassland to Open Space with relaxed mowing regime, refer to Soft Landscape NBS Clause Q30 312B

- Note: refer to DD525L26 Sheet 10 of 12 for Detailed Planting Schedule
- Location Plan Not to scale
- FINAL
- | | | | | |
|----------|----|--|----|----|
| 10.08.20 | MM | LPA Landscape Comments | R4 | MM |
| 10.08.20 | MM | Amendments following LPA meetings & comments | R3 | MM |
| 28.10.25 | MG | Layout Review - Trees & Landscape. Additional beds | R2 | MM |
- | | | | | |
|------|-------|-------------------------|-----------------|------------|
| DATE | DRAWN | DESCRIPTION OF REVISION | REVISION LETTER | CHECKED BY |
| | | | | |

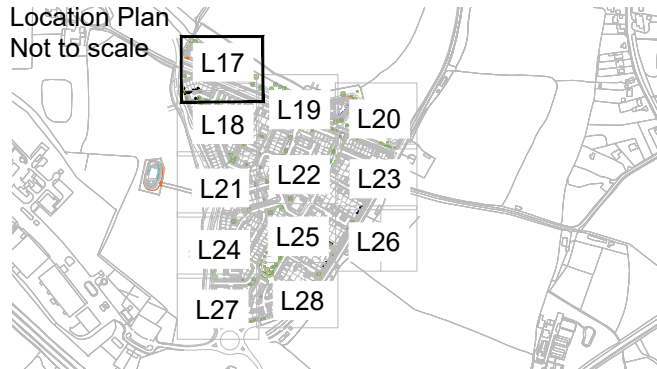

FOR TENDER

DEACON DESIGN
Landscape Architecture | Masterplanning | Urban Design
12a The Square, Wickham, Hampshire PO17 5JQ
www.deacondesign.co.uk | info@deacondesign.co.uk
Copyright Deacon Design Ltd

PROJECT TITLE:
One Horton Heath, Lower Acre

PROJECT NUMBER:
DD525

PLOT DATE:
20.10.23

DRAWING SCALE:
1:200

APPROVED BY:
MG

PAPER SIZE:
A1

DRAWN BY:
GT

DRAWING TITLE:
Detailed Planting Plan

Page 1 of 12

DRAWING NUMBER:
DD525L17

REVISION LETTER:
R4

DRAWING FILE LOCATION:
Z:\Deacon Design\1M Dropbox\03 PROJECTS 500\DD525_One Horton Heath_Lower Acre\04-Drawings\Autocad_Keycap-Landscape Dwg\DD525L17-28_Detailed Planting Plan.dwg