


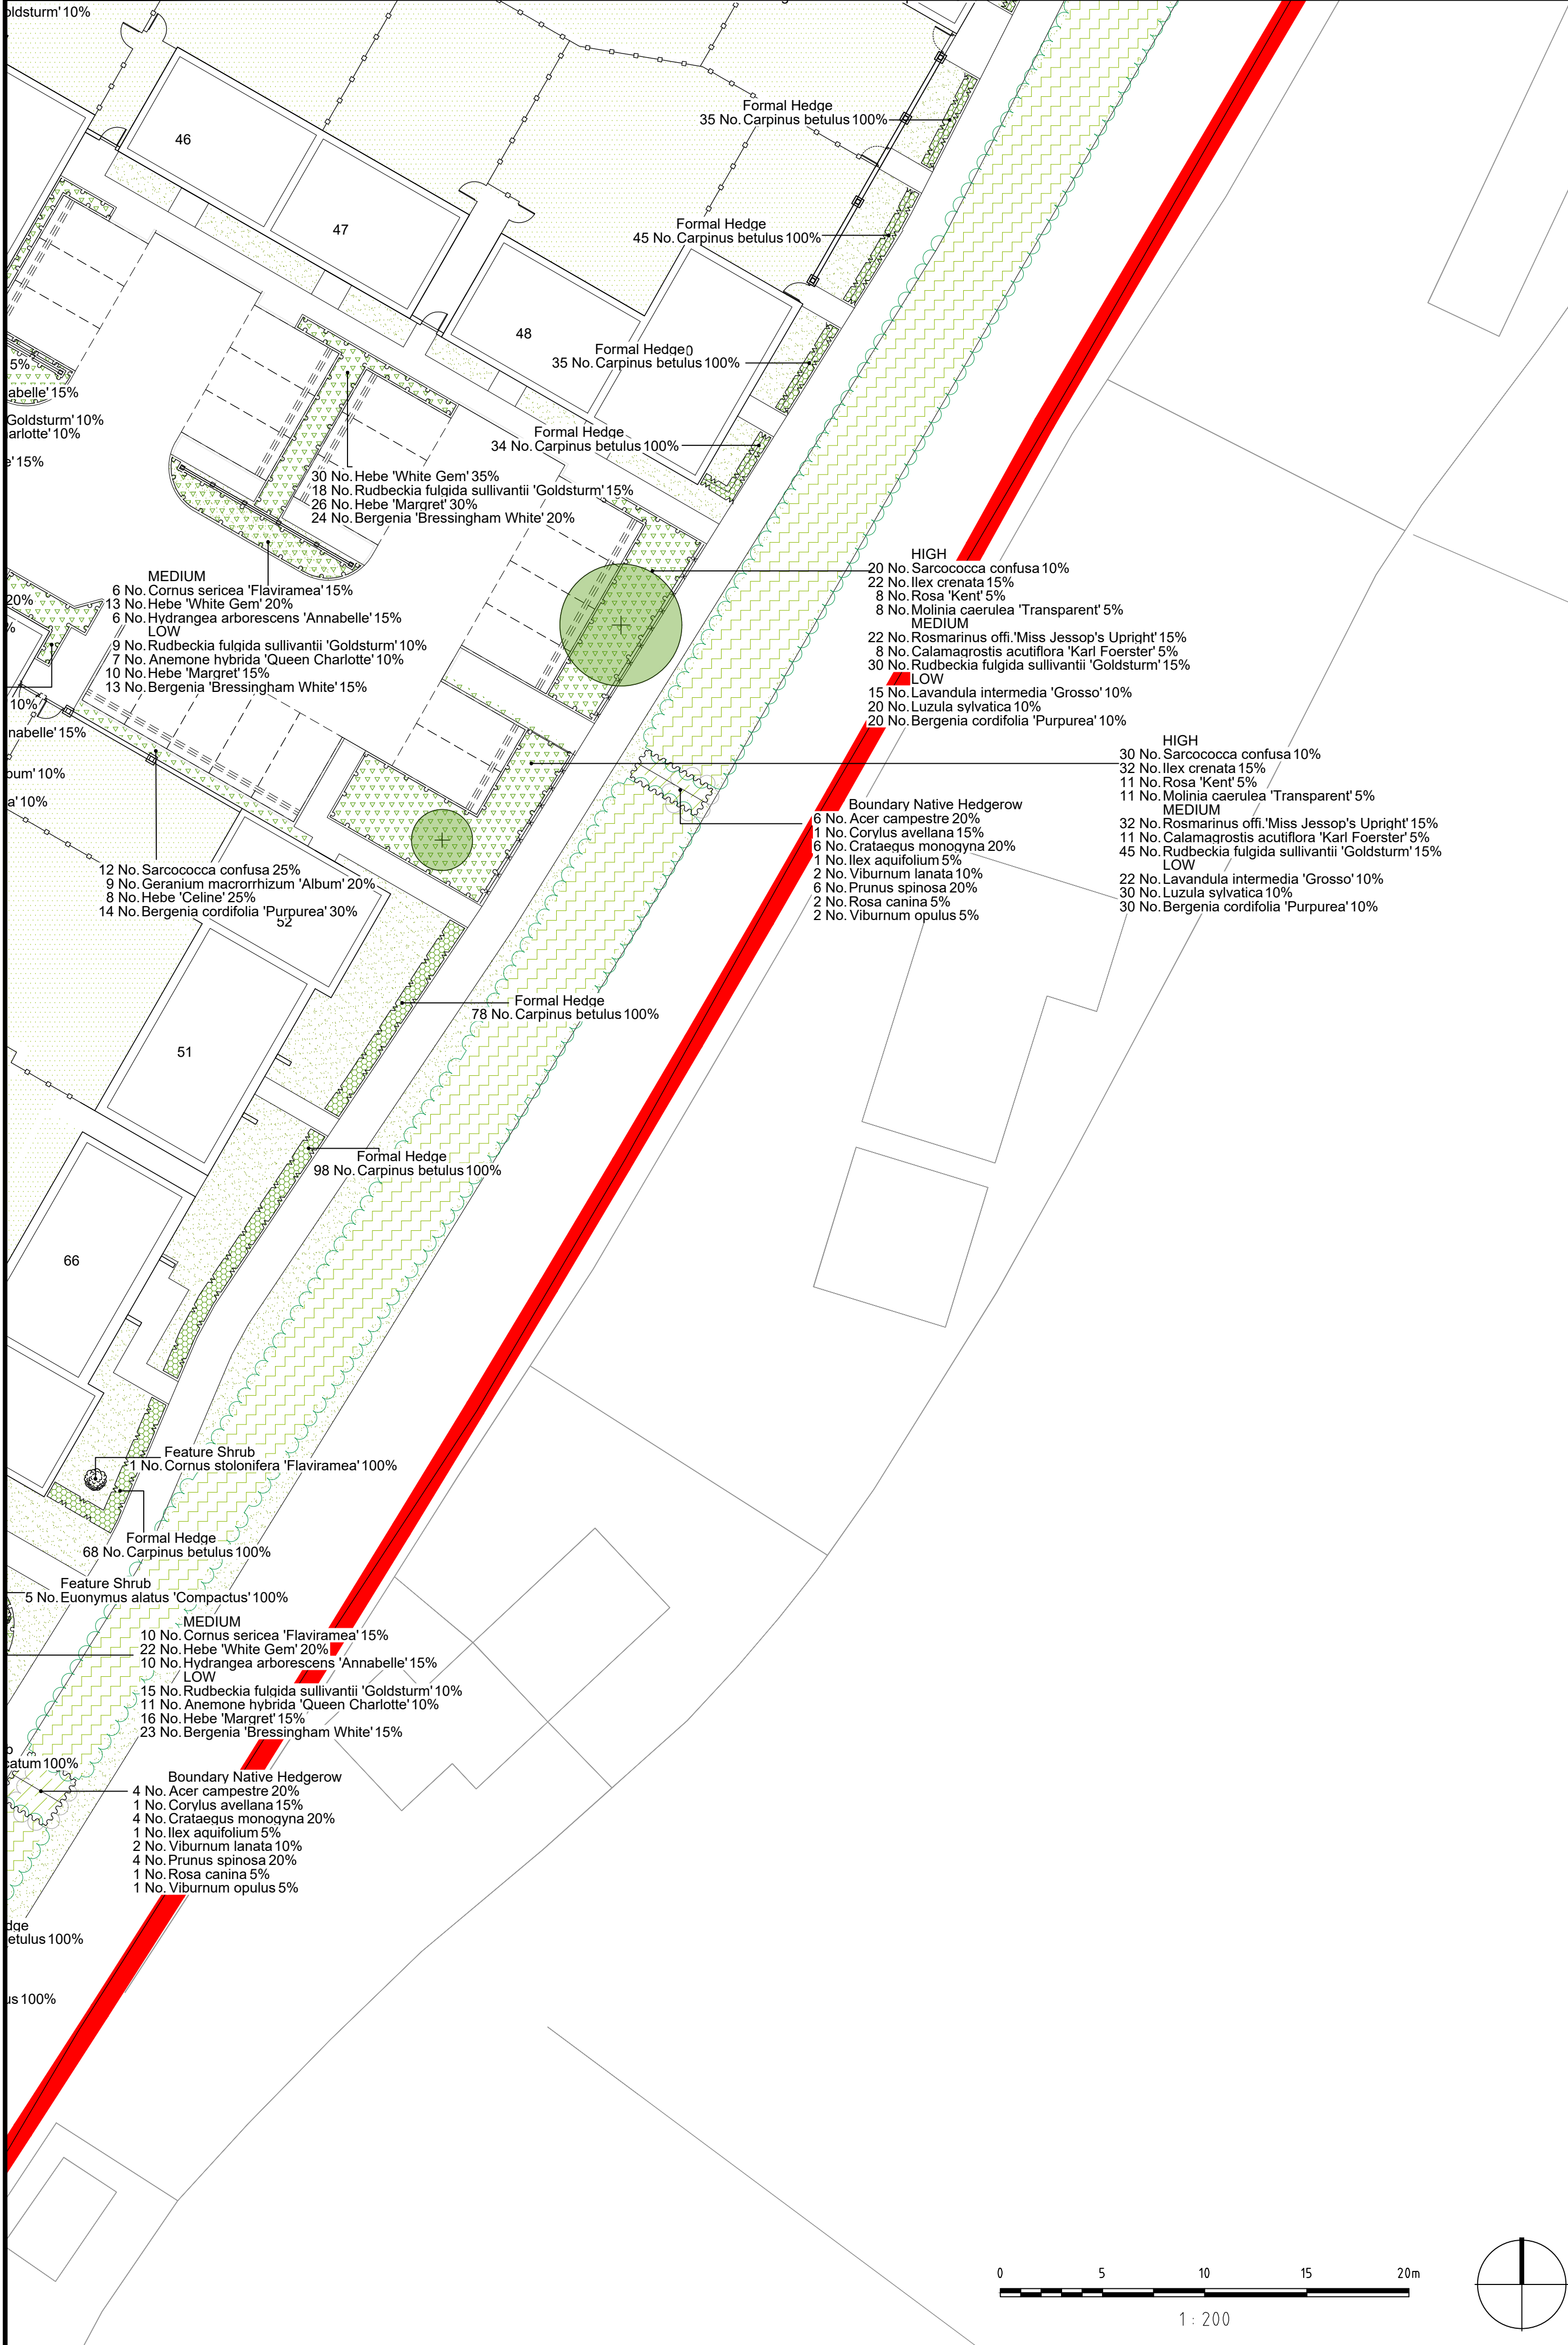

Detailed Planting Schedule

No.	Species Name	Specification	Density	Pot Size	Height
4178 No.	Carpinus betulus BR	Formal Hedge Planting: Double staggered	7/m	80-100cm	
2695 No.	Ilex crenata	C: Low Hedge Planting: Double Staggered	7/m	5L	40-60cm
706 No.	Taxus baccata	BR: Hedge Planting: Double staggered	7/m		80-100cm
Total :7579 No.					

No.	Species Name	Specification	Density	Pot Size	Height
146 No.	Acer campestre	Whip :Boundary Native Hedgerow	7/m		80-100cm
19 No.	Corylus avellana	WHIP :Boundary Native Hedgerow	1/m		60-80cm
146 No.	Crataegus monogyna	WHIP :Boundary Native Hedgerow	7/m		80-100cm
30 No.	Ilex aquifolium	C :Boundary Native Hedgerow	5/m	3L	60-80cm
146 No.	Prunus spinosa	WHIP :Boundary Native Hedgerow	7/m		80-100cm
41 No.	Rosa canina	WHIP :Boundary Native Hedgerow	7/m		60-80cm
55 No.	Viburnum lanata	Whip :BR :Boundary Native Hedgerow	5/m		
41 No.	Viburnum opulus	WHIP :Boundary Native Hedgerow	7/m		80-100cm
Total :624 No.					

No.	Species Name	Specification	Density	Pot Size	Height
105 No.	Acer campestre	1+1: transplant: 3 brks :BR :Native Hedgerow Mix	0.45Ctr	Double Staggered at 0.45m offset	40-60cm
28 No.	Carpinus betulus	1+0: Branched: BR :Native Hedgerow Mix	0.45Ctr	Double Staggered at 0.45m offset	40-60cm
67 No.	Cornus sanguinea	1+1: transplant: 3 brks :BR :Native Hedgerow Mix	0.45Ctr	Double Staggered at 0.45m offset	40-60cm
195 No.	Corylus avellana	1+1: transplant: 3 brks :BR :Native Hedgerow Mix	0.45Ctr	Double Staggered at 0.45m offset	40-60cm
386 No.	Crataegus monogyna	1+1: transplant: 3 brks :BR :Native Hedgerow Mix	0.45Ctr	Double Staggered at 0.45m offset	40-60cm
28 No.	Euonymus europaeus	1+0: Branched: BR :Native Hedgerow Mix	0.45Ctr	Double Staggered at 0.45m offset	40-60cm
130 No.	Ilex aquifolium	Bushy: CG :Native Hedgerow Mix	0.45Ctr	Double Staggered at 0.45m offset	2L 30-40cm
258 No.	Prunus spinosa	1+1: transplant: 2 brks :BR :Native Hedgerow Mix	0.45Ctr	Double Staggered at 0.45m offset	60-80cm
28 No.	Rhamnus cathartica	1+0: Branched :BR :Native Hedgerow Mix	0.45Ctr	Double Staggered at 0.45m offset	40-60cm
28 No.	Rosa arvensis	1+0: Branched: BR :Native Hedgerow Mix	0.45Ctr	Double Staggered at 0.45m offset	40-60cm
28 No.	Rosa canina	1+0: Branched: BR :Native Hedgerow Mix	0.45Ctr	Double Staggered at 0.45m offset	40-60cm
28 No.	Viburnum lantana	1+0: Branched: BR :Native Hedgerow Mix	0.45Ctr	Double Staggered at 0.45m offset	40-60cm
Total :1309 No.					

No.	Species Name	Specification	Density	Pot Size	Height
129 No.	Cornus alba 'Elegantissima'	C	3/m²	5L	60-80cm
117 No.	Cornus sanguinea	C	3/m²	5L	60-80cm
120 No.	Cornus sanguinea	tpt :Native SuDS Buffer Mix	1/m²		45-60cm
9 No.	Cornus sanguinea 'Midwinter Fire'	Feature Shrub :C	Counted 10L		60-80cm
169 No.	Cornus sericea 'Flaviramea'	C :Bushy	3/m²	3L	
17 No.	Cornus stolonifera 'Flaviramea'	Feature Shrub :C	Counted 10L		60-80cm
178 No.	Corylus avellana	tpt :Native SuDS Buffer Mix	1/m²		45-60cm
236 No.	Crataegus monogyna	tpt :Native SuDS Buffer Mix	1/m²		60-90cm
120 No.	Cylistus scoparius	cg :Native SuDS Buffer Mix	1/m²	2L	30-45cm
19 No.	Euonymus alatus 'Compactus'	Feature Shrub :C	Counted 10L		60-80cm
450 No.	Euonymus fortunei 'Dart's Blanket'	C	7/m²	3L	30-40cm
495 No.	Euonymus fortunei 'Emerald Gaiety'	C	5/m²	3L	30-40cm
1330 No.	Euonymus fortunei 'Silver Queen'	C	5/m²	3L	30-40cm
429 No.	Euonymus japonicus 'Jean Hugues'	C	5/m²	3L	30-40cm
767 No.	Hebe 'Burgundy Blush'	C	5/m²	3L	30-40cm
323 No.	Hebe 'Celine'	C :Bushy	5/m²	3L	
328 No.	Hebe 'Margret'	C :Bushy	5/m²	3L	
83 No.	Hebe 'Page'	C	5/m²	3L	
361 No.	Hebe 'Pearl of Paradise'	C	5/m²	3L	30-40cm
1520 No.	Hebe 'White Gem'	C	5/m²	3L	30-40cm
236 No.	Hebe albicans 'Red Edge'	C	5/m²	3L	30-40cm
213 No.	Hydrangea arborescens 'Annabelle'	C	3/m²	5L	
8 No.	Hydrangea arborescens 'Annabelle'	Feature Shrub :C	Counted 10L		60-80cm
14 No.	Hydrangea paniculata 'Skyfall'	C	3/m²	5L	40-60cm
10 No.	Hydrangea paniculata 'Unique'	Feature Shrub :C	Counted 10L		60-80cm
50 No.	Hydrangea sargentiana	C	3/m²	6L	40-60cm
120 No.	Ilex aquifolium	cg :Native SuDS Buffer Mix	1/m²	2L	30-45cm
361 No.	Ilex crenata	C	5/m²	3L	30-40cm
4 No.	Ilex crenata	Feature Shrub :Coned :C	Counted 10L		60-80cm
120 No.	Lavandula angustifolia 'Hidcote'	C	5/m²	3L	30-40cm
236 No.	Lavandula intermedia 'Grosso'	C	5/m²	3L	
196 No.	Leucothoe 'Scarletta'	C	5/m²	3L	30-40cm
326 No.	Ligustrum vulgare	C	5/m²	3L	40-60cm
55 No.	Lonicera nitida	C	5/m²	3L	30-40cm
248 No.	Lonicera nitida 'May Green'	C	5/m²	3L	30-40cm
893 No.	Pachysandra terminalis 'Green Carpet'	C	5/m²	3L	20-30cm
583 No.	Pachysandra terminalis 'Variegata'	C	5/m²	3L	20-30cm
122 No.	Perovskia 'Blue Spire'	C	7/m²	3L	
11 No.	Pittosporum tenuifolium 'Silver Queen'	Feature Shrub :C	Counted 10L		60-80cm
6 No.	Pittosporum tenuifolium 'Golf Ball'	Feature Shrub :C	Counted 10L		60-80cm
237 No.	Pittosporum tenuifolium 'Loxhill Gold'	C	3/m²	3L	40-60cm
4 No.	Pittosporum tenuifolium 'Tom Thumb'	Feature Shrub :C	Counted 10L		60-80cm
2 No.	Pittosporum tenuifolium 'Variegatum'	Feature Shrub :C	Counted 10L		60-80cm
2 No.	Pittosporum tobira	Feature Shrub :C	Counted 10L		60-80cm
120 No.	Prunus spinosa	tpt :Native SuDS Buffer Mix	1/m²		45-60cm
103 No.	Rosa 'Kent'	C	5/m²	3L	
62 No.	Rosa canina	tpt :Native SuDS Buffer Mix	1/m²		45-60cm
464 No.	Rosmarinus offi. 'Miss Jessop's Upright'	C	5/m²	3L	30-40cm
135 No.	Rosmarinus officinalis 'Prostratus'	C	5/m²	3L	
652 No.	Sarcococca confusa	C	7/m²	3L	30-40cm
409 No.	Sarcococca hookerana humilis	C	5/m²	3L	40-60cm
945 No.	Skimmia confusa 'Kew Green'	C	5/m²	3L	30-40cm
219 No.	Skimmia japonica 'Rubella'	C	5/m²	3L	40-60cm
526 No.	Skimmia japonica 'White Dwarf'	C	5/m²	3L	30-40cm
120 No.	Ulex europaeus	cg :Native SuDS Buffer Mix	1/m²	2L	30-45cm
120 No.	Viburnum opulus	tpt :Native SuDS Buffer Mix	1/m²		45-60cm
7 No.	Viburnum plicatum	Feature Shrub :C	Counted 10L		60-80cm
280 No.	Viburnum tinus	C	3/m²	3L	40-60cm
377 No.	Vinca major 'Variegata'	C	5/m²	2L	20-30cm
918 No.	Vinca minor	C	5/m²	3L	20-30cm
221 No.	Vinca minor 'Alba'	C	7/m²	2L	
433 No.	Vinca minor 'Atropurpurea'	C	5/m²	3L	20-30cm
Total :17368 No.					

No.	Species Name	Specification	Density	Pot Size	Height
11 No.	Clematis 'Mrs. Cholmondeley'	Caned :C	1/m	5-7.5L	80-100cm
16 No.	Clematis armandii 'Apple Blossom'	Caned :C	1/m	5-7.5L	80-100cm
24 No.	Hydrangea petiolaris	Caned :C	1/m	5-7.5L	80-100cm
21 No.	Lonicera periclymenum	Caned :C	1/m	5-7.5L	80-100cm
9 No.	Yucca cantharidifolia	Caned :C	1/m	5-7.5L	80-100cm
21 No.	Trachelospermum asiaticum	Caned :C	1/m	5-7.5L	80-100cm
4 No.	Trachelospermum jasminoides	Caned :C	1/m	5-7.5L	80-100cm
Total :106 No.					

No.	Species Name	Specification	Density	Pot Size
Herbaceous (Plant in random groups of 1,3,5 and 7's)				
854 No.	Achillea 'Coronation Gold'	C	7/m²	2L
201 No.	Achillea 'Terracotta'	C	7/m²	2L
52 No.	Ajuga reptans 'Atropurpurea'	C	5/m²	2L
181 No.	Alchemilla mollis	Full Pot	3/m²	2L
255 No.	Anemone hybrida 'Queen Charlotte'	C	5/m²	2L
146 No.	Aster ageratoides 'Starshine'	Full Pot	9/m²	2L
628 No.	Aster amellus 'King George'	C	9/m²	2L
1786 No.	Bergenia 'Bressingham White'	C	7/m²	2L
2029 No.	Bergenia cordifolia 'Purpurea'	C	7/m²	2L
435 No.	Geranium 'Buxton's Variety'	C	7/m²	2L
255 No.	Geranium macrorrhizum 'Album'	C	7/m²	2L
507 No.	Geranium pratense 'Silver Queen'	C	7/m²	2L
93 No.	Helleborus x harvington hybridus 'Yellow Speckled'	C	9/m²	2L
387 No.	Heuchera 'Electra'	C	7/m²	2L
400 No.	Heuchera 'Forever Purple'	C	7/m²	2L
346 No.	Heuchera 'Obsidian'	C	7/m²	2L
280 No.	Heuchera 'Schneewittchen'	C	7/m²	2L
261 No.	Hosta 'August Moon'	C	5/m²	2L
529 No.	Leucanthemum superbum 'Wirral Supreme'	C	9/m²	2L
239 No.	Nepeta racemosa 'Walkers Low'	C	5/m²	2L
219 No.	Pulmonaria 'Trevi Fountain'	C	5/m²	2L
887 No.	Rudbeckia fulgida sullivanii 'Goldsturm'	C	7/m²	2L
1381 No.	Salvia nemorosa 'Caradonna'	C	5/m²	2L
293 No.	Tiarella cordifolia	C	7/m²	2L
124 No.	Verbena bonariensis	C	7/m²	2L
Total :12768 No.				

No.	Species Name	Density
232 No.	Galanthus nivalis	20/m²
647 No.	Narcissus pseudonarcissus	20/m²
Total :879 No.		

No.	Species Name	Specification	Density	Pot Size
143 No.	Asplenium scolopendrium	C	7/m²	2L
145 No.	Dryopteris affinis	Full Pot	7/m²	2L
386 No.	Dryopteris erythrosora	C	7/m²	2L
Total :574 No.				

No.	Species Name	Density	Pot Size
109 No.	Butomus umbellatus	5/m²	Plug
224 No.	Caltha palustris	7/m²	Plug
105 No.	Carex acuta	6/m²	Plug
1499 No.	Ceratophyllum demersum	4/m²	Plug
155 No.	Hippuris vulgaris	6/m²	Plug
2288 No.	Hottonia palustris	5/m²	Plug
130 No.	Iris pseudacorus	6/m²	Plug
130 No.	Juncus effusus	6/m²	Plug
224 No.	Lythrum salicaria	7/m²	Plug
234 No.	Mentha Aquatica	6/m²	Plug
130 No.	Myosotis scorpioides	6/m²	Plug
Total :5124 No.			

No.	Species Name	Specification	Density	Pot Size
Grasses (Plant in random groups of 1,3,5 and 7's)				
234 No.	Briza media	Full Pot	7/m²	2L
100 No.	Calamagrostis acutiflora 'Karl Foerster'	C	5/m²	2L
1231 No.	Carex 'Ice Dance'	Full Pot	7/m²	2L
180 No.	Carex elata 'Aurea'	Full Pot	7/m²	2L
671 No.	Carex oshimensis 'Evergold'	Full Pot	7/m²	2L
257 No.	Deschampsia cespitosa 'Goldtau'	Full Pot	5/m²	2L
385 No.	Liriope muscari	C	7/m²	2L
1065 No.	Luzula nivea	C	7/m²	2L
625 No.	Luzula sylvatica	Full Pot	7/m²	2L
73 No.	Miscanthus sinensis 'Morning Light'	C	5/m²	2L
64 No.	Molinia caerulea 'Transparent'	C	5/m²	2L
418 No.	Stipa tenuissima	Full Pot	7/m²	2L
Total :5303 No.				

Key Schedule
RB=Rootballed
C=Container Grown
L=1Litre Size
BR=Bareroot
PL=Plug


Note: For tree planting specification refer to Tree Planting Strategy Plan drawing nos. DD525L05-L16

NOTES:

- This drawing is to be read in conjunction with all relevant contract drawings and specifications with any conflicting information to be brought to the attention of Deacon Design before works commence on site.
- Do not scale from this drawing, (except for planning application purposes only) always work to noted dimensions.
- All given dimensions in mm.

KEY

- Application Site boundary
- Soft Landscape
 - Existing vegetation to be retained and enhanced with infill planting to reinforce habitat corridors. Future management follow Ecologist's recommendations
 - Existing vegetation to be removed
 - Proposed native hedge planting to enhance boundary vegetation / landscape buffers / wildlife corridors
 - Proposed Tree Planting
 - Refer to dwg. no. DD525L05-16 for Tree Planting Strategy Plan for specification
 - Proposed large feature shrub
 - Refer to dwg. no. DD525L05-16 for Tree Planting Strategy Plan for specification
 - Proposed small feature shrub
 - Proposed wall shrubs / climbers
 - Proposed native / ornamental shrub planting to define residential areas
 - Proposed groundcover shrub planting to define residential areas within visibility splays
 - Proposed native shrub planting to Attenuation Basins within Public Open Space. Species mix appropriate to landscape setting / ecological enhancement opportunities
 - Proposed marginal & seeding plug planting to Attenuation Basins within Public Open Space
 - Proposed aquatic planting to Attenuation Basins within Public Open Space
 - Proposed marshy grassland mix to Attenuation Basin, refer to Soft Landscape NBS Clause Q30 312A
 - Formal hedge to main roads & to define private front gardens 1.2m high - with post and wire to support establishment
 - Formal low hedgerow to main roads & to define private front gardens facing public realm maintained to 0.6m to maintain highway visibility
 - Proposed lawn to apartment amenity area & private rear gardens, refer to Soft Landscape NBS Clause Q30 311A
 - Proposed lawn to front gardens & highway verge, refer to Soft Landscape NBS Clause Q30 311B
 - Proposed species-rich grassland to Open Space, refer to Soft Landscape NBS Clause Q30 312B
 - Proposed closely mown species-rich grassland to Open Space pathways (min. 1m wide strip), refer to Soft Landscape NBS Clause Q30 312B
 - Proposed species-rich grassland to Open Space with relaxed mowing regime, refer to Soft Landscape NBS Clause Q30 312B

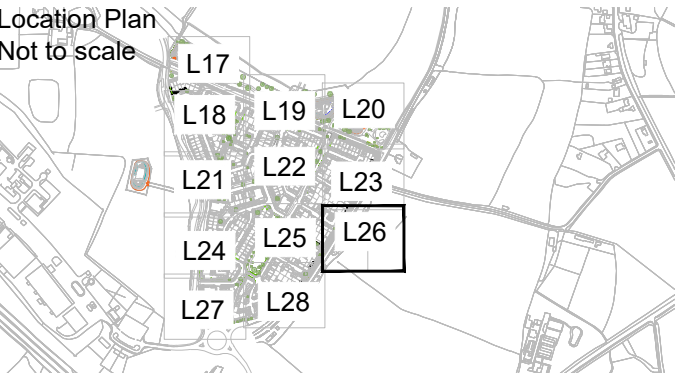

FINAL

10.08.26	MM	LPA Landscape Comments	RB	MM
10.08.26	MM	Amendments following LPA meetings & comments	R7	MM
26.10.25	WG	Layout Review - Trees & Landscape, Additional beds	R6	MM
26.10.25	MM	BCP - 1.4 & 260-264	R5	MM
09.10.25	MM	Additional Planting Beds - Phase 1	R4	MM

DATE	DRAWN	DESCRIPTION OF REVISION	REVISION LETTER	CHECKED BY
------	-------	-------------------------	-----------------	------------

FOR TENDER



DEACON DESIGN
Landscape Architecture | Masterplanning | Urban Design
12a The Square, Wickham, Hampshire PO17 5JQ
www.deacondesign.co.uk | info@deacondesign.co.uk
Copyright Deacon Design Ltd

PROJECT TITLE: One Horton Heath, Lower Acre	
-	
PROJECT NUMBER: DD525	PLOT DATE: 20.10.23
DRAWING SCALE: 1:200	APPROVED BY: MG
PAPER SIZE: A1	DRAWN BY: GT
DRAWING TITLE: Detailed Planting Plan Page 10 of 12	
-	
DRAWING NUMBER: DD525L26	REVISION LETTER: R8
DRAWING FILE LOCATION: Z:\Deacon Design Ltd Dropbox\Q3 PROJECTS 500\DD525_One Horton Heath_Lower Acre\04-Drawings\Autocad_Keyscapell-Landscape Dwgs\DD525L17-26_Detailed Planting Plan.dwg	