



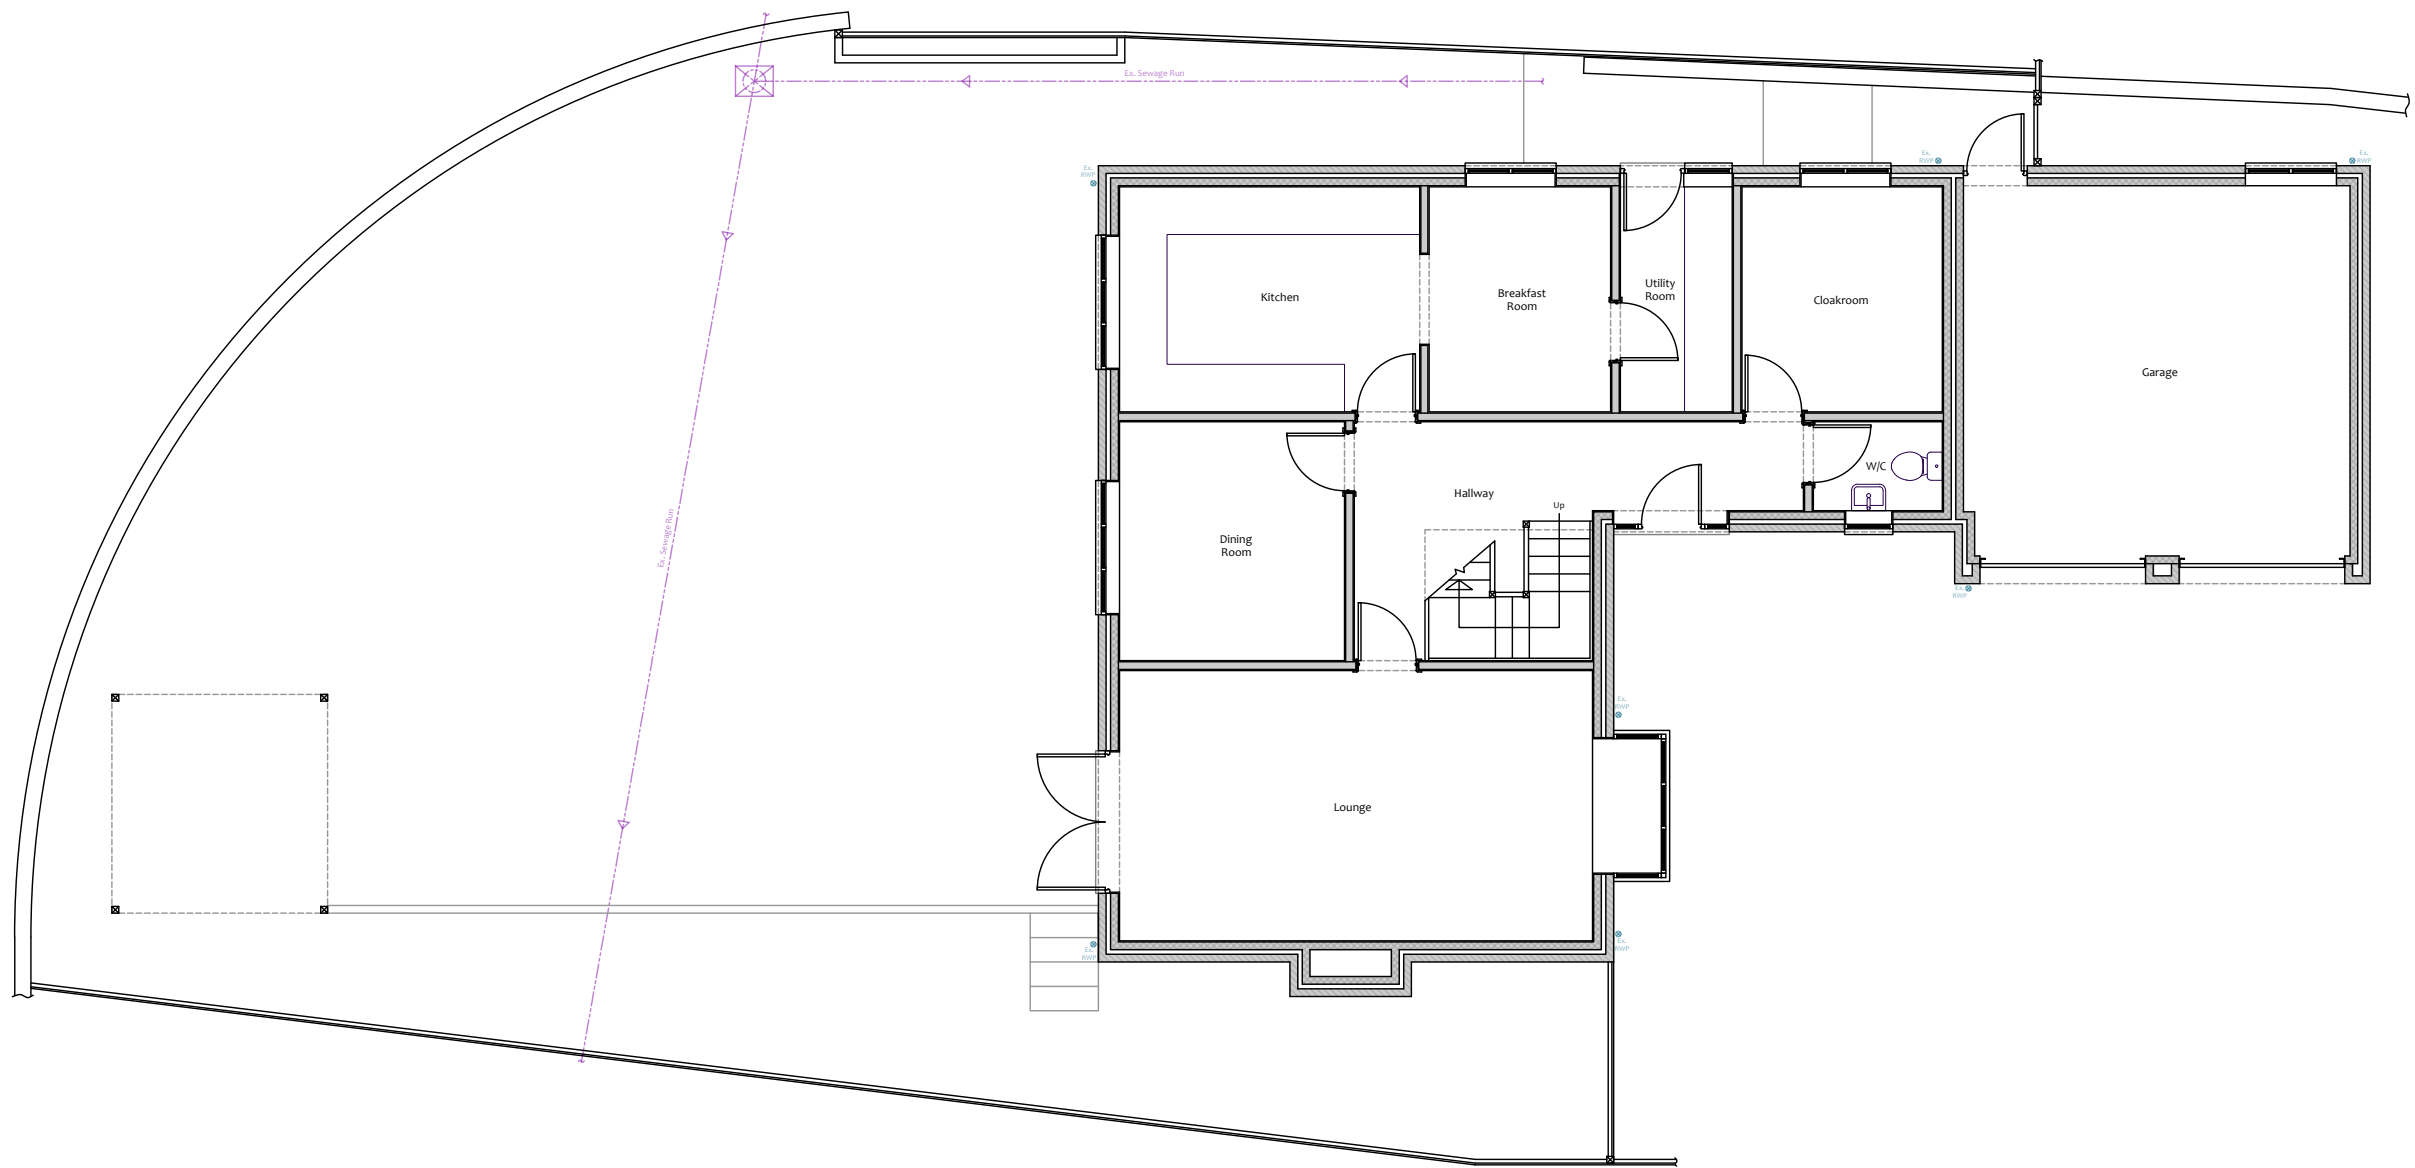

Existing Ground Floor Plan
Scale - 1:100

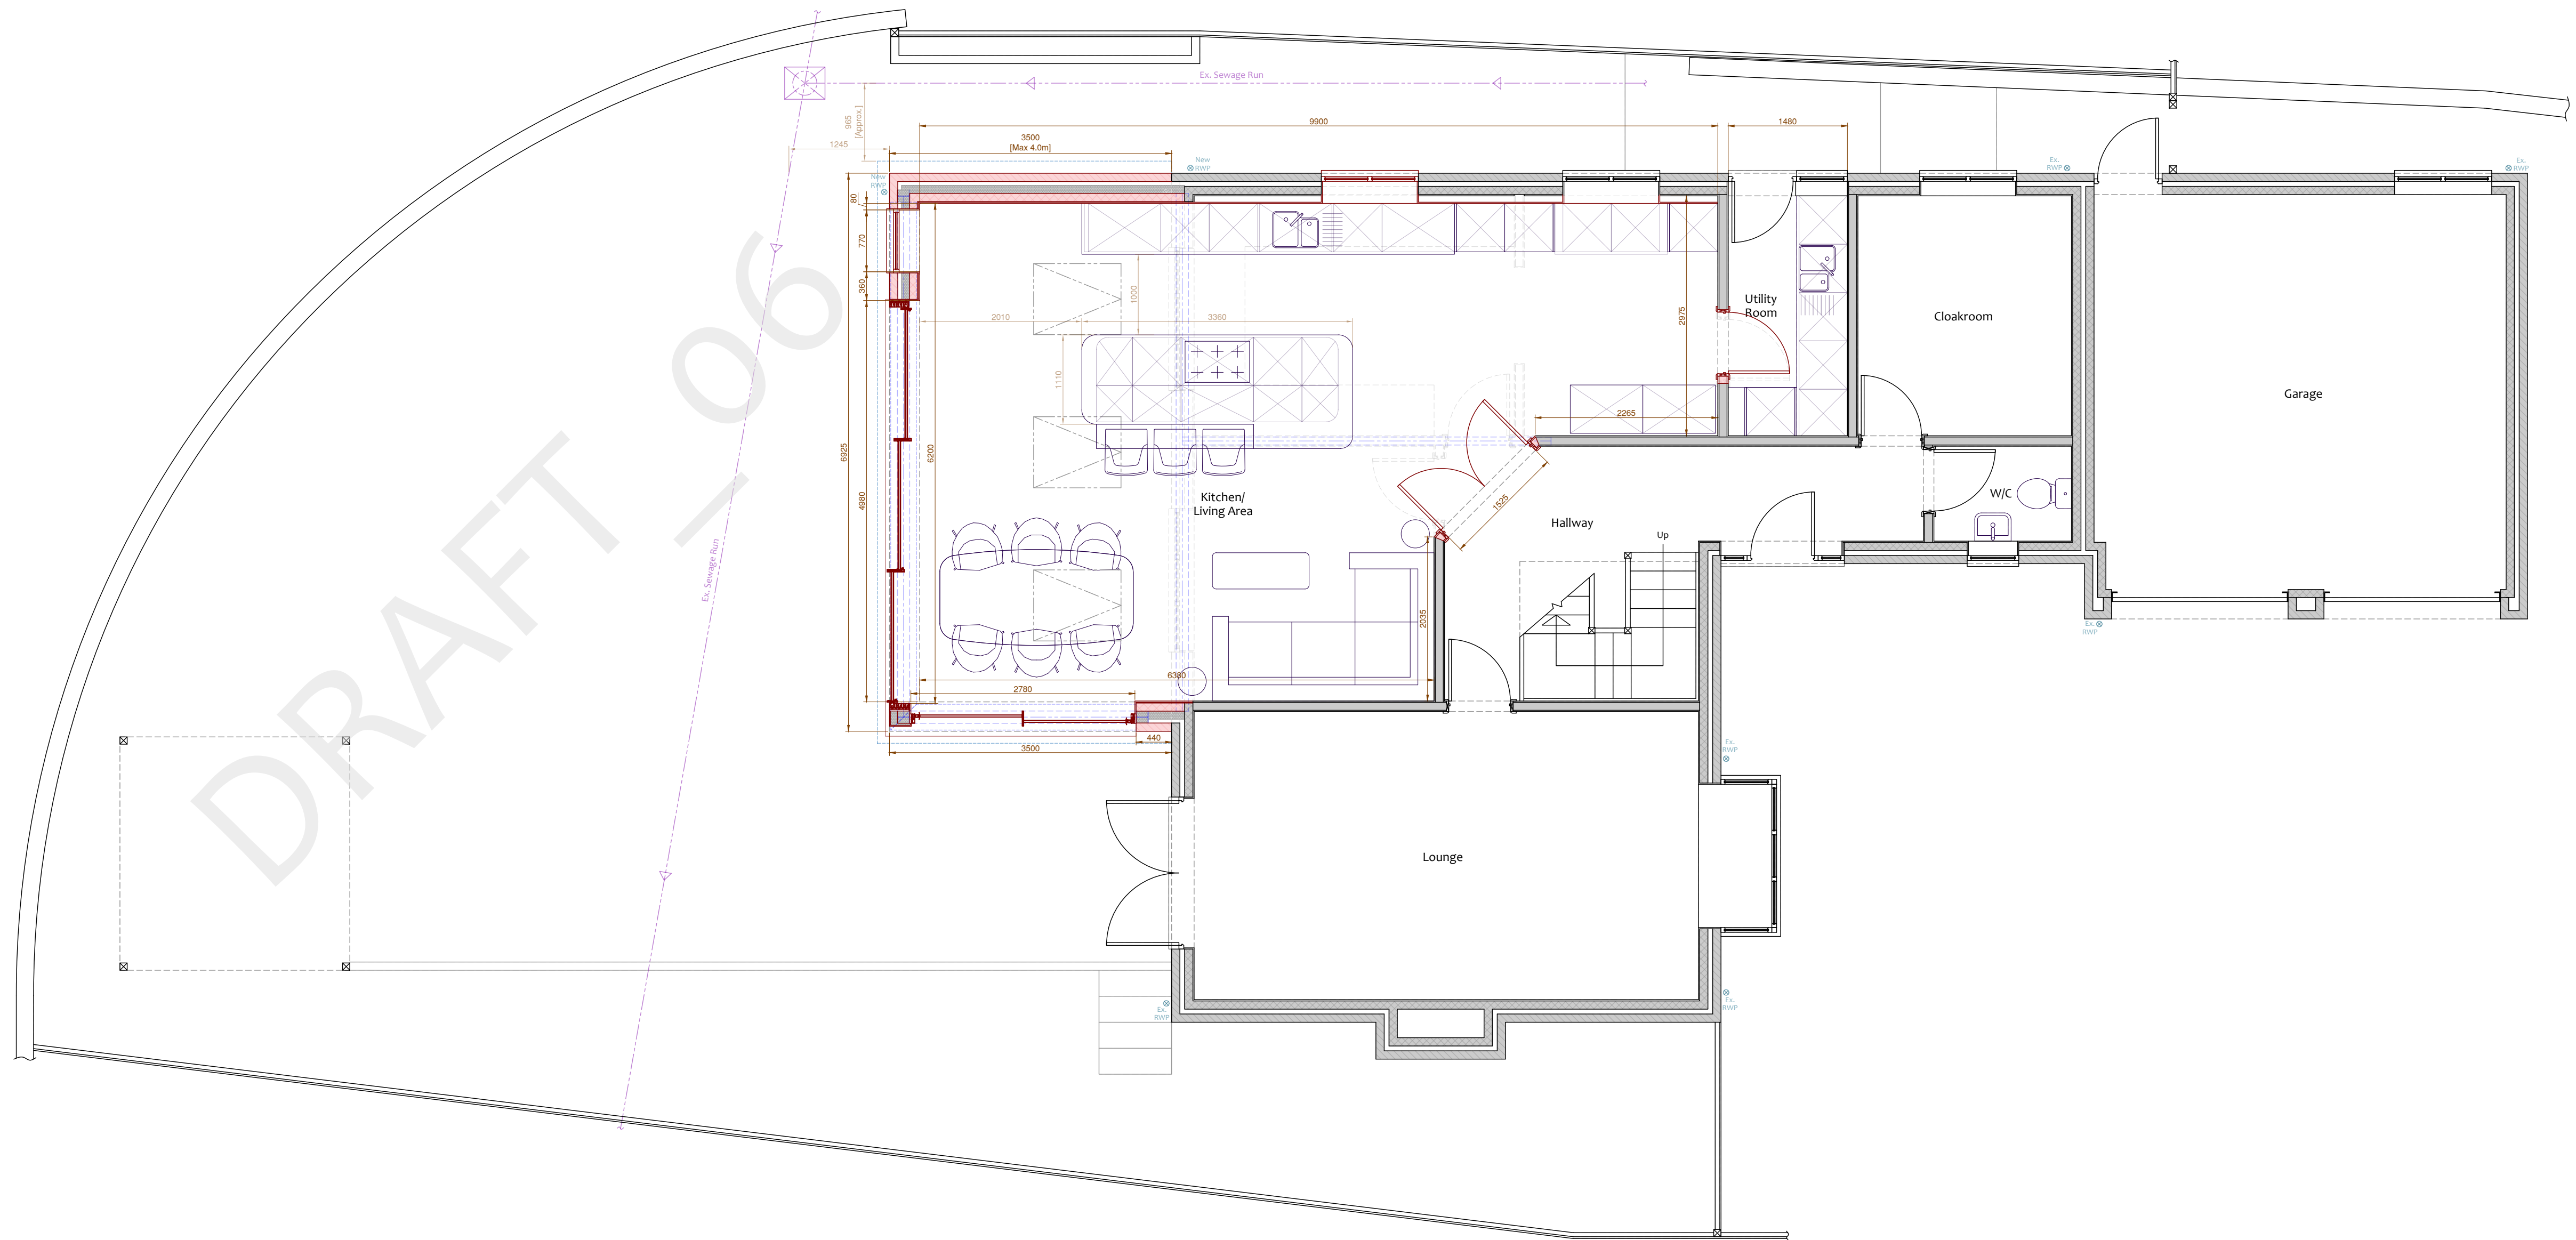

Proposed Ground Floor Plan