


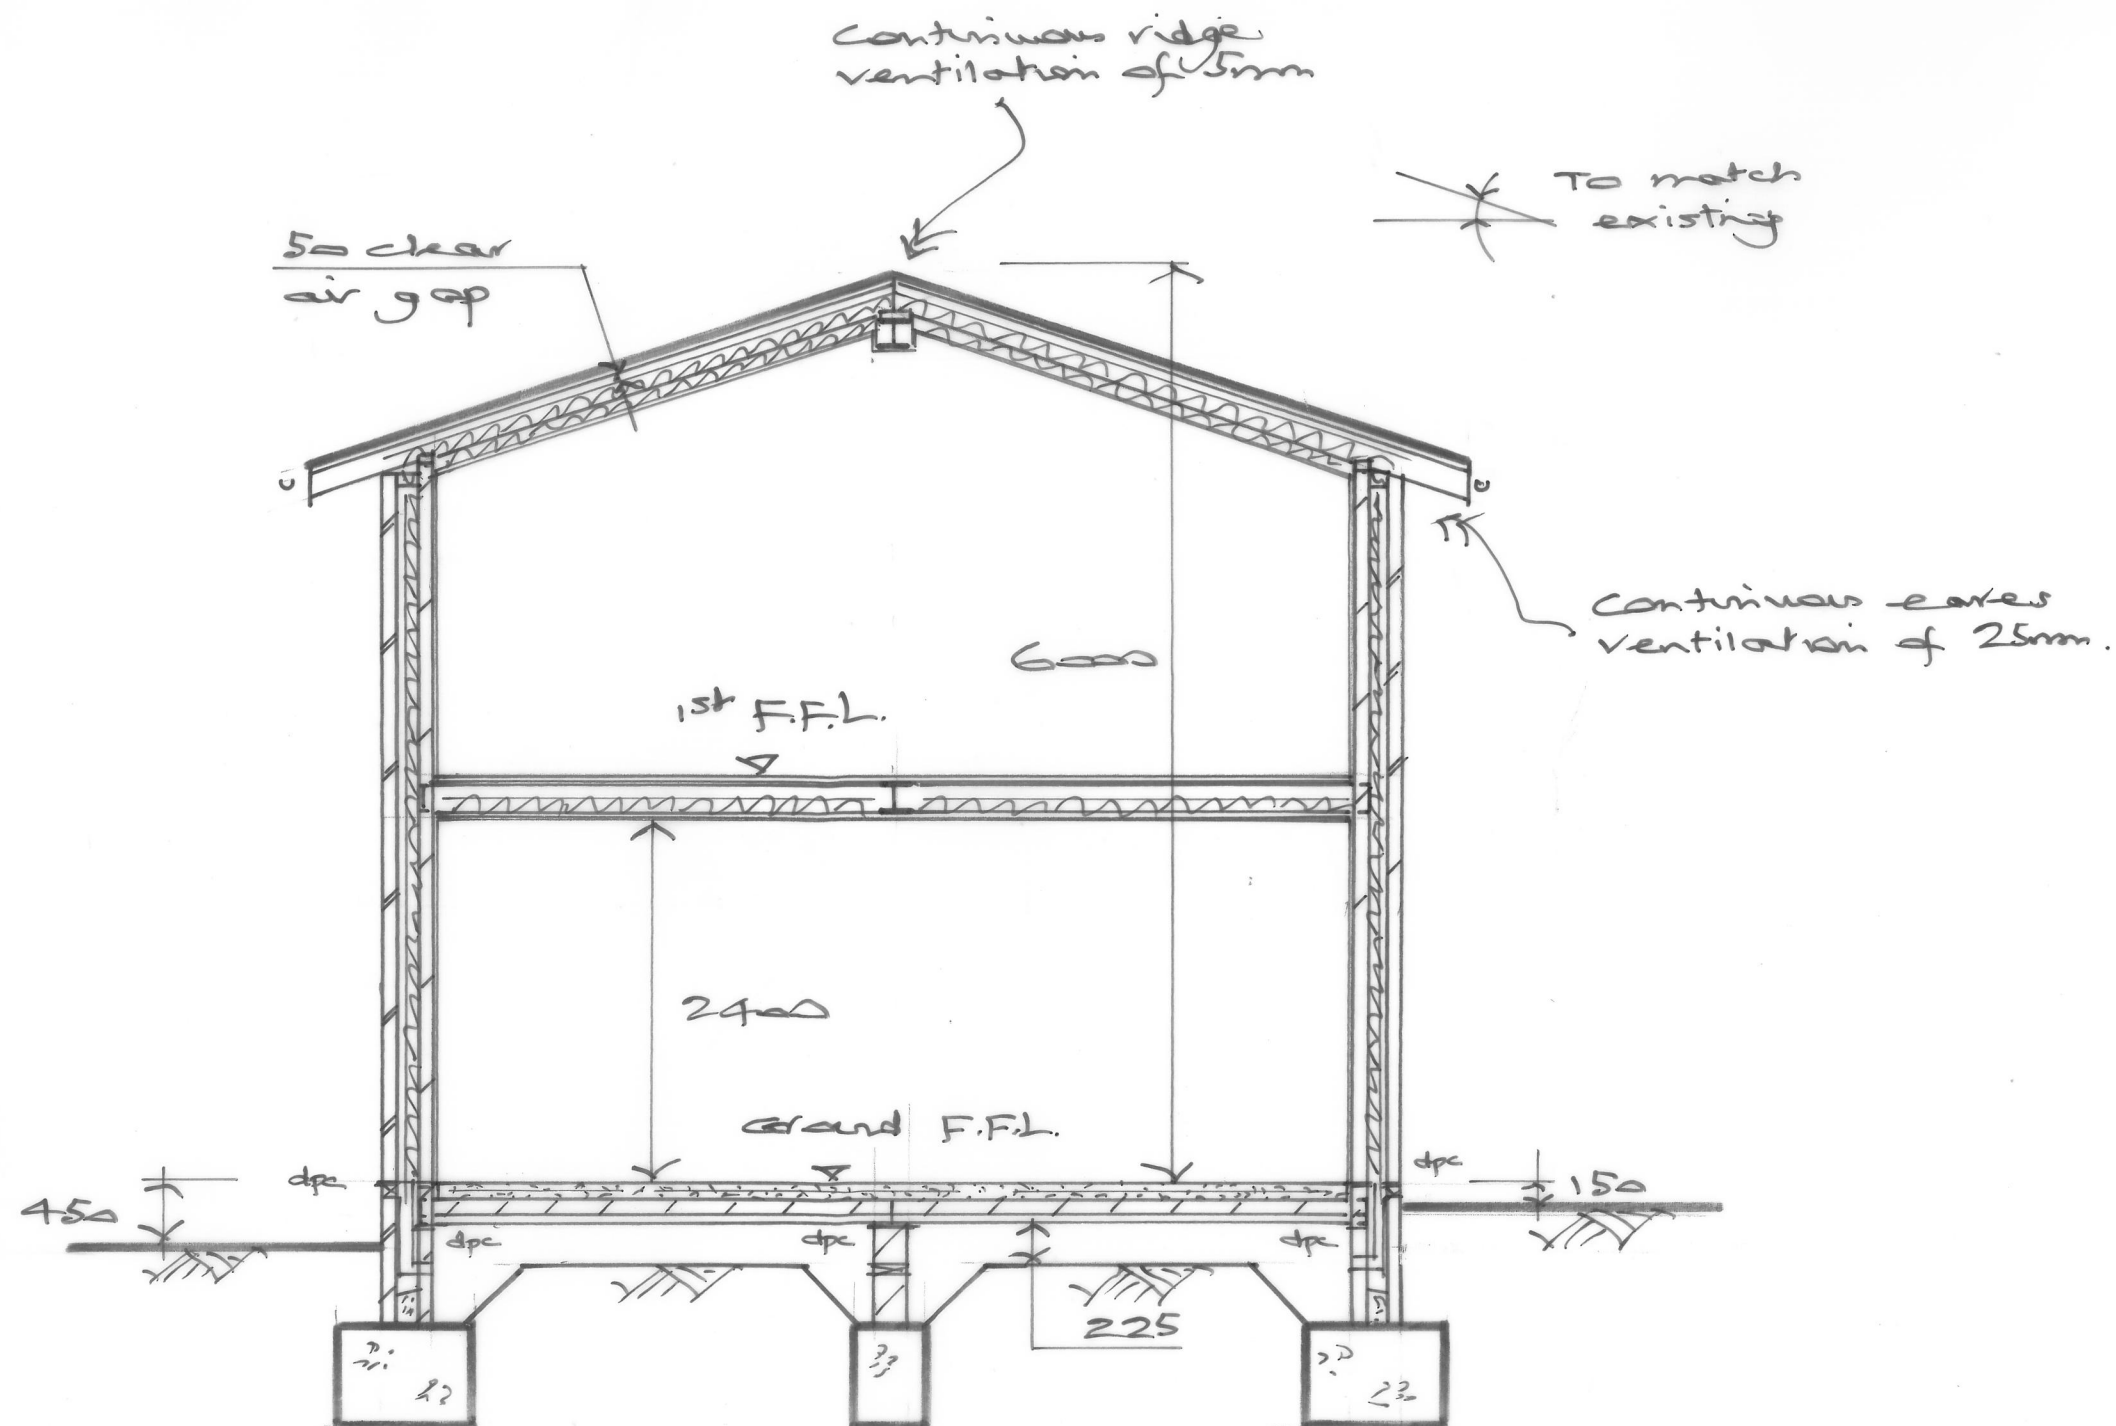

GARAGE CROSS SECTION

CHERRY COURT
SALTERNS LANE
BURSLEDON

26012/26 Aug'26 SP

1:50 @ A3