


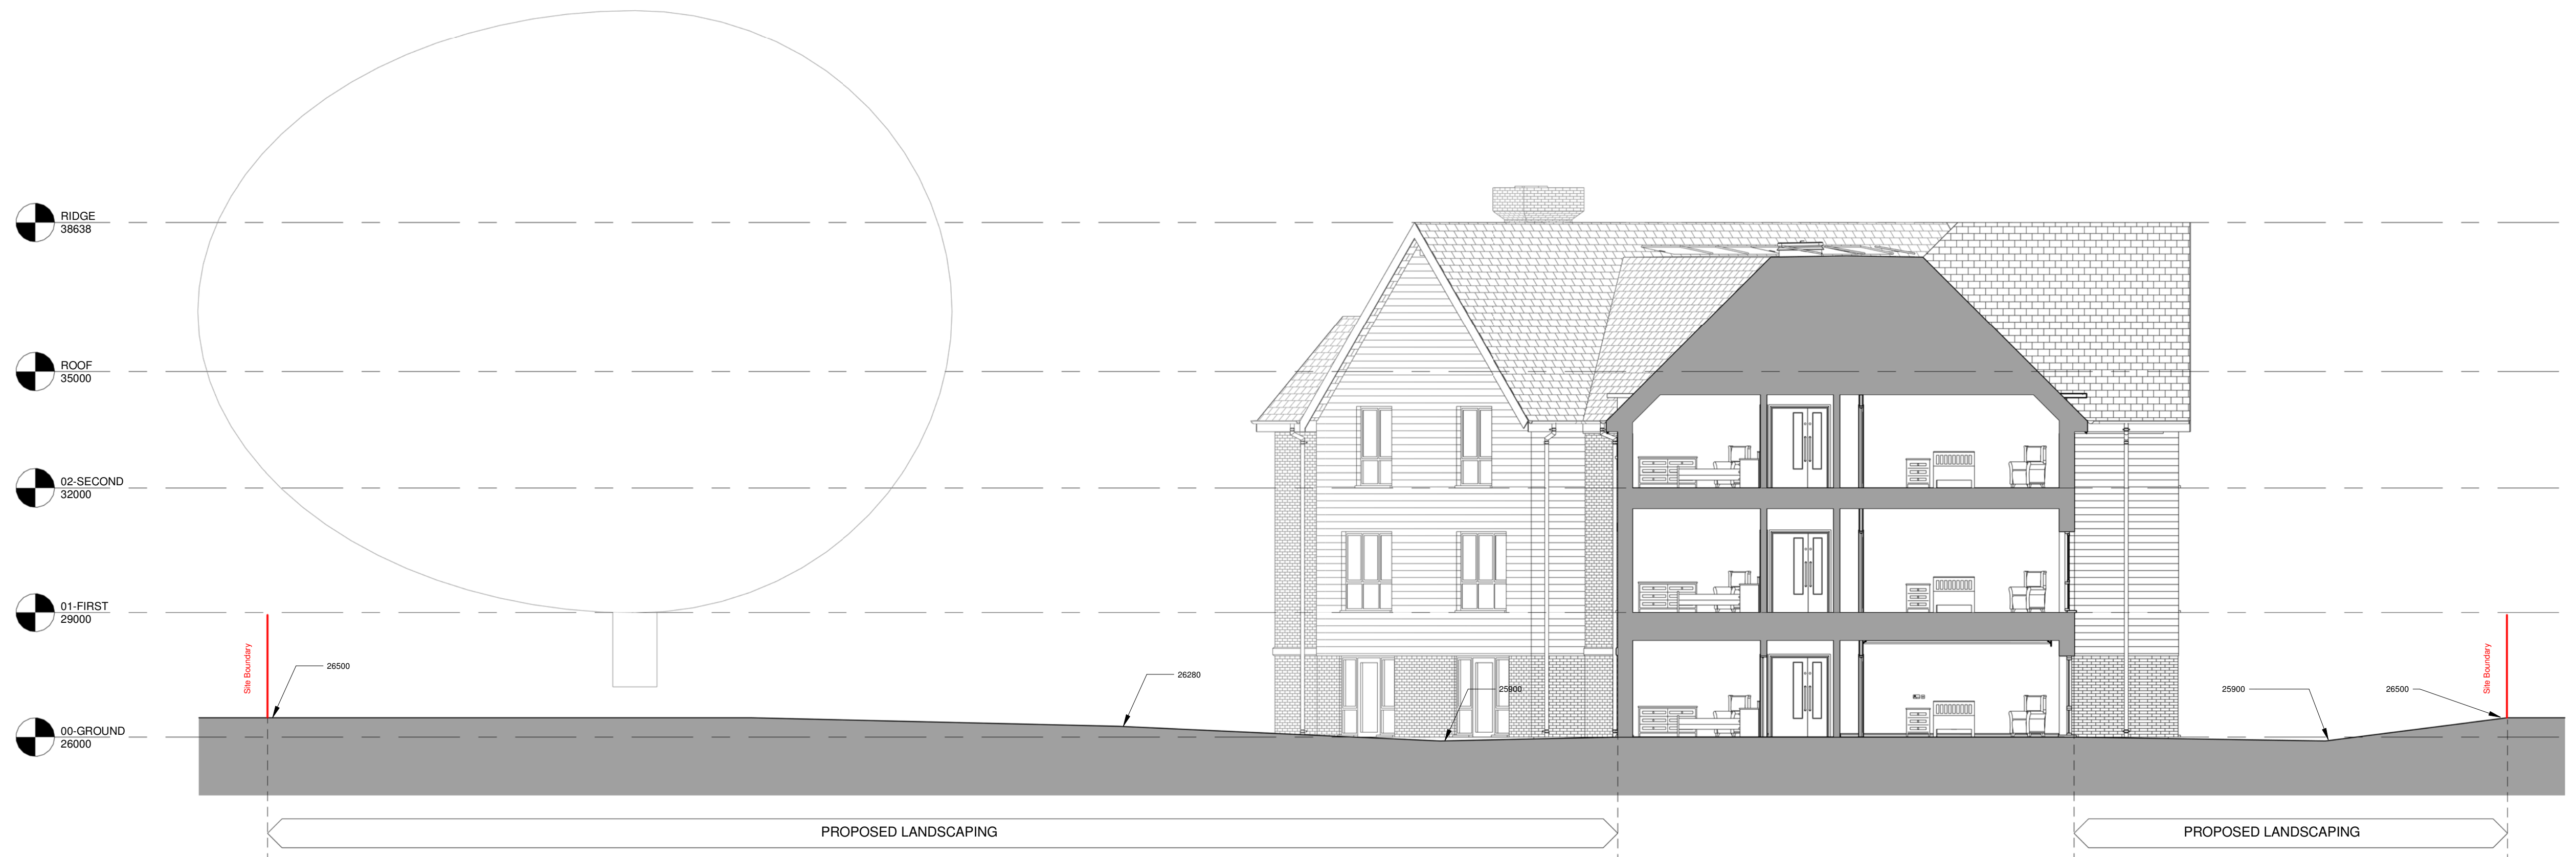

1 Proposed Site Section A-A
1 : 100



2 Proposed Site Section B-B
1 : 100

Please see drawing H228/S73-09-2 for Proposed Site Sections Plan

