




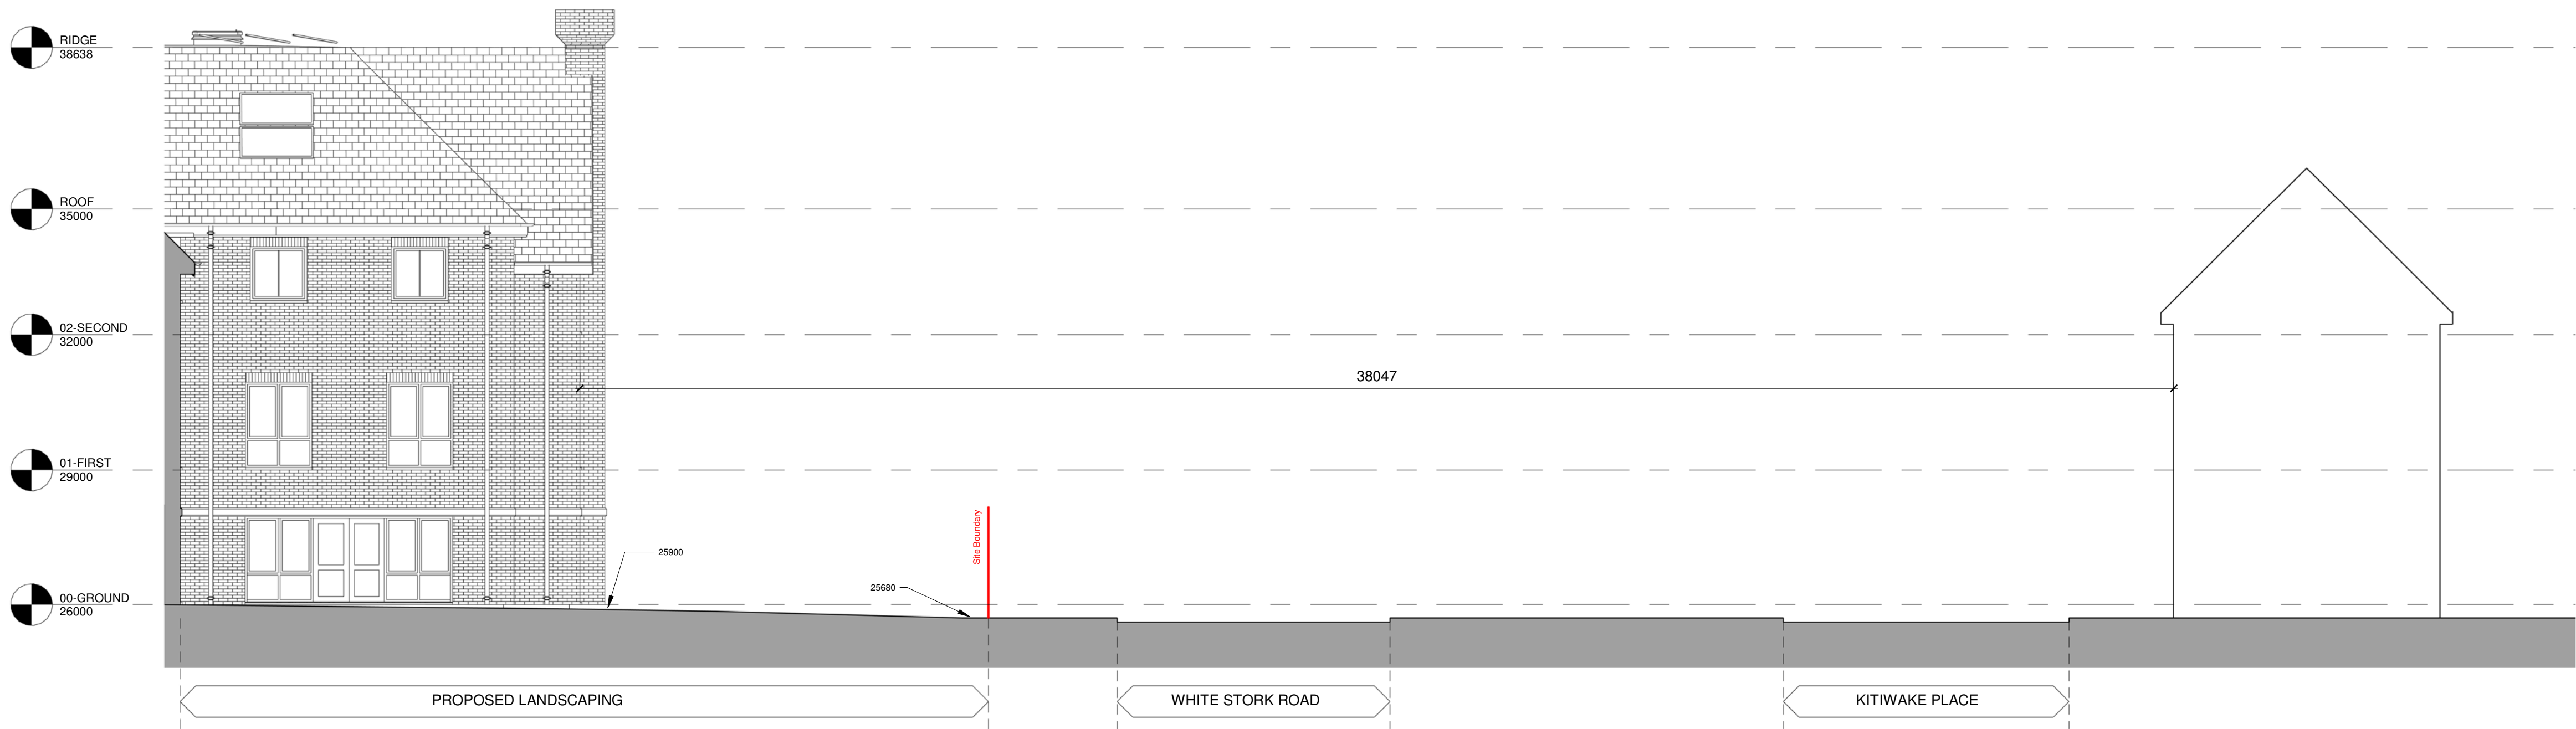

1 Proposed Site Section D-D
1 : 100

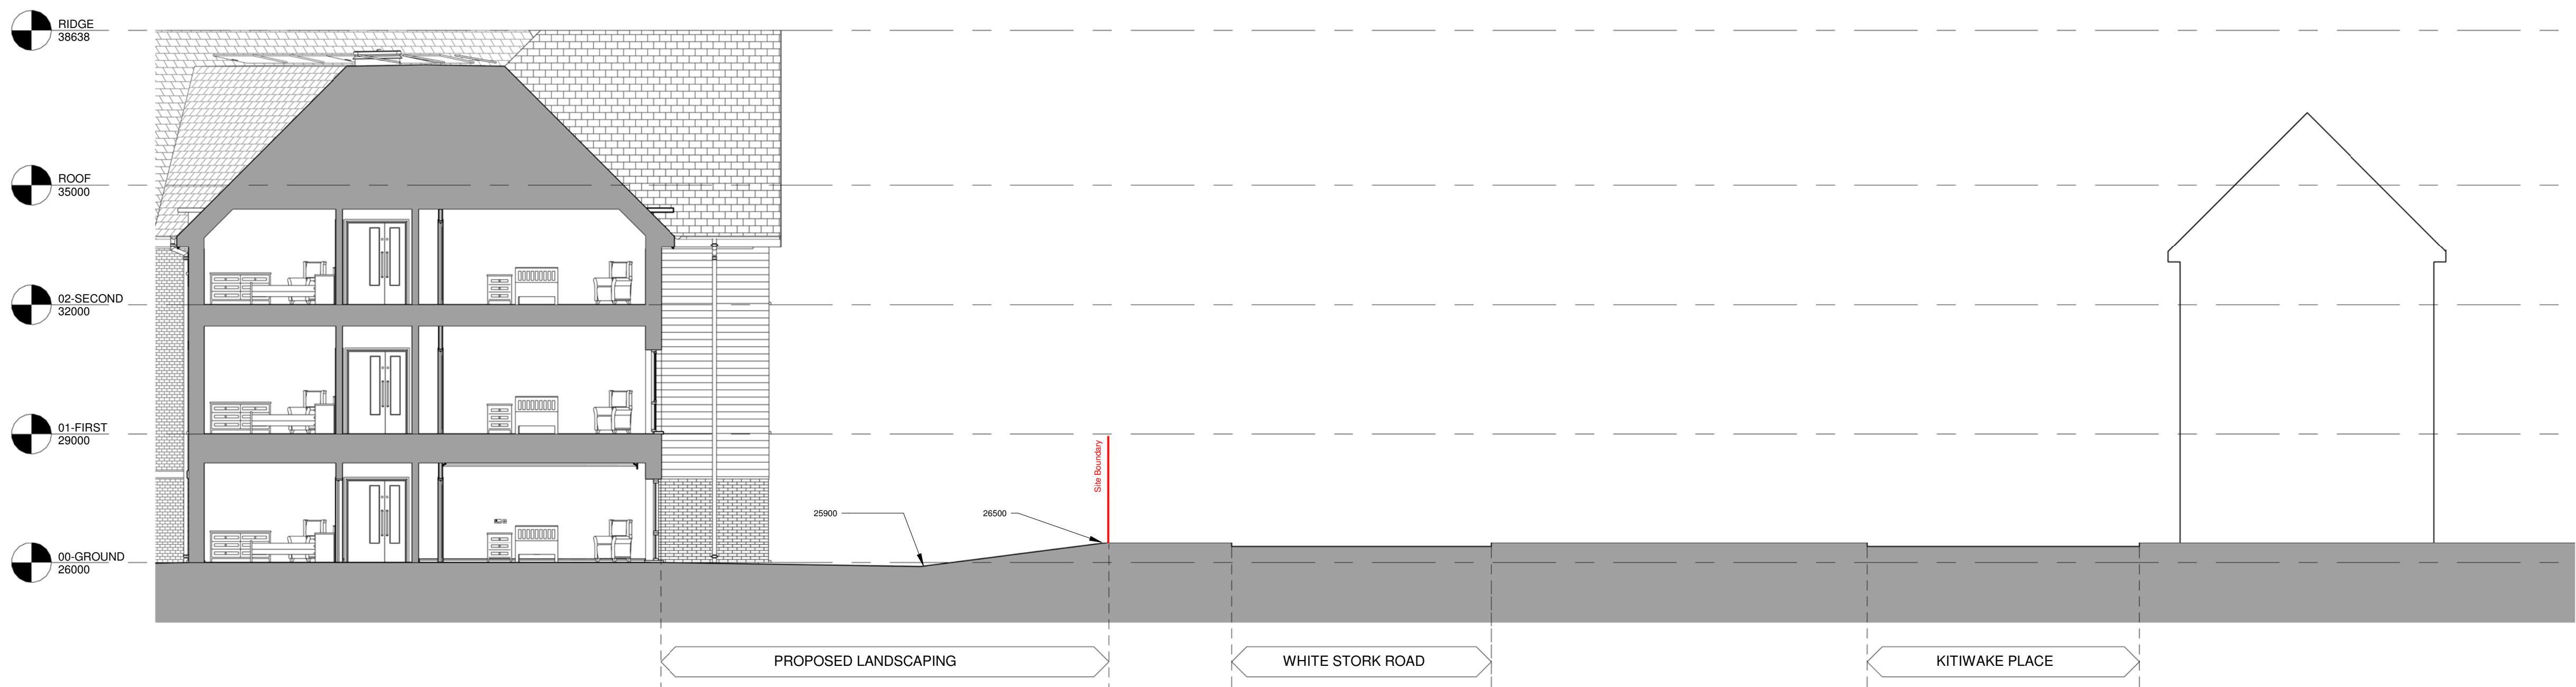

2 Proposed Site Section E-E
1 : 100

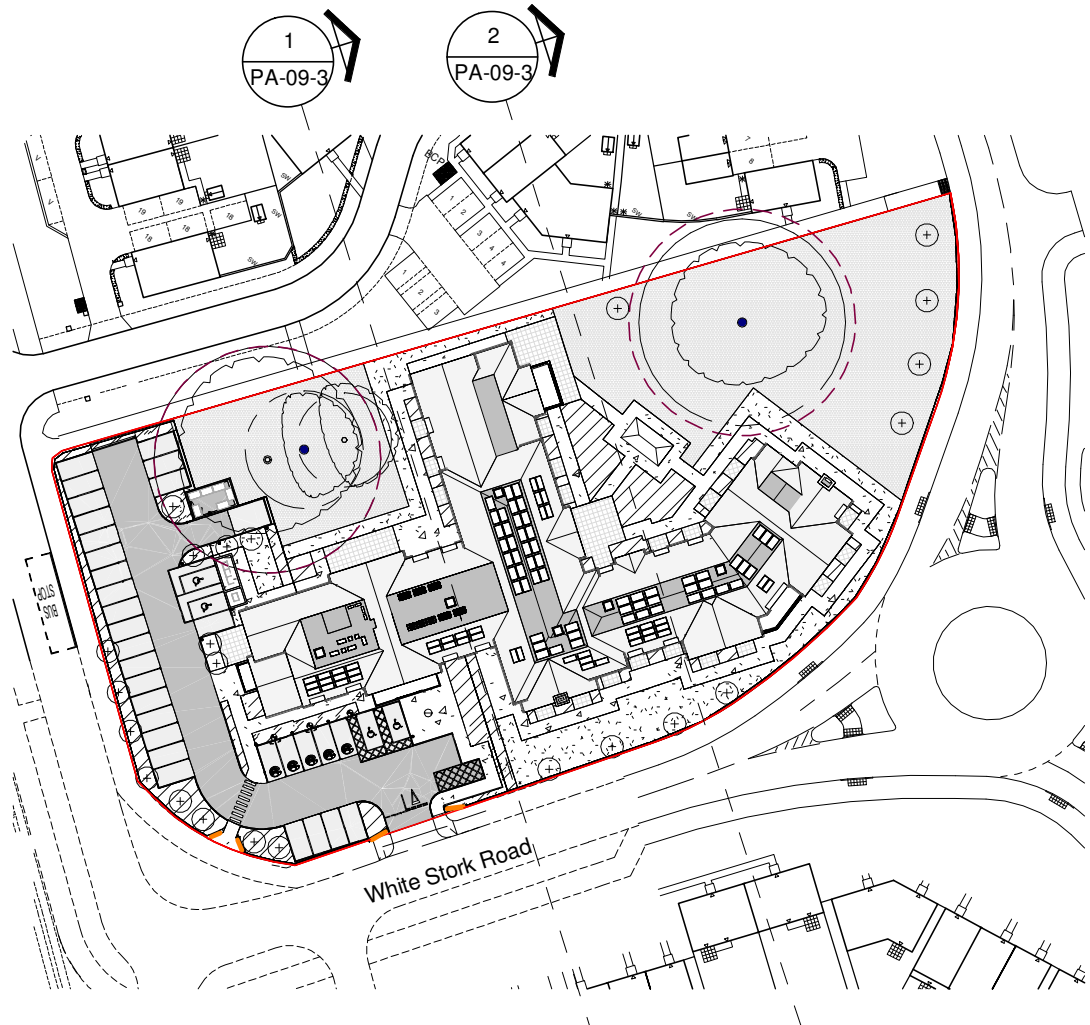

3 Site Plan 1-1000
1 : 1000