


GENERAL NOTES:
This drawing is to be read in conjunction with all other drawings, schedules, specifications and other relevant information. Any discrepancies are to be reported to Indigo Landscape Architects Limited and resolution sought prior to proceeding. This drawing is subject to copyright.

Location plan 1:500 @ A1

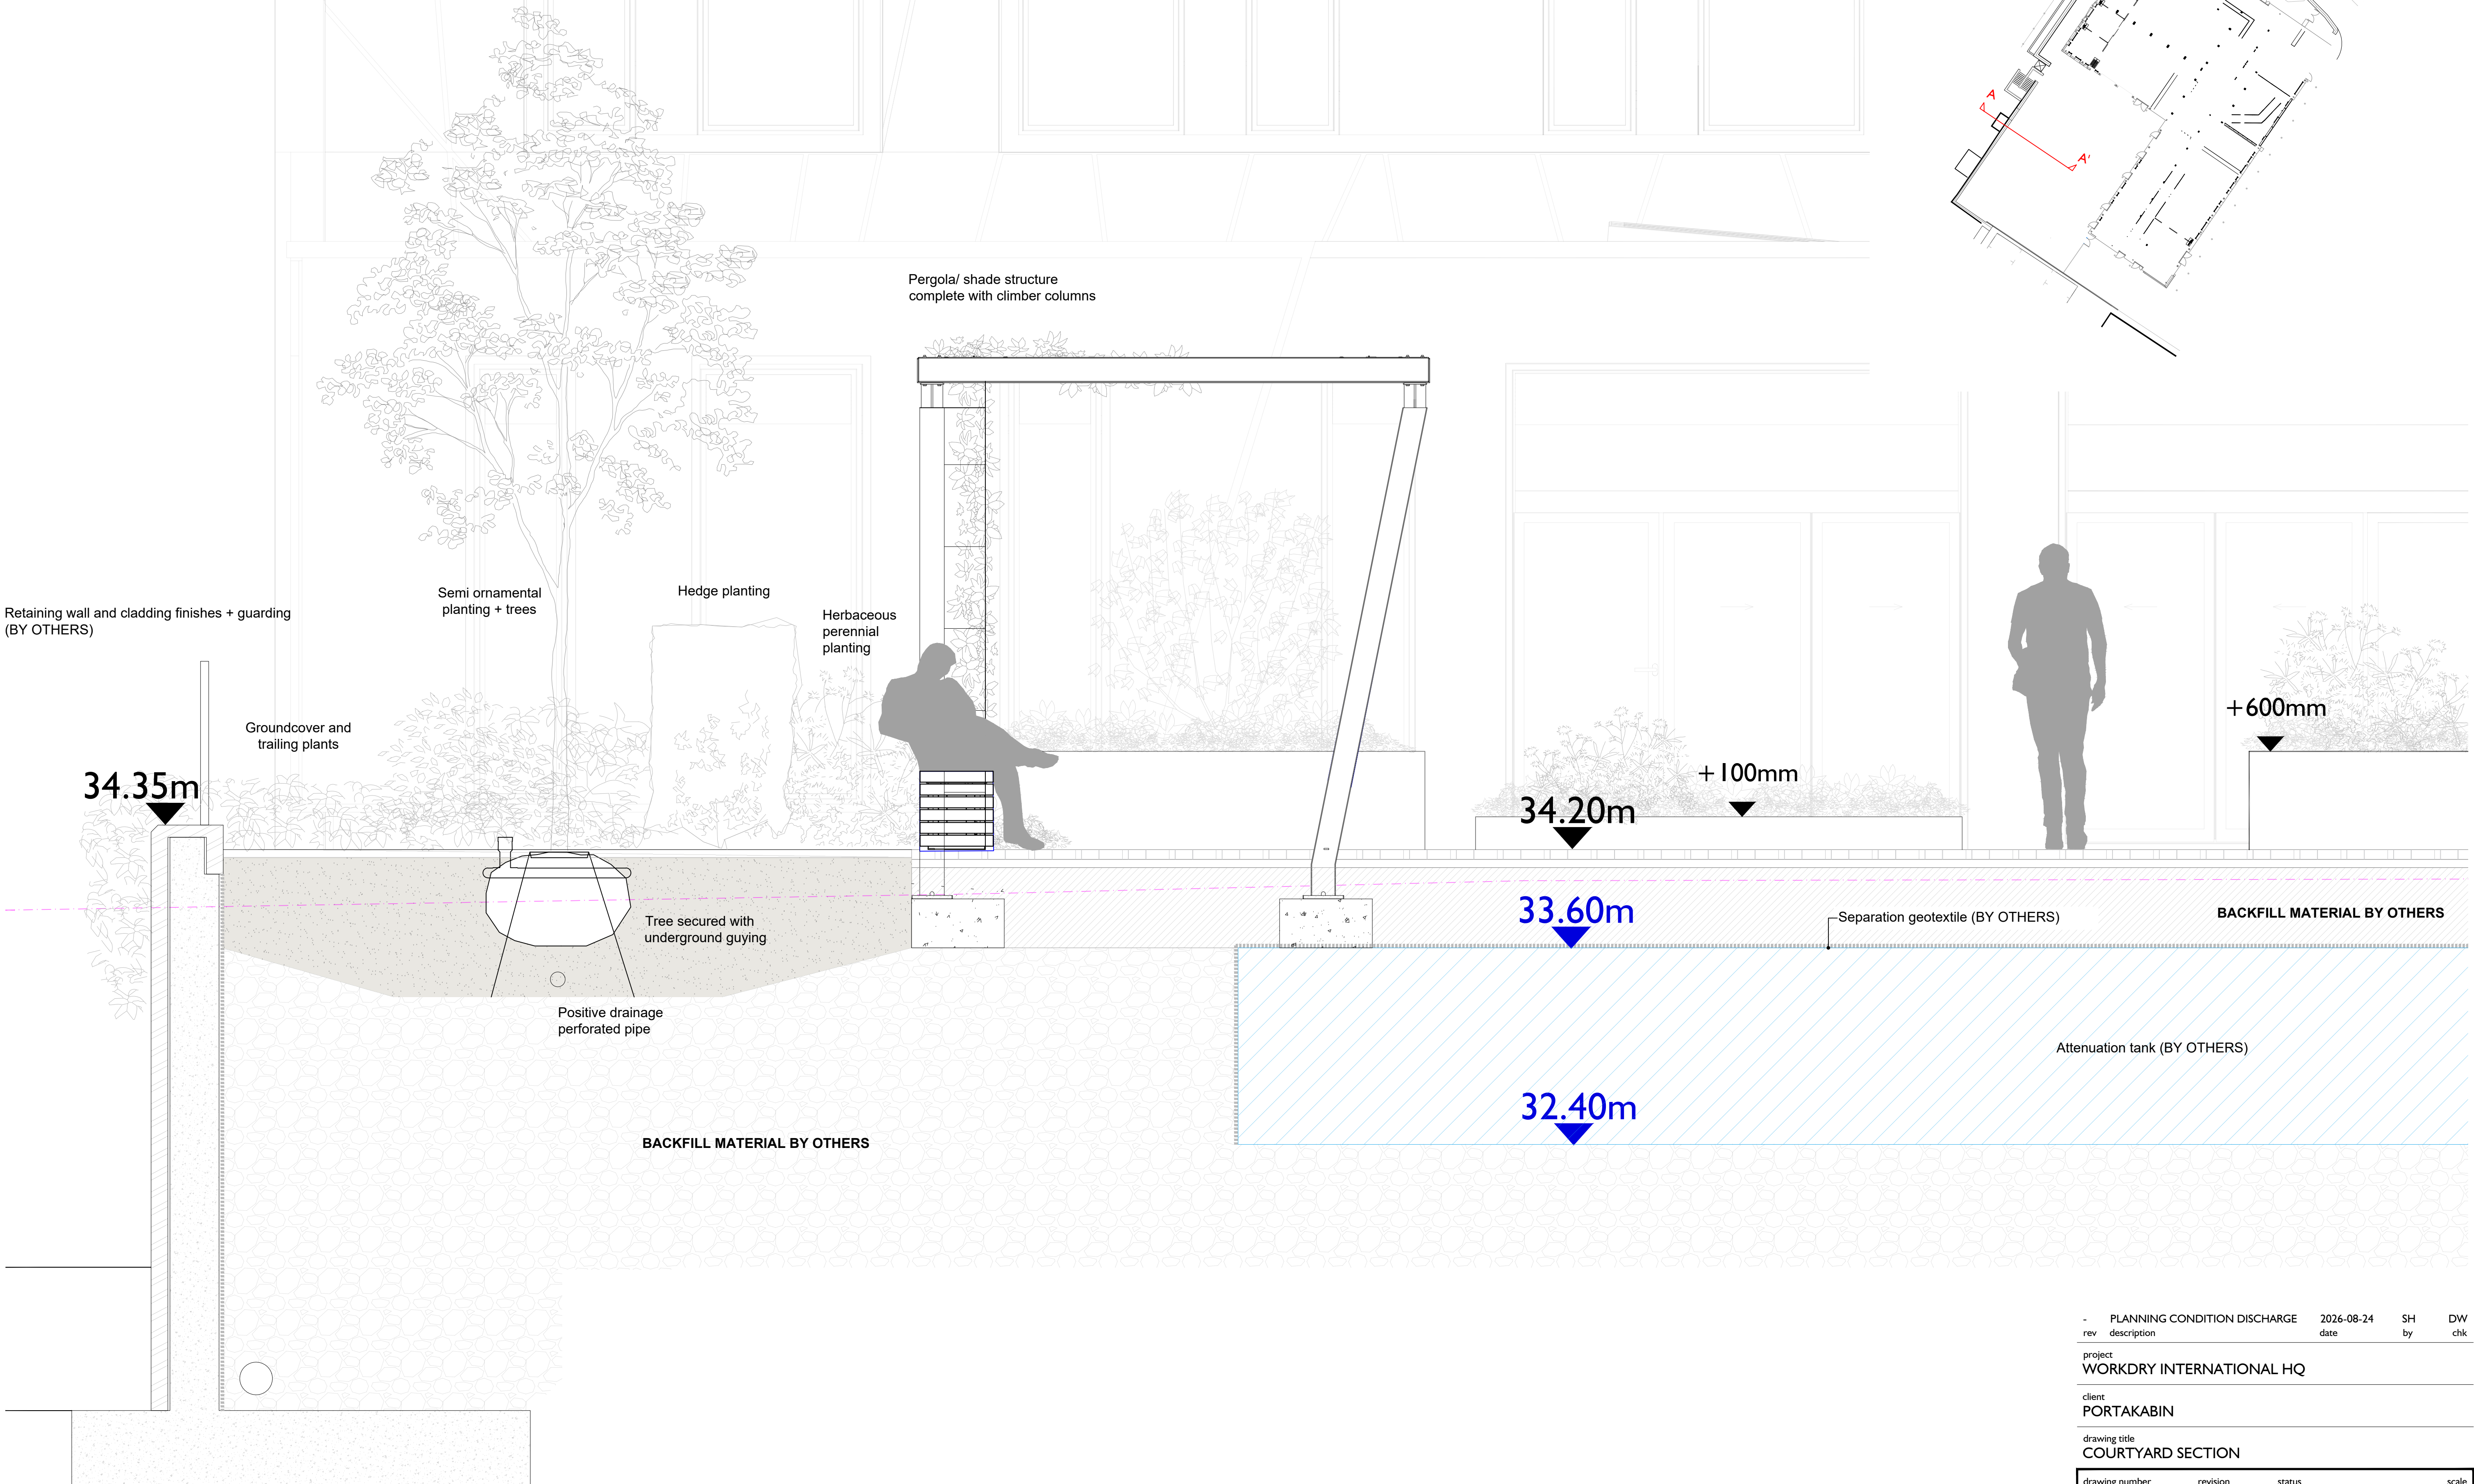

-	PLANNING CONDITION DISCHARGE	2026-08-24	SH	DW
	rev description	date	by	chk
project				
WORKDRY INTERNATIONAL HQ				
client				
PORTAKABIN				
drawing title				
COURTYARD SECTION				
drawing number revision status scale				
16894-ILA-XX-XX-D-L-4002 S0 1:25				