


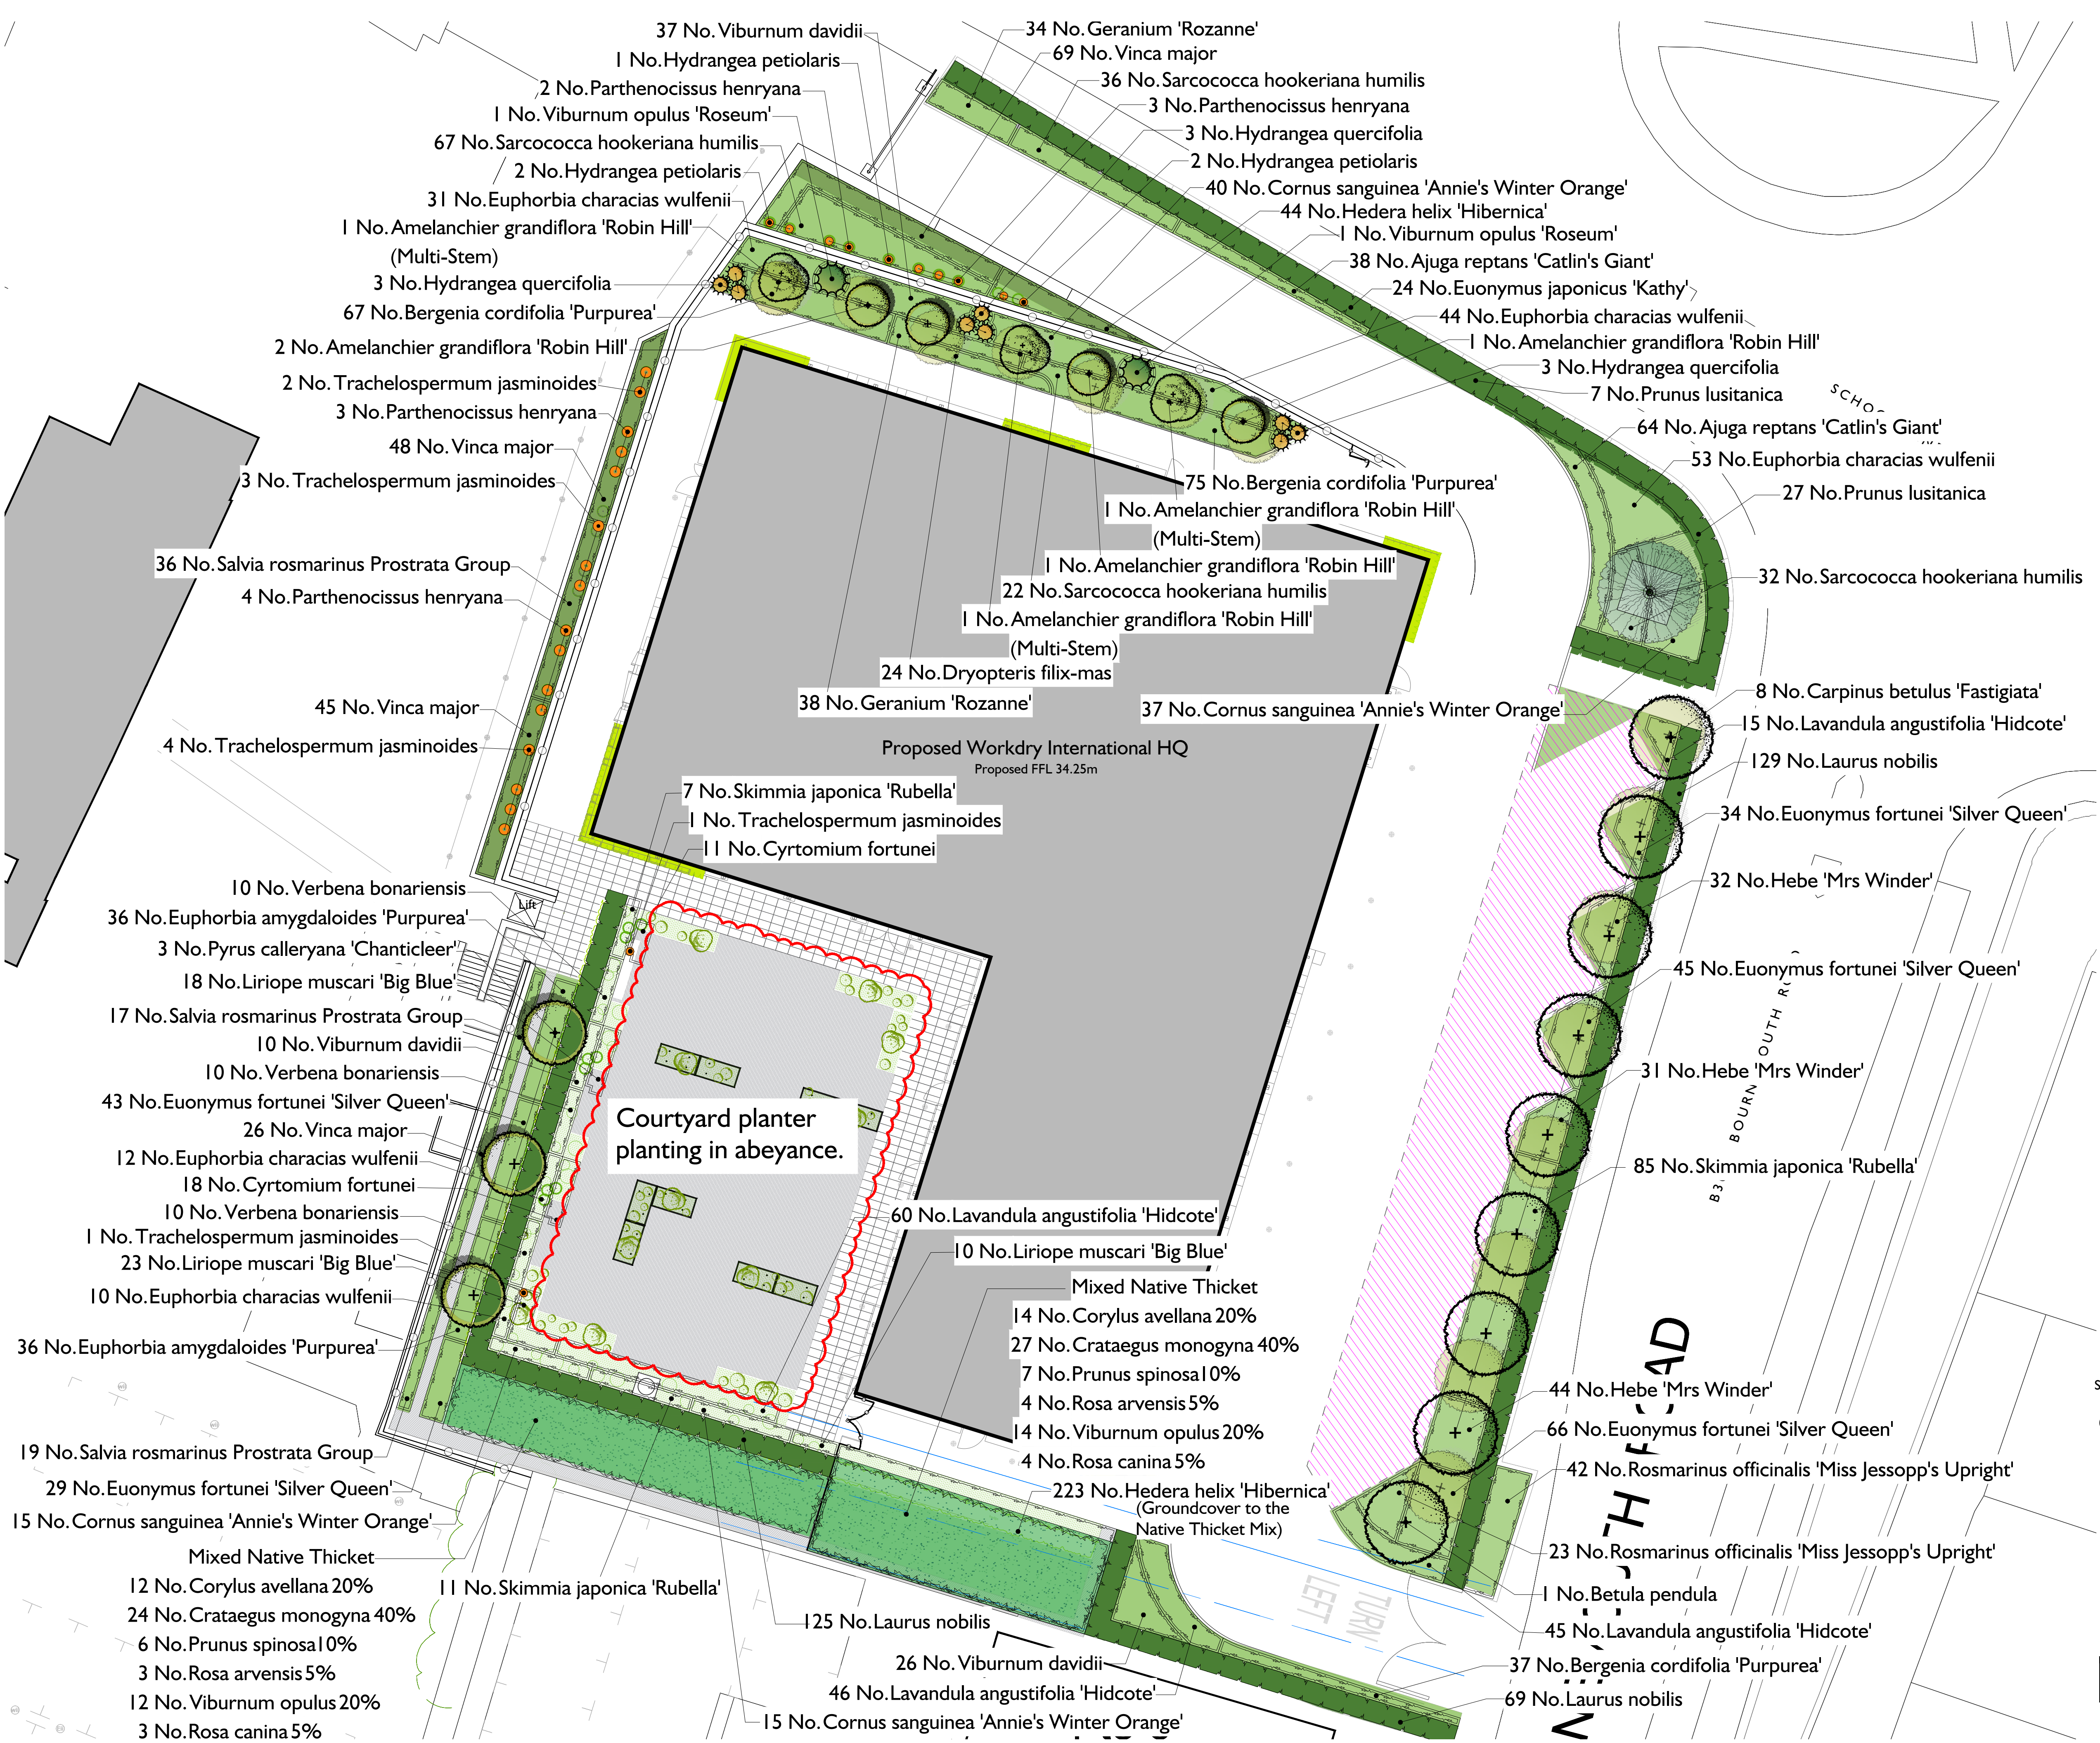

KEY

- Proposed fastigiate tree
- Other proposed native trees
- Space for Seasonal Christmas tree
- Proposed hedge
- Proposed shrub/ groundcover planting
- Proposed ground cover trailing plants
- Proposed native thicket mix
- Proposed climbing plants
- Proposed specimen shrub planting
- Green Wall as per Viritopia's detail
- Proposed Specialist Tree pit

GENERAL NOTES:
This drawing is to be read in conjunction with all other relevant disciplines drawings, schedules, specifications and supporting information. Any discrepancies are to be reported to Indigo Landscape Architects Limited and resolution sought prior to proceeding. This drawing is subject to copyright.

SCALE 1:150 @ A1
0 5 10 m

NORTH

rev	description	date	SP	DW
-	Issued for planning	2026-07-02	SP	DW

project
WORKDRY INTERNATIONAL HQ

client
PORTAKABIN

drawing title
LANDSCAPE SOFTWARES PLAN (1 OF 2)

dwg no.	revision	status	scale
16894-ILA-XX-XX-DR-L-1003	-	S0	1:150@A1

TEL: 01722 340140 ENQUIRIES@INDIGOLANDSCAPE.CO.UK WWW.INDIGOLANDSCAPE.CO.UK
INDIGO LANDSCAPE ARCHITECTS LIMITED