


GENERAL NOTES:
This drawing is to be read in conjunction with all other relevant disciplines drawings, schedules, specifications and supporting information. Any discrepancies are to be reported to Indigo Landscape Architects Limited and resolution sought prior to proceeding. This drawing is subject to copyright.

INDIGO

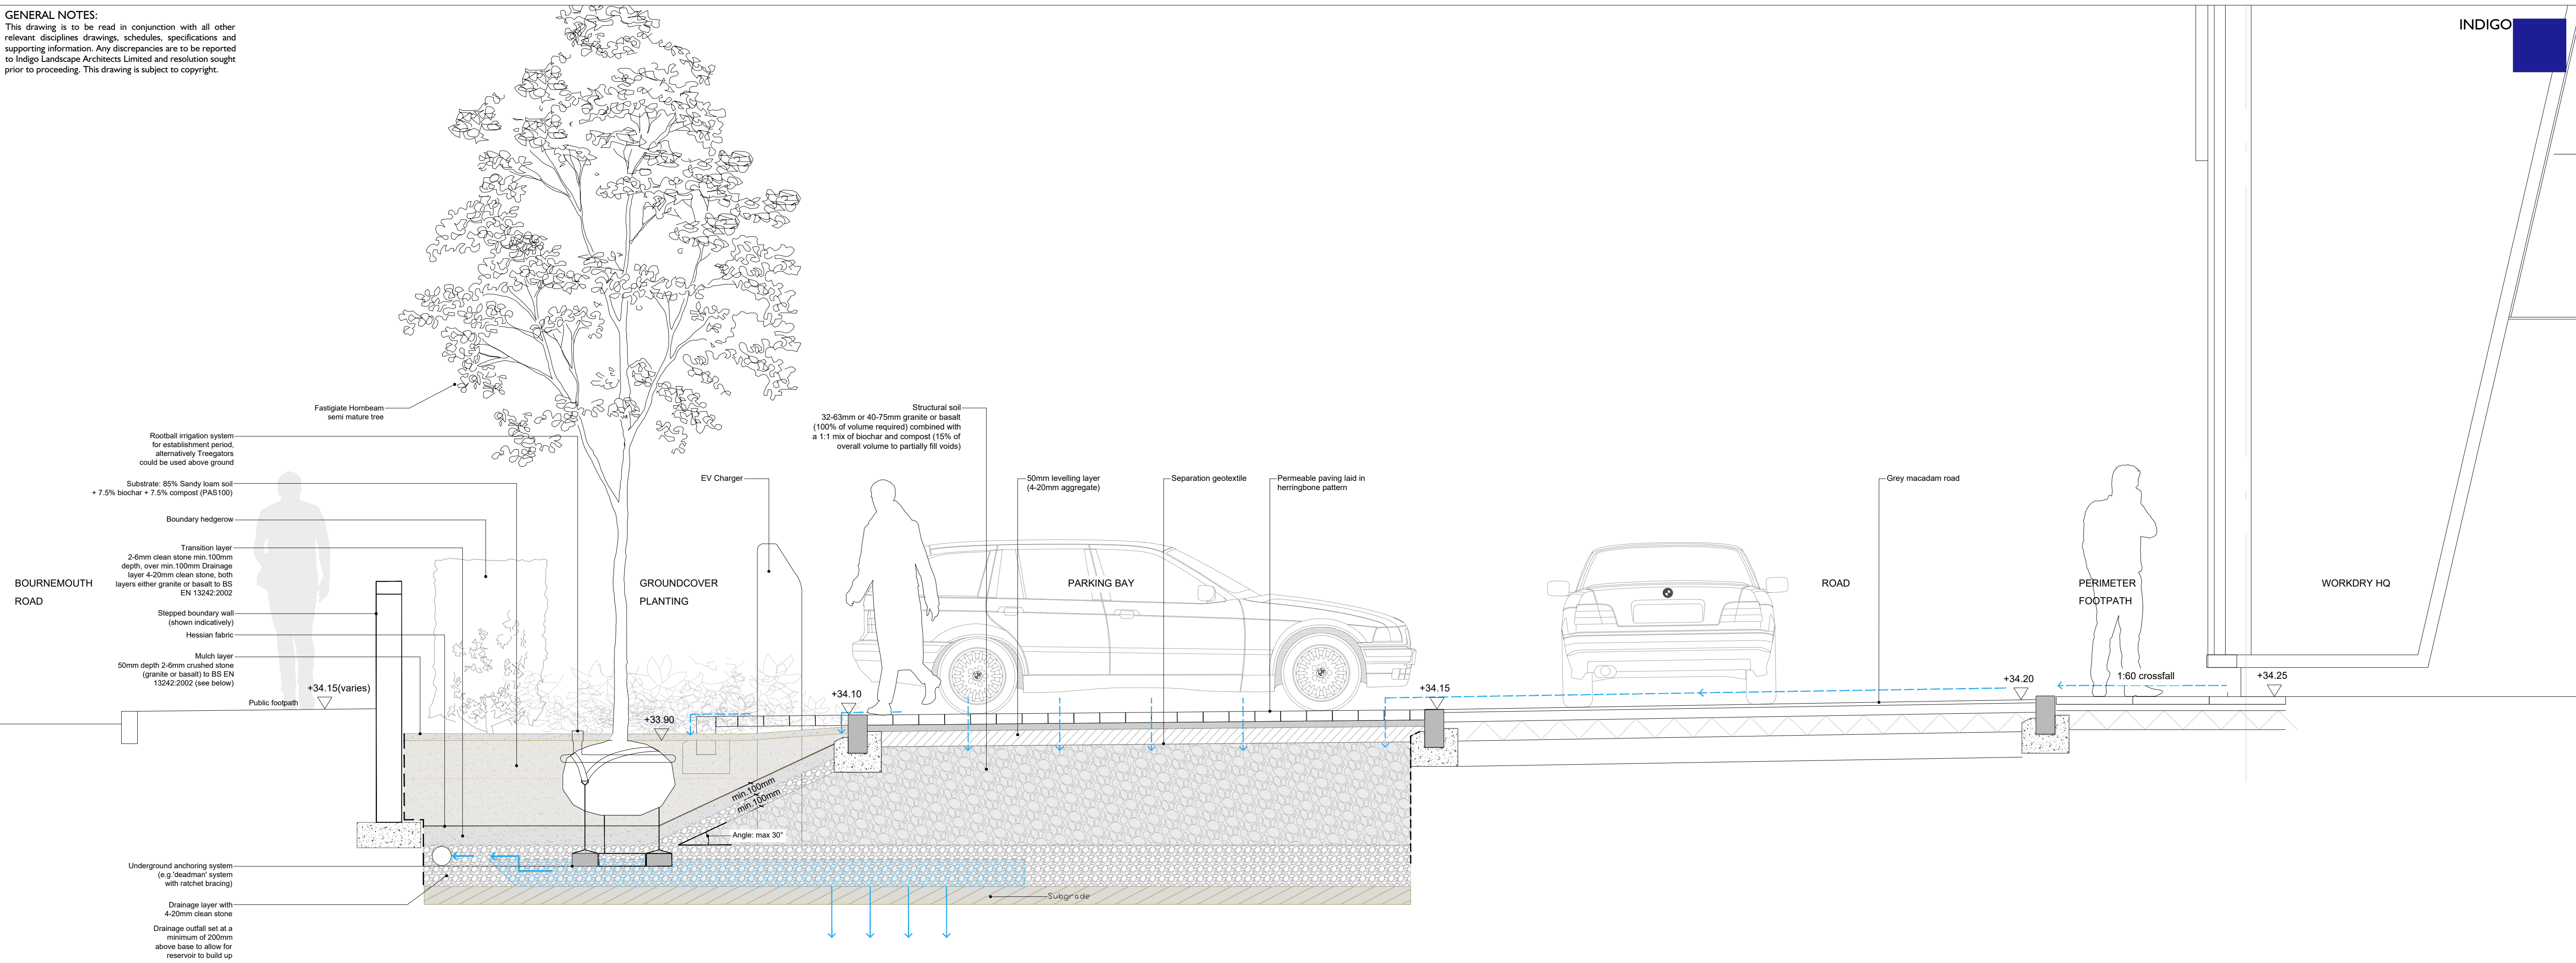

-	Issued for Planning	2026-08-24	DW	CB
rev	description	date	by	chk
project	WORKDRY INTERNATIONAL HQ			
client	PORTAKABIN			
drawing title	PARKING BAY DETAILS			
drawing number	revision	status	scale	
16894-ILA-XX-XX-D-L-4001	S0	VARIES@AI		

TEL: 01722 340140 ENQUIRIES@INDIGOLANDSCAPE.CO.UK WWW.INDIGOLANDSCAPE.CO.UK
INDIGO LANDSCAPE ARCHITECTS LIMITED