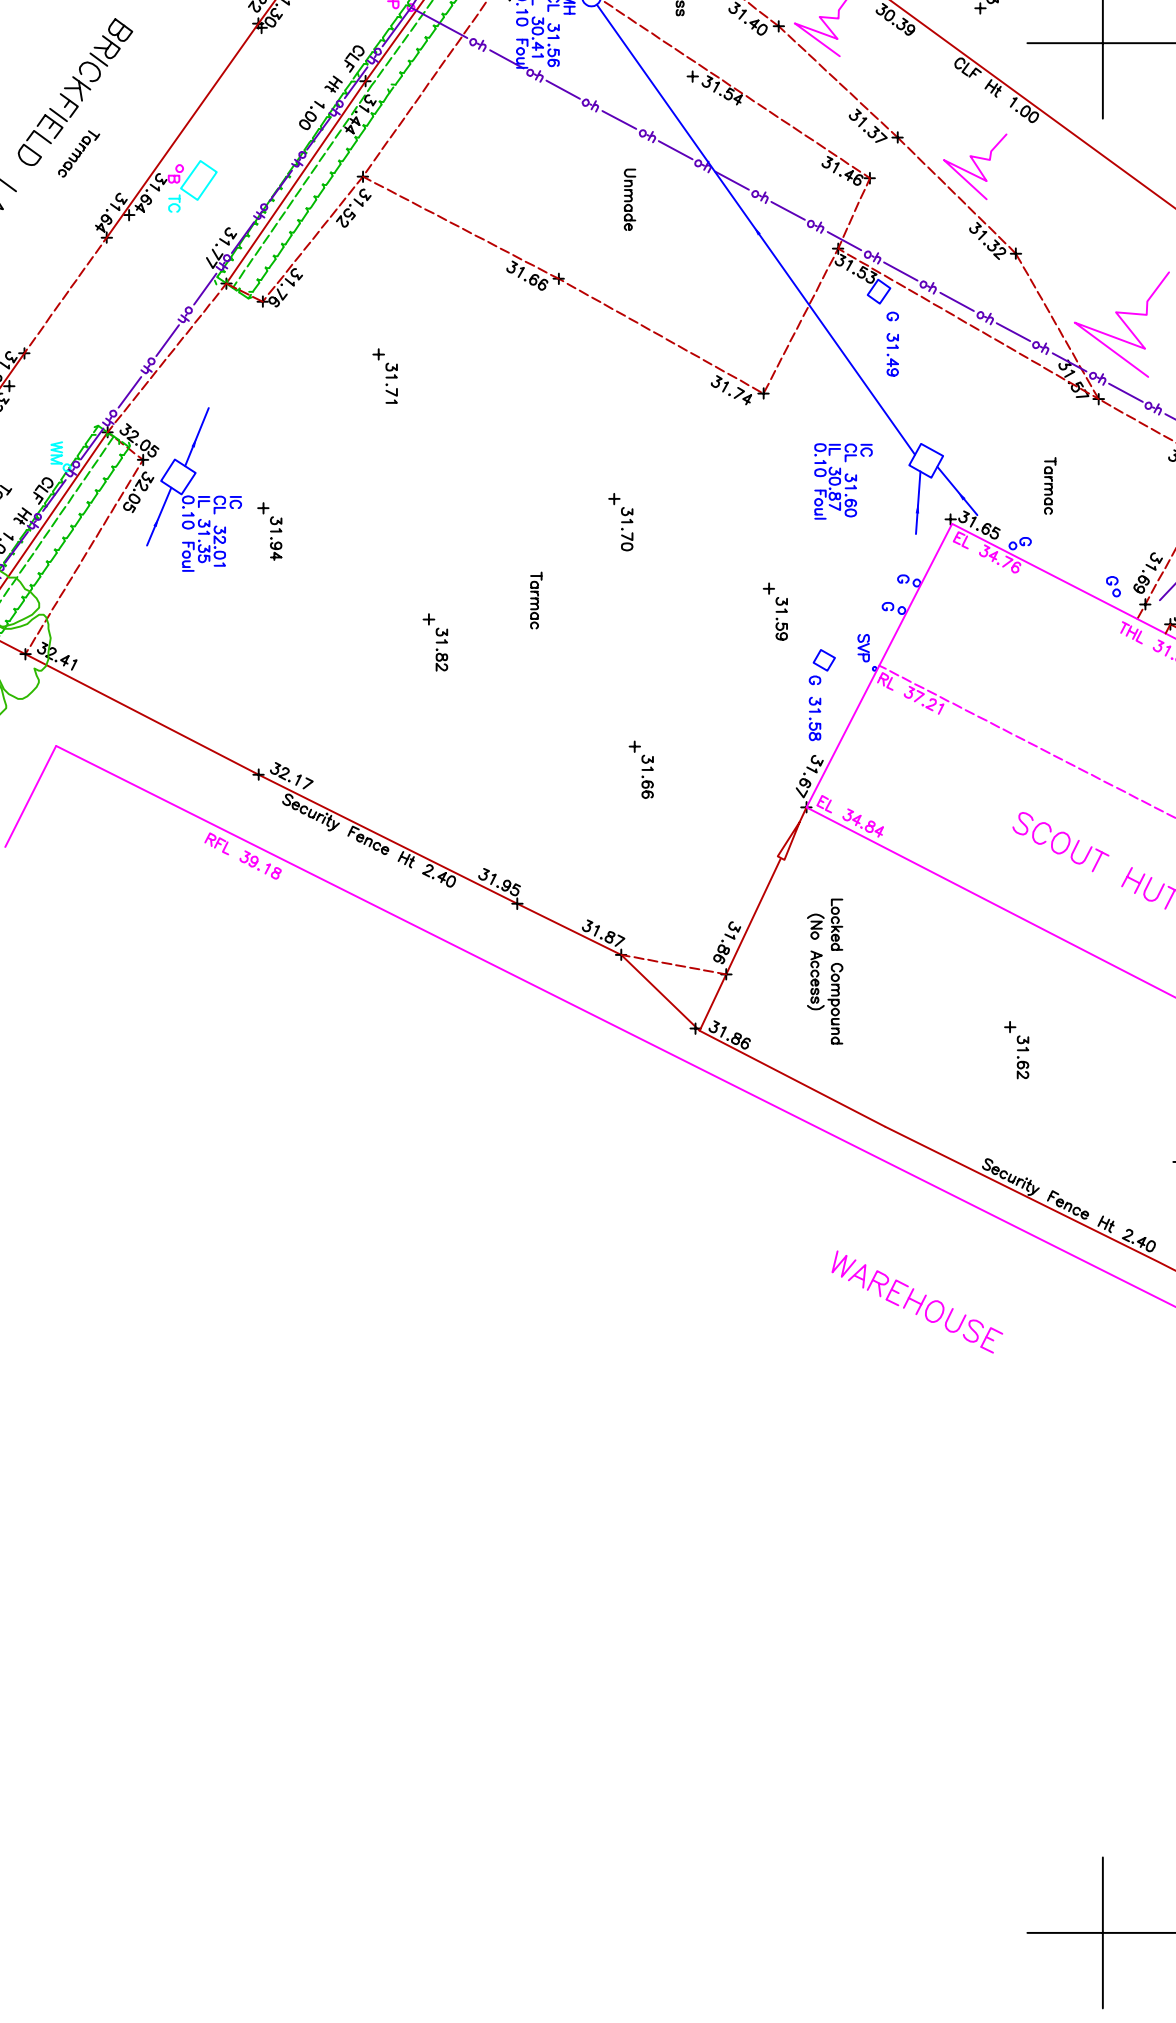
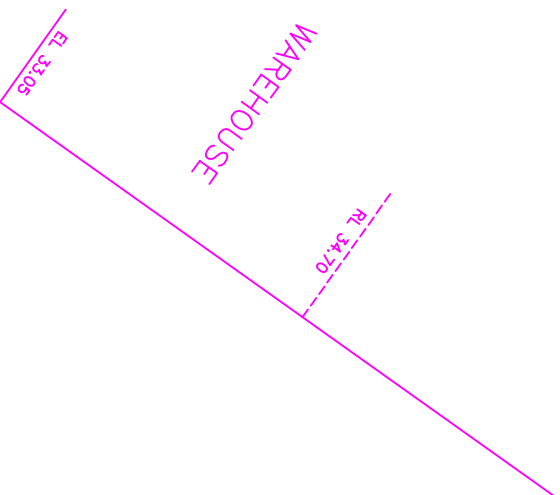


NOTES

Survey GPS & Datum Levels

Survey GNS

The survey grid is Related to Ordnance Survey grid by GPS Observations.

Survey Datum

The survey datum is related to Ordnance Survey datum by GPS observations.

Drainage

Where drainage flows (wastewater) there are shown, data has been recorded from the surface by visual inspection only. Drainage connections to other amenabilities, if assumed, Where drainage information is critical a full drainage testing survey should be undertaken.

Beam Map Data

Information shown is only for adjacent properties and boundaries is shown for illustrative purposes only. These features have not been surveyed unless explicitly stated. This information has been taken from Ordnance Survey maps using digital data. Copyright and database rights 2005 OS. Licence no. 0000406836. This information is not beheimelt

At all other elevations shown be reduced by the contractor before commencing work on site. The copyright of this drawing remains with the Survey House and may not be copied reproduced in any form without prior written consent.


**THE
SURVEY
HOUSE**

The Survey House Ltd
3 Well house Barns,
Chester Road,
Chester,
CH4 0DH,
Telephone: 01244 955 599

Email: office@thesurveyhouse.co.uk
Website: www.thesurveyhouse.co.uk

THE COPYRIGHT IN THIS DOCUMENT IS CONFIDENTIAL TO AND THE PROPERTY OF
THE SURVEY HOUSE