


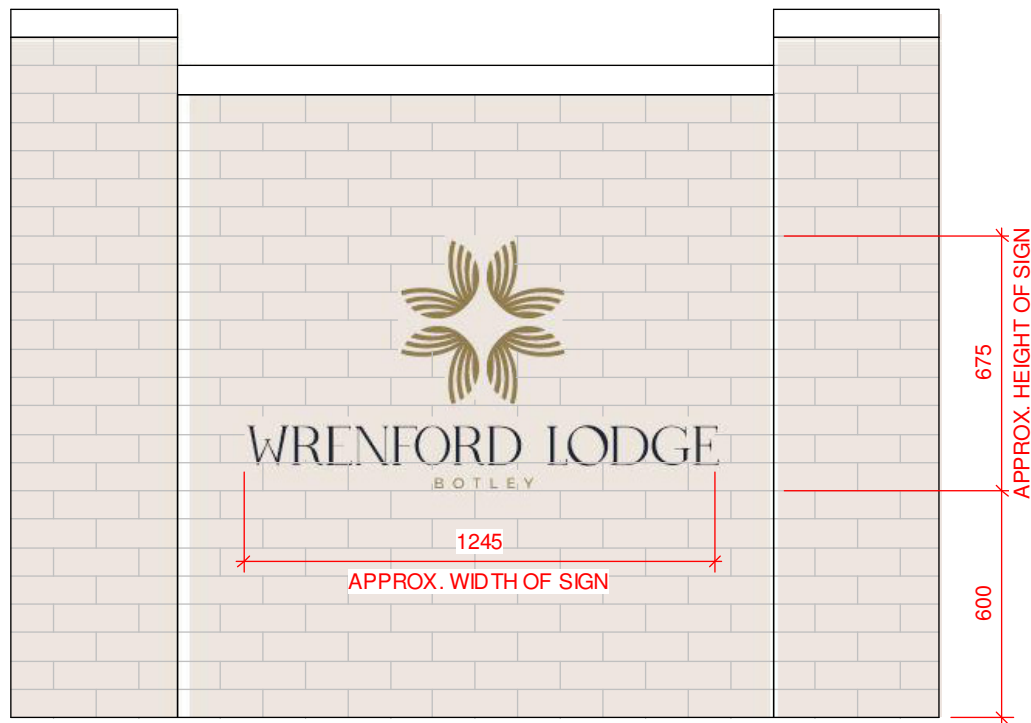


2 - WALL MOUNTED SIGN - PEDESTRIAN ENTRANCE

1:20

- INDIVIDUAL LETTERING TO READ "WRENFORD LODGE"
- STAINLESS STEEL
- BACK OF LETTERS TO BE FIXED TO FACE OF WALL. STYLE & FIXING DETAILS T.B.C.
- STAINLESS STEEL FINISH. FINISH TO ALLOW FOR WEATHERING AND PREVENT TARNISHING.
- HALO-LIT. EXTERNALLY ILLUMINATED UP TO 600 cd/m². POWER ON/OFF VIA DUSK-TO-DAWN SENSOR.

COLOURS:
Blue RGB 27, 35, 48
Gold RGB 145, 125, 82

DIMENSIONS (m):	
Height	0.675
Width	1.245
Depth	0.05
Height from ground to base of advertisement	0.6
Maximum height of individual letters / symbols	0.45

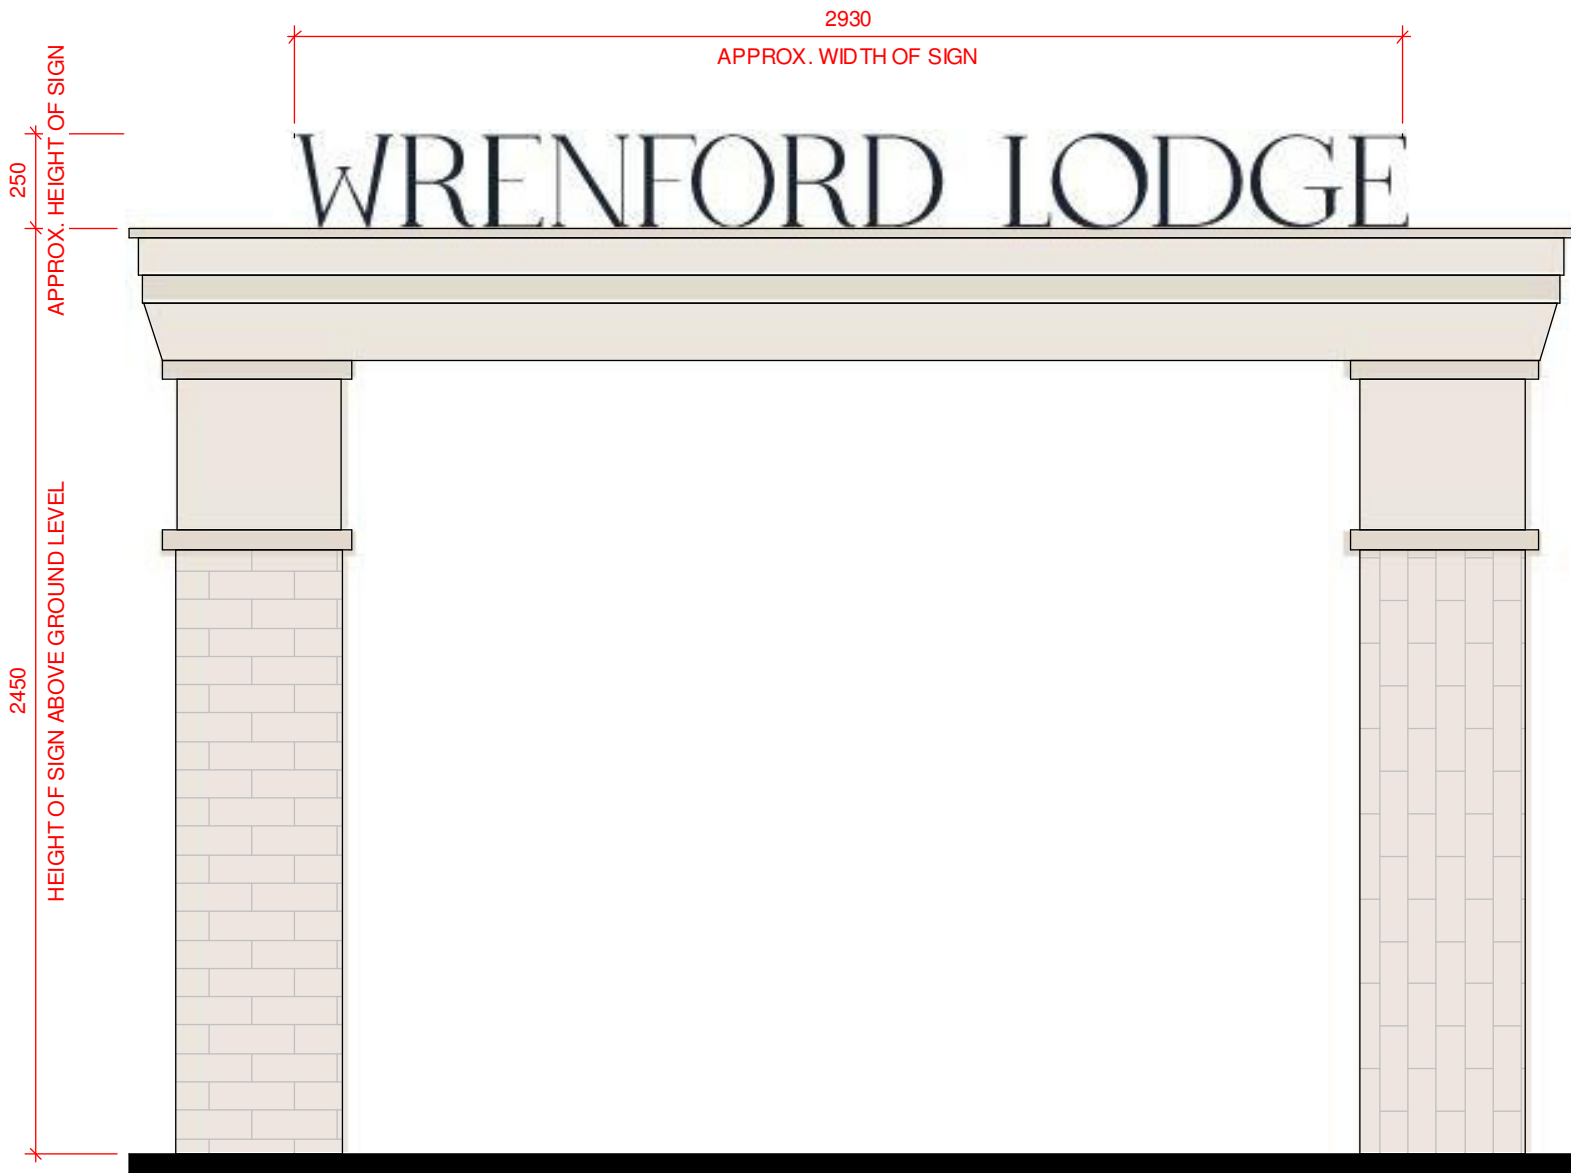

4 - CANOPY SIGN

1:20

- INDIVIDUAL LETTERING TO READ "WRENFORD LODGE"
 BASE OF LETTERS FIXED TO TOPSIDE OF EXTERNAL ENTRANCE CANOPY. STYLE & FIXING DETAILS T.B.C.
 BASE OF SIGNAGE TO BE VISIBLE FROM GROUND LEVEL.
 STAINLESS STEEL FINISH. FINISH TO ALLOW FOR WEATHERING AND PREVENT TARNISHING.
 FONT T.B.C.
 ILLUMINATED INTERNALLY UP TO 600 cd/m². POWER ON/OFF VIA DUSK-TO-DAWN SENSOR.

COLOURS:
Blue RGB 27, 35, 48

DIMENSIONS (m):	
Height	0.25
Width	2.93
Depth	0.05
Height from ground to base of advertisement	2.45
Maximum projection from face of building	1.9
Maximum height of individual letters / symbols	0.25

