


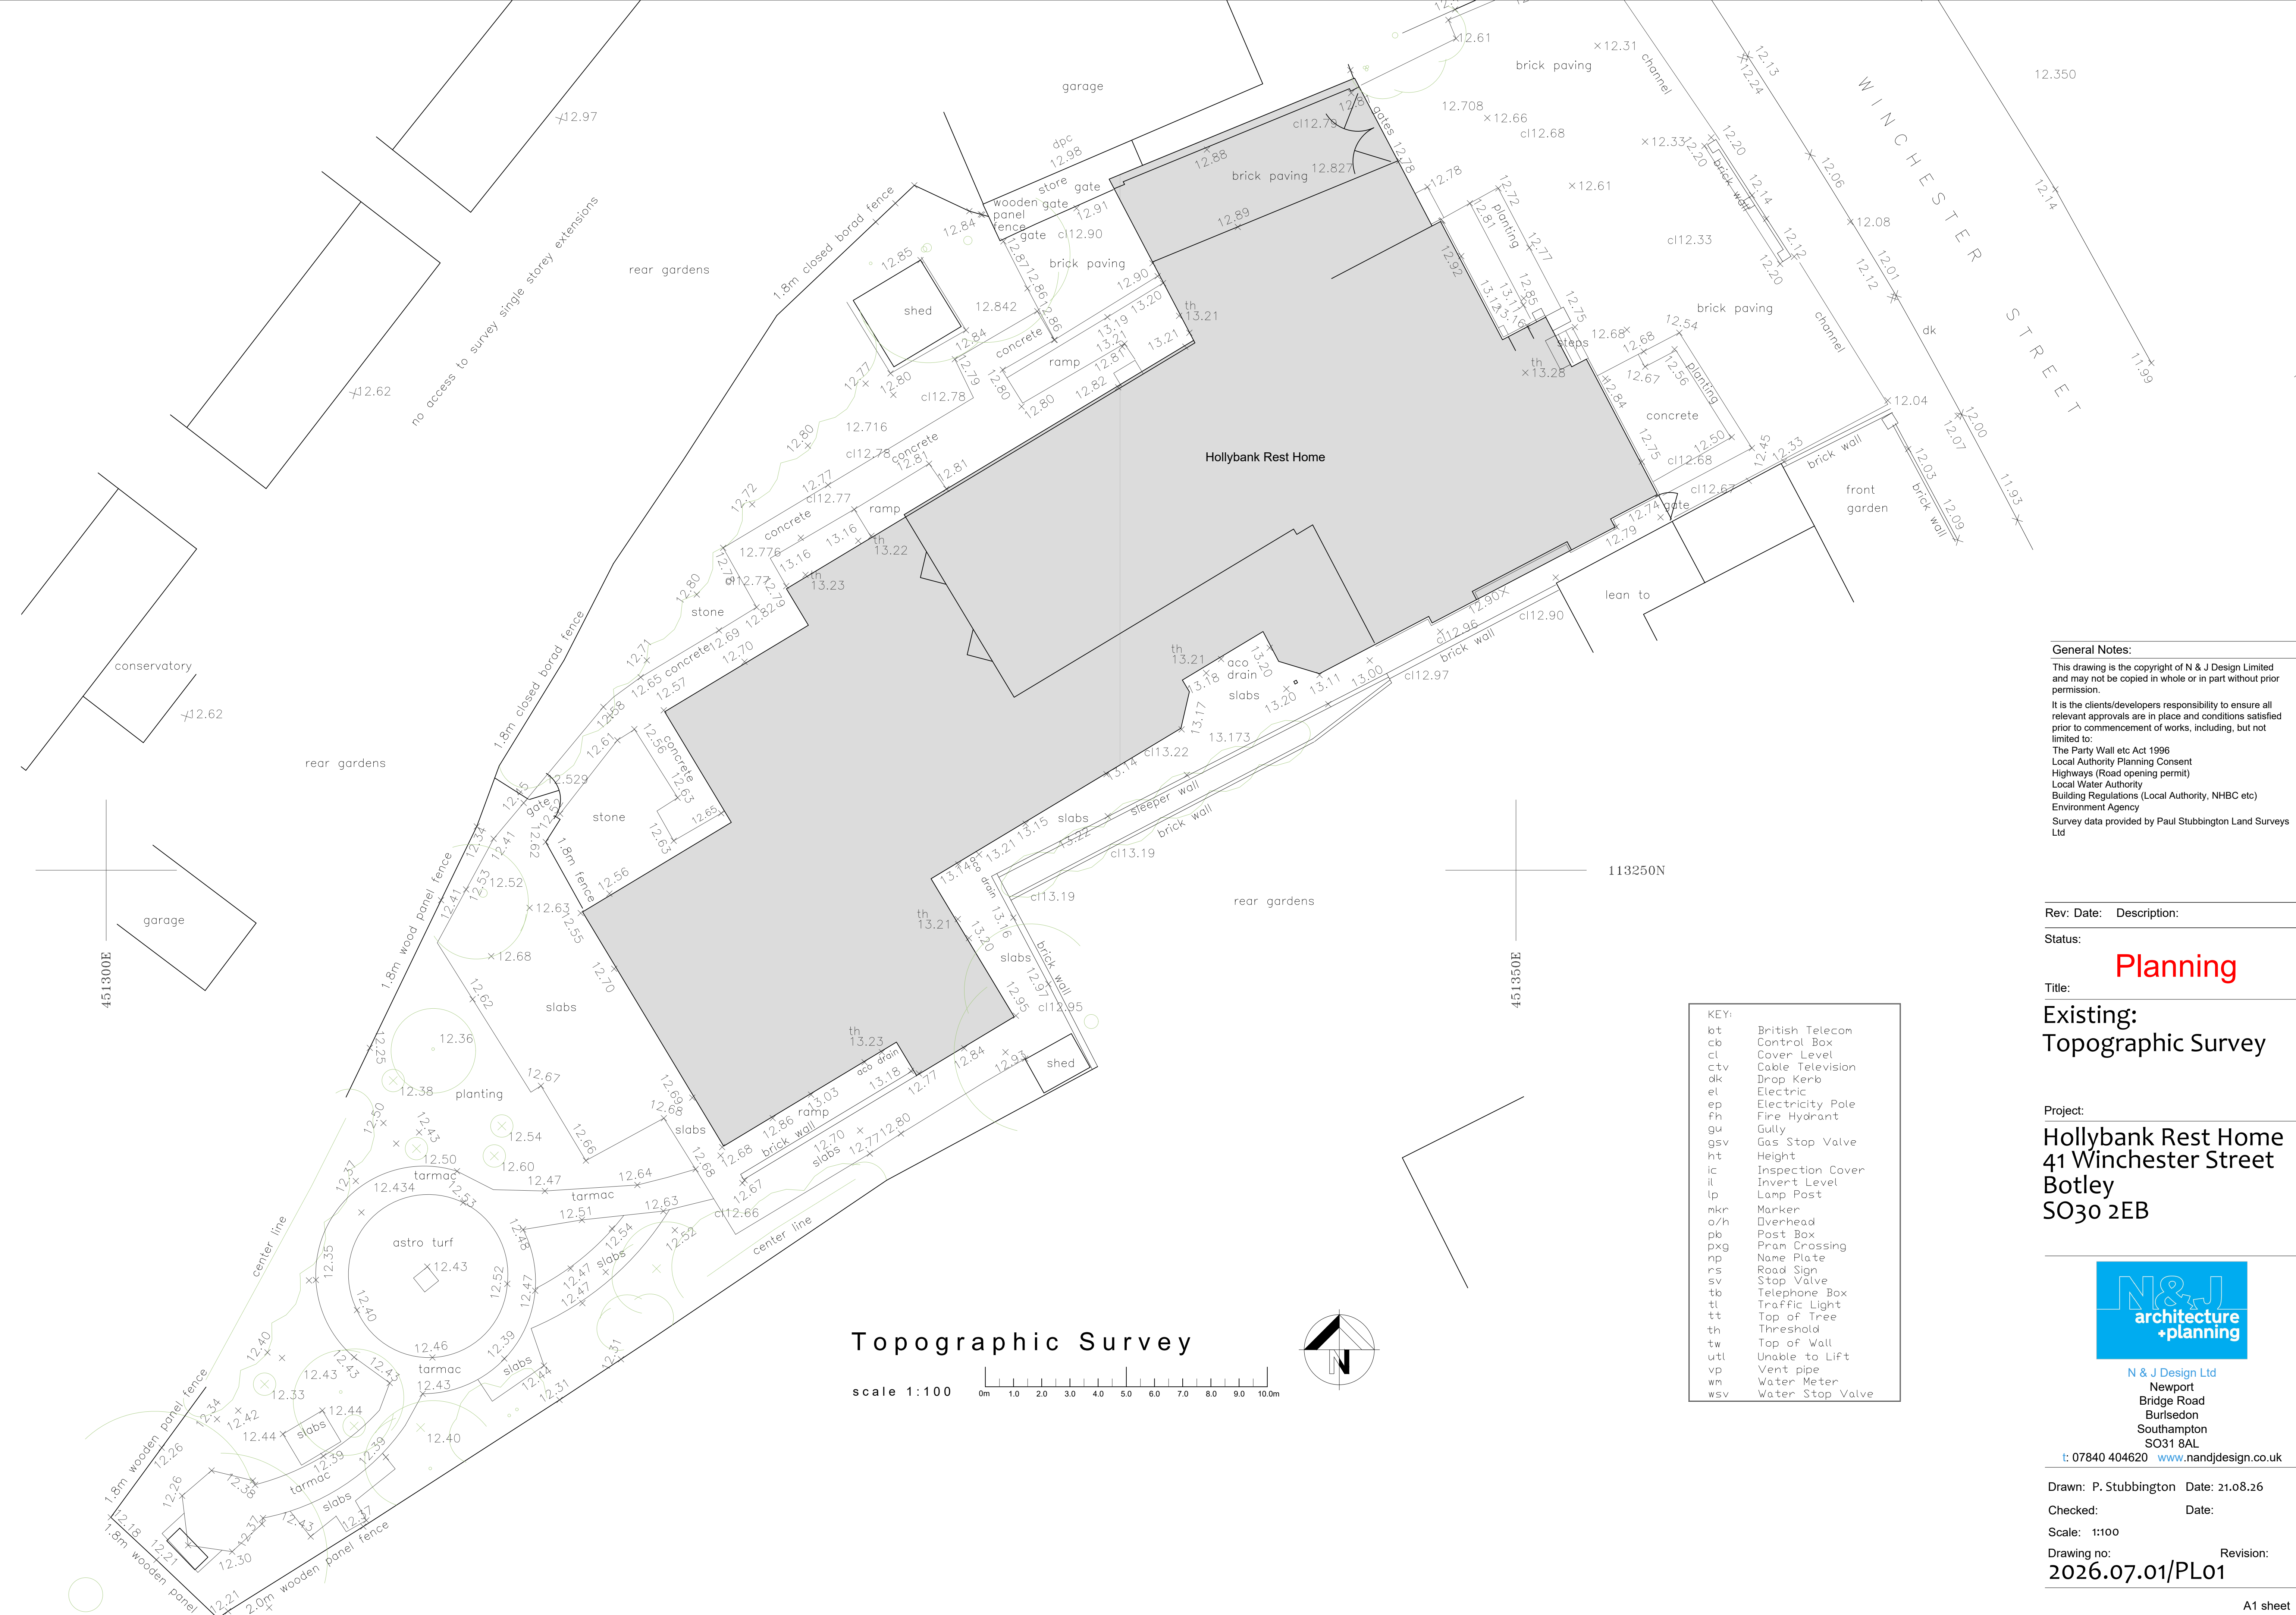

General Notes:
This drawing is the copyright of N & J Design Limited and may not be copied in whole or in part without prior permission.
It is the clients/developers responsibility to ensure all relevant approvals are in place and conditions satisfied prior to commencement of works, including, but not limited to:
The Party Wall etc Act 1996
Local Authority Planning Consent
Highways (Road opening permit)
Local Water Authority
Building Regulations (Local Authority, NHBC etc)
Environment Agency
Survey data provided by Paul Stubbington Land Surveys Ltd

Rev: Date: Description:

Status: **Planning**

Title: **Existing: Topographic Survey**

Project: **Hollybank Rest Home
41 Winchester Street
Botley
SO30 2EB**



N & J Design Ltd
Newport
Bridge Road
Bursledon
Southampton
SO31 8AL
t: 07840 404620 www.nandjdesign.co.uk

Drawn: P. Stubbington Date: 21.08.26
Checked: Date:
Scale: 1:100
Drawing no: 2026.07.01/PL01 Revision: