


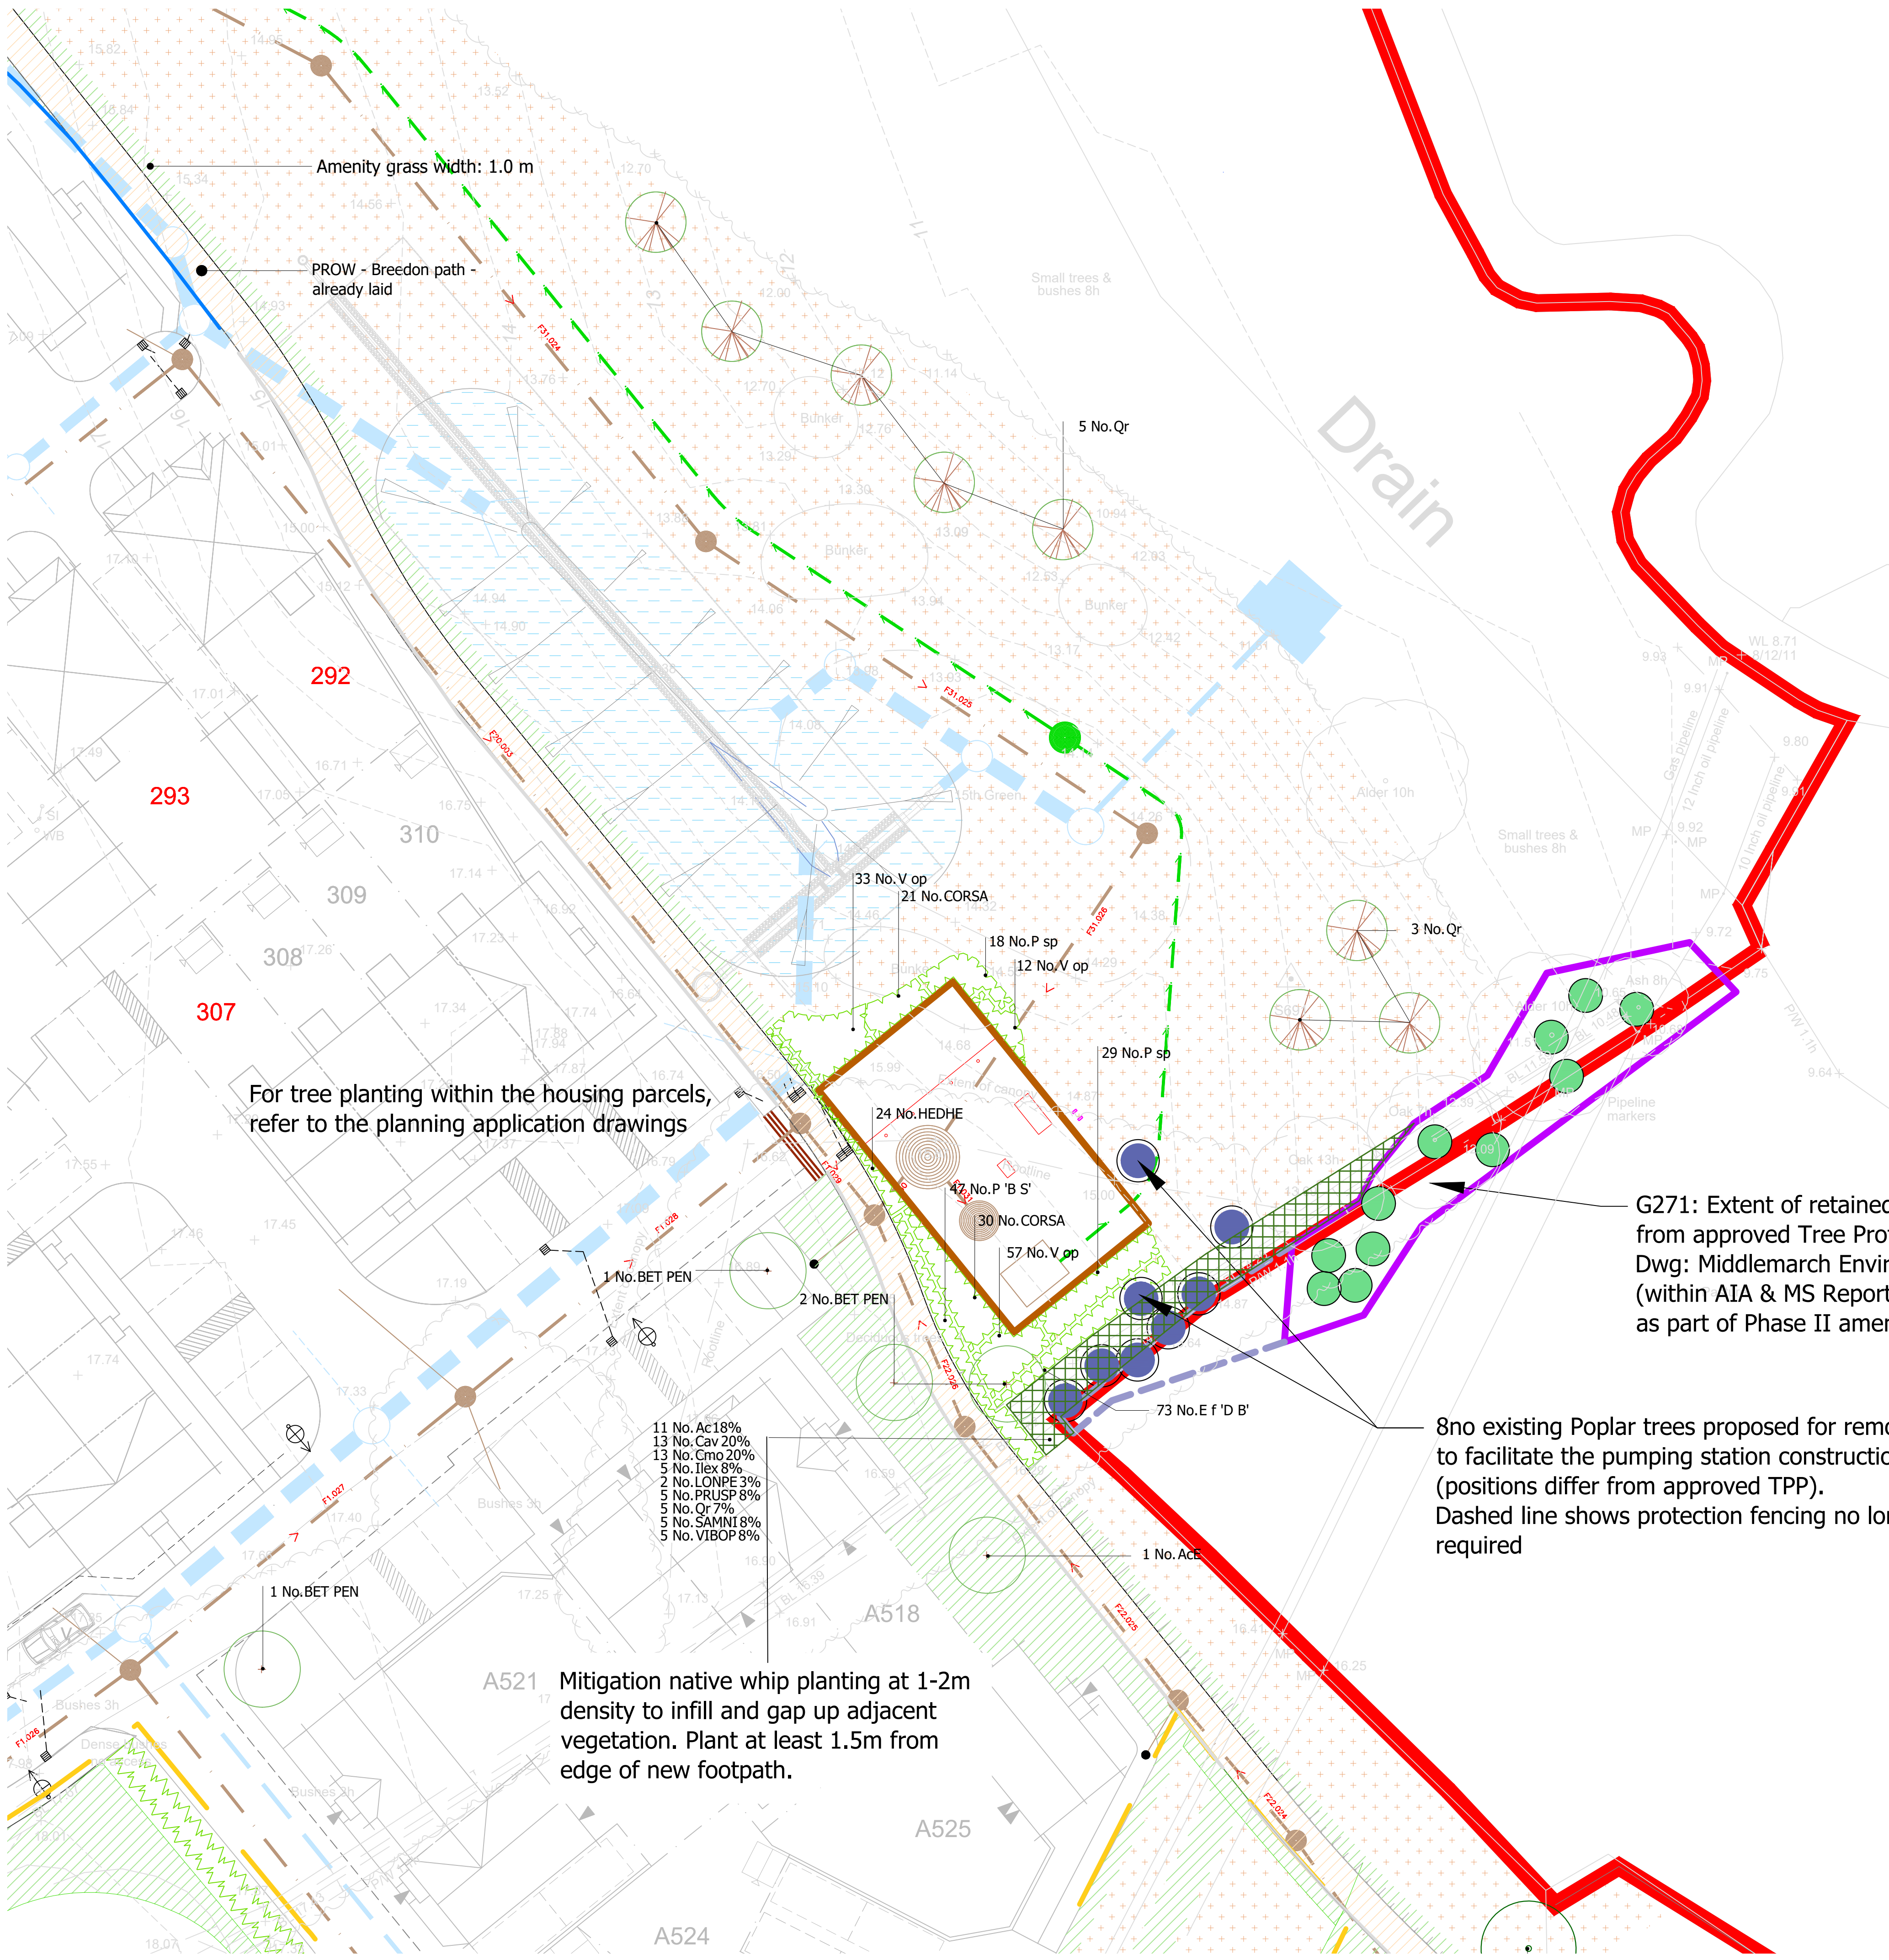

Plant schedule

Trees					
Number	Abbreviation	Species	Specification	Height	Girth
1 -	AcE	Acer campestre 'Elsrijk'	Semi-mature :Clear Stem min. 200 :4x :RB	600-650cm	30-35cm
4 -	BET PEN	Betula pendula	Extra Heavy Standard :3x :RB :Clear Stem min. 200	450-500cm	18-20cm
8 -	Qr	Quercus robur	Heavy Standard :Clear Stem 150-175 :2x :RB		12-14cm

Shrubs

Number	Abbreviation	Species	Specification	Height	Diameter	Pot Size	Density
21 -	CORSA	Cornus sanguinea	Branched :4 brks :C	40-60cm		3L	0.6Ctr
30 -	CORSA	Cornus sanguinea	Branched :2 brks :C	40-60cm		2L	0.7Ctr
73 -	E f 'D B'	Euonymus fortunei 'Dart's Blanket'	Bushy :3 brks :C			2L	0.45Ctr
47 -	P 'B S'	Perovskia 'Blue Spire'	Bushy :3 brks :C	30-40cm		3L	0.6Ctr
47 -	P sp	Prunus spinosa	Branched :3 brks :C	40-60cm		2L	0.7Ctr
45 -	V op	Viburnum opulus	Branched :4 brks :C	40-60cm		3L	0.7Ctr
57 -	V op	Viburnum opulus	Bushy :C	40-60cm		5-7.5L	0.45Ctr

Climbers

Number	Species	Specification	Density
24 -	Hedera helix	Several shoots; 3 breaks; C	0.6Ctr

Native planting

Number	Species	Height	Specification	Pot Size	Density	Percentage Contribution
11 -	Acer campestre	125-150cm	Feather :3 brks :2x :B		1Ctr	18%
13 -	Corylus avellana	60-80cm	Branched :3 brks :C	3L	1Ctr	20%
13 -	Crataegus monogyna	60-80cm	1+1 or 1/1 :Transplant - seed raised :B		1Ctr	20%
5 -	Ilex aquifolium	40-60cm	Bushy :3 brks :C	2L	1Ctr	8%
2 -	Lonicera periclymenum	60-80cm	3 brks :Several shoots :C	2L	1Ctr	3%
5 -	Prunus spinosa	60-80cm	1+1 or 1/1 :Branched :2 brks :B		1Ctr	8%
5 -	Quercus robur	125-150cm	Feather :2 brks :2x :B		1Ctr	7%
5 -	Sambucus nigra	60-80cm	1+1 or 1/1 :Branched :3 brks :B		1Ctr	8%
5 -	Viburnum opulus	60-80cm	1+2 or 1/2 :Branched :3 brks :B		1Ctr	8%
Total :64 -						

Amenity grass

Species rich grass for dry areas (such as 'Emorsgate EM1: Basic General Purpose Meadow mixture' which contains 20% wildflowers and 80% grasses)

Species rich grass for damp areas (such as 'Emorsgate EM8: Meadow mixture for Wetlands' which contains 20% wildflowers and 80% grasses)


Native whip planting

Tree protection fencing

Shrub planting

Existing Breedon gravel path already constructed

Planning drawing

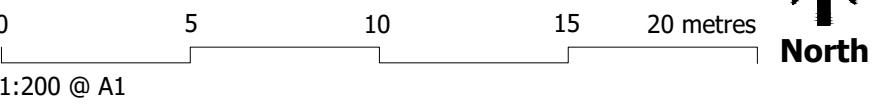

REV	DESCRIPTION	BY	CHK	APP	DATE
A	Updated tree notes	MG			04.02.19
B	Grasses added	MP	LB	LB	08.02.21
C	Planting added around P Station	DC	LB	LB	29.06.21
D	Bloor base updated	LB			22.07.21
E	Tree planting added	LB			08.09.21
G	Additional trees added	LB			24.09.21

5th FLOOR, LONGCROSS COURT
47 NEWPORT ROAD
CARDIFF
CF24 0AD

TEL: +44 (0)29 2032 0769
FAX: +44 (0)29 2045 5321
e-mail: info@wyg.com



Project:
BOORLEY GREEN

Drawing Title:
PUMPING STATION Landscape Proposals

Scale @	A1	Drawn	Date	Checked	Date	Approved	Date
1:250		MG	18.01.19				
Project No.	A073968-5	Office	4124	Type	L	Drawing No.	516
							G