


APPENDIX 2 ROOT PROTECTION AREA PLAN

- Root protection area in meters radially from the centre of the stem
- As above but tree to be removed.

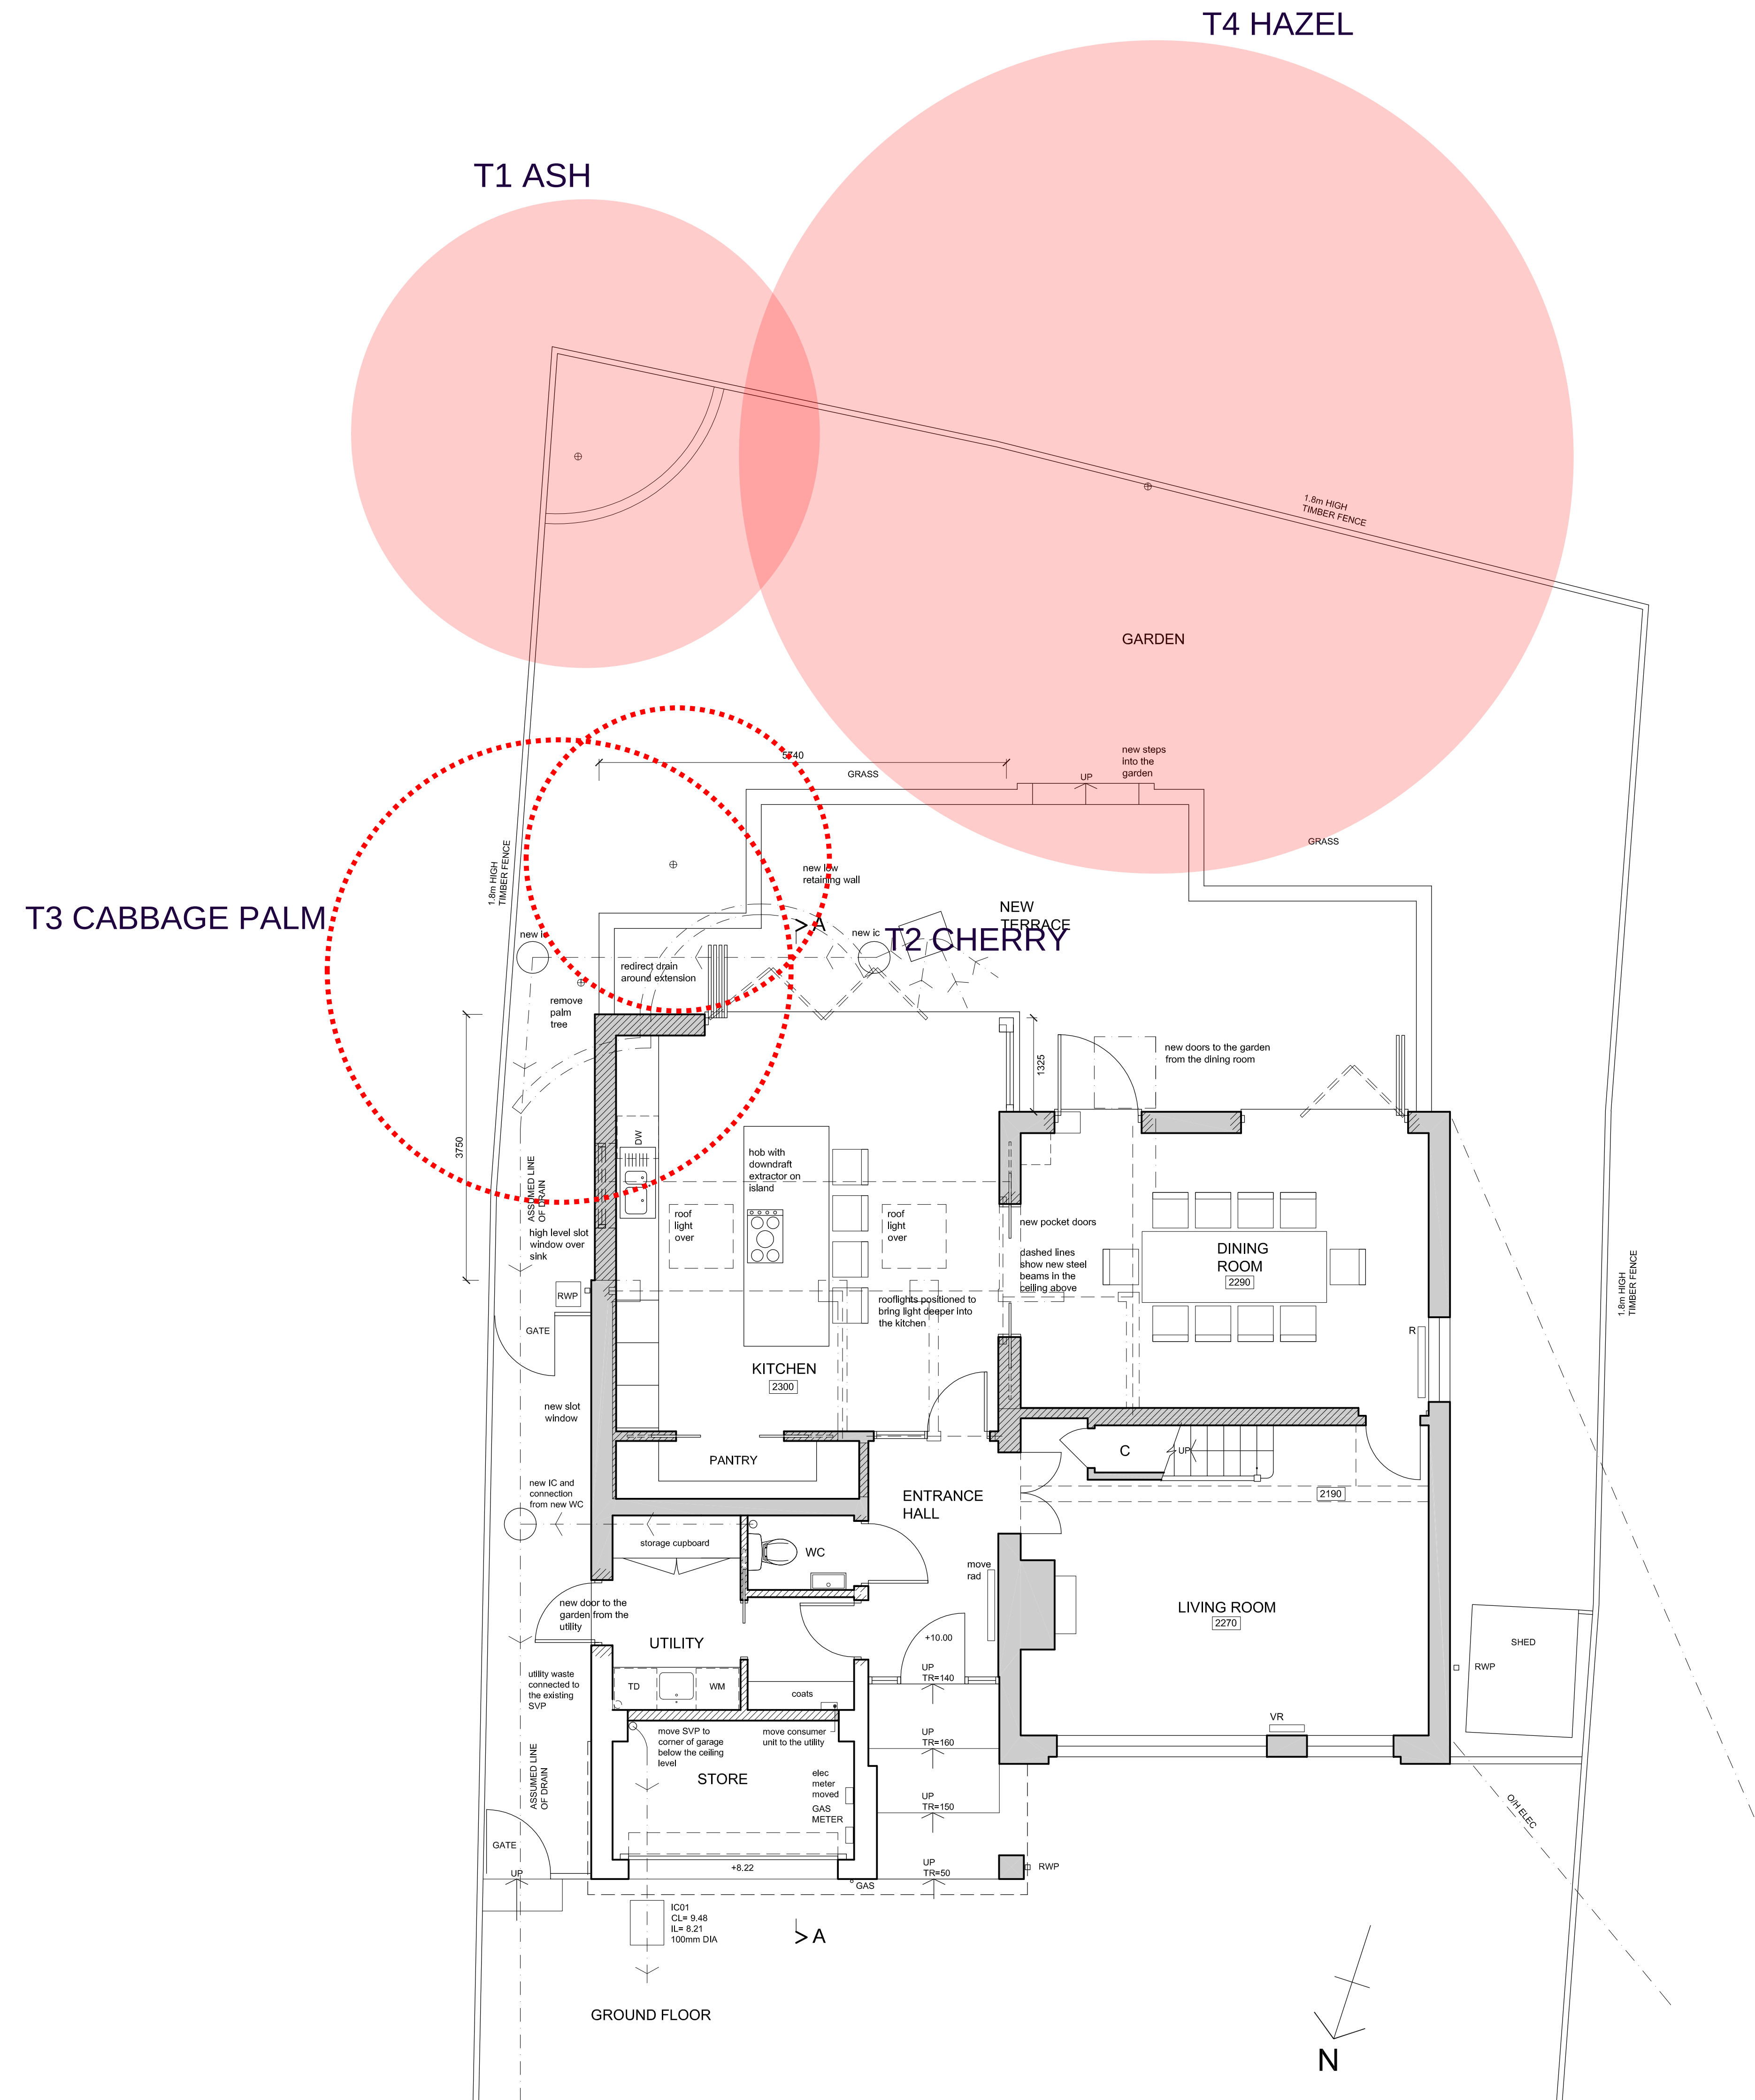

Sunstone
Design

ARCHITECTURAL
CONSULTANTS

T 01962 713873
E studio@sunstonedesign.co.uk
A The Garden House, Highbridge
Road, Twyford Moors SO21 1RL

35 MORTIMERS LANE
FAIR OAK

PROPOSED GROUND
FLOOR - TREE PLAN

JOB NO: 05_25 JULY 2026
SCALE: 1:50 @ A1, 1:100 @ A3

DRAWING NO: 06

draft