

Notes:


Do not scale from this drawing unless for the purposes of Local Planning - Authority Approval. Please verify that the information is correctly printed to scale by checking the control bar.

This drawing must be read in conjunction with all other contract drawings and documentation. It is the contractors responsibility to ensure full compliance with the Building Regulations. Any discrepancies to be reported immediately. If in doubt, ask.

This drawing is copyright of Hebden Design Studio Ltd © 2026 and shall not be reproduced nor used for any other purpose without written permission. All rights reserved.

DRAFT

Rev Date Description

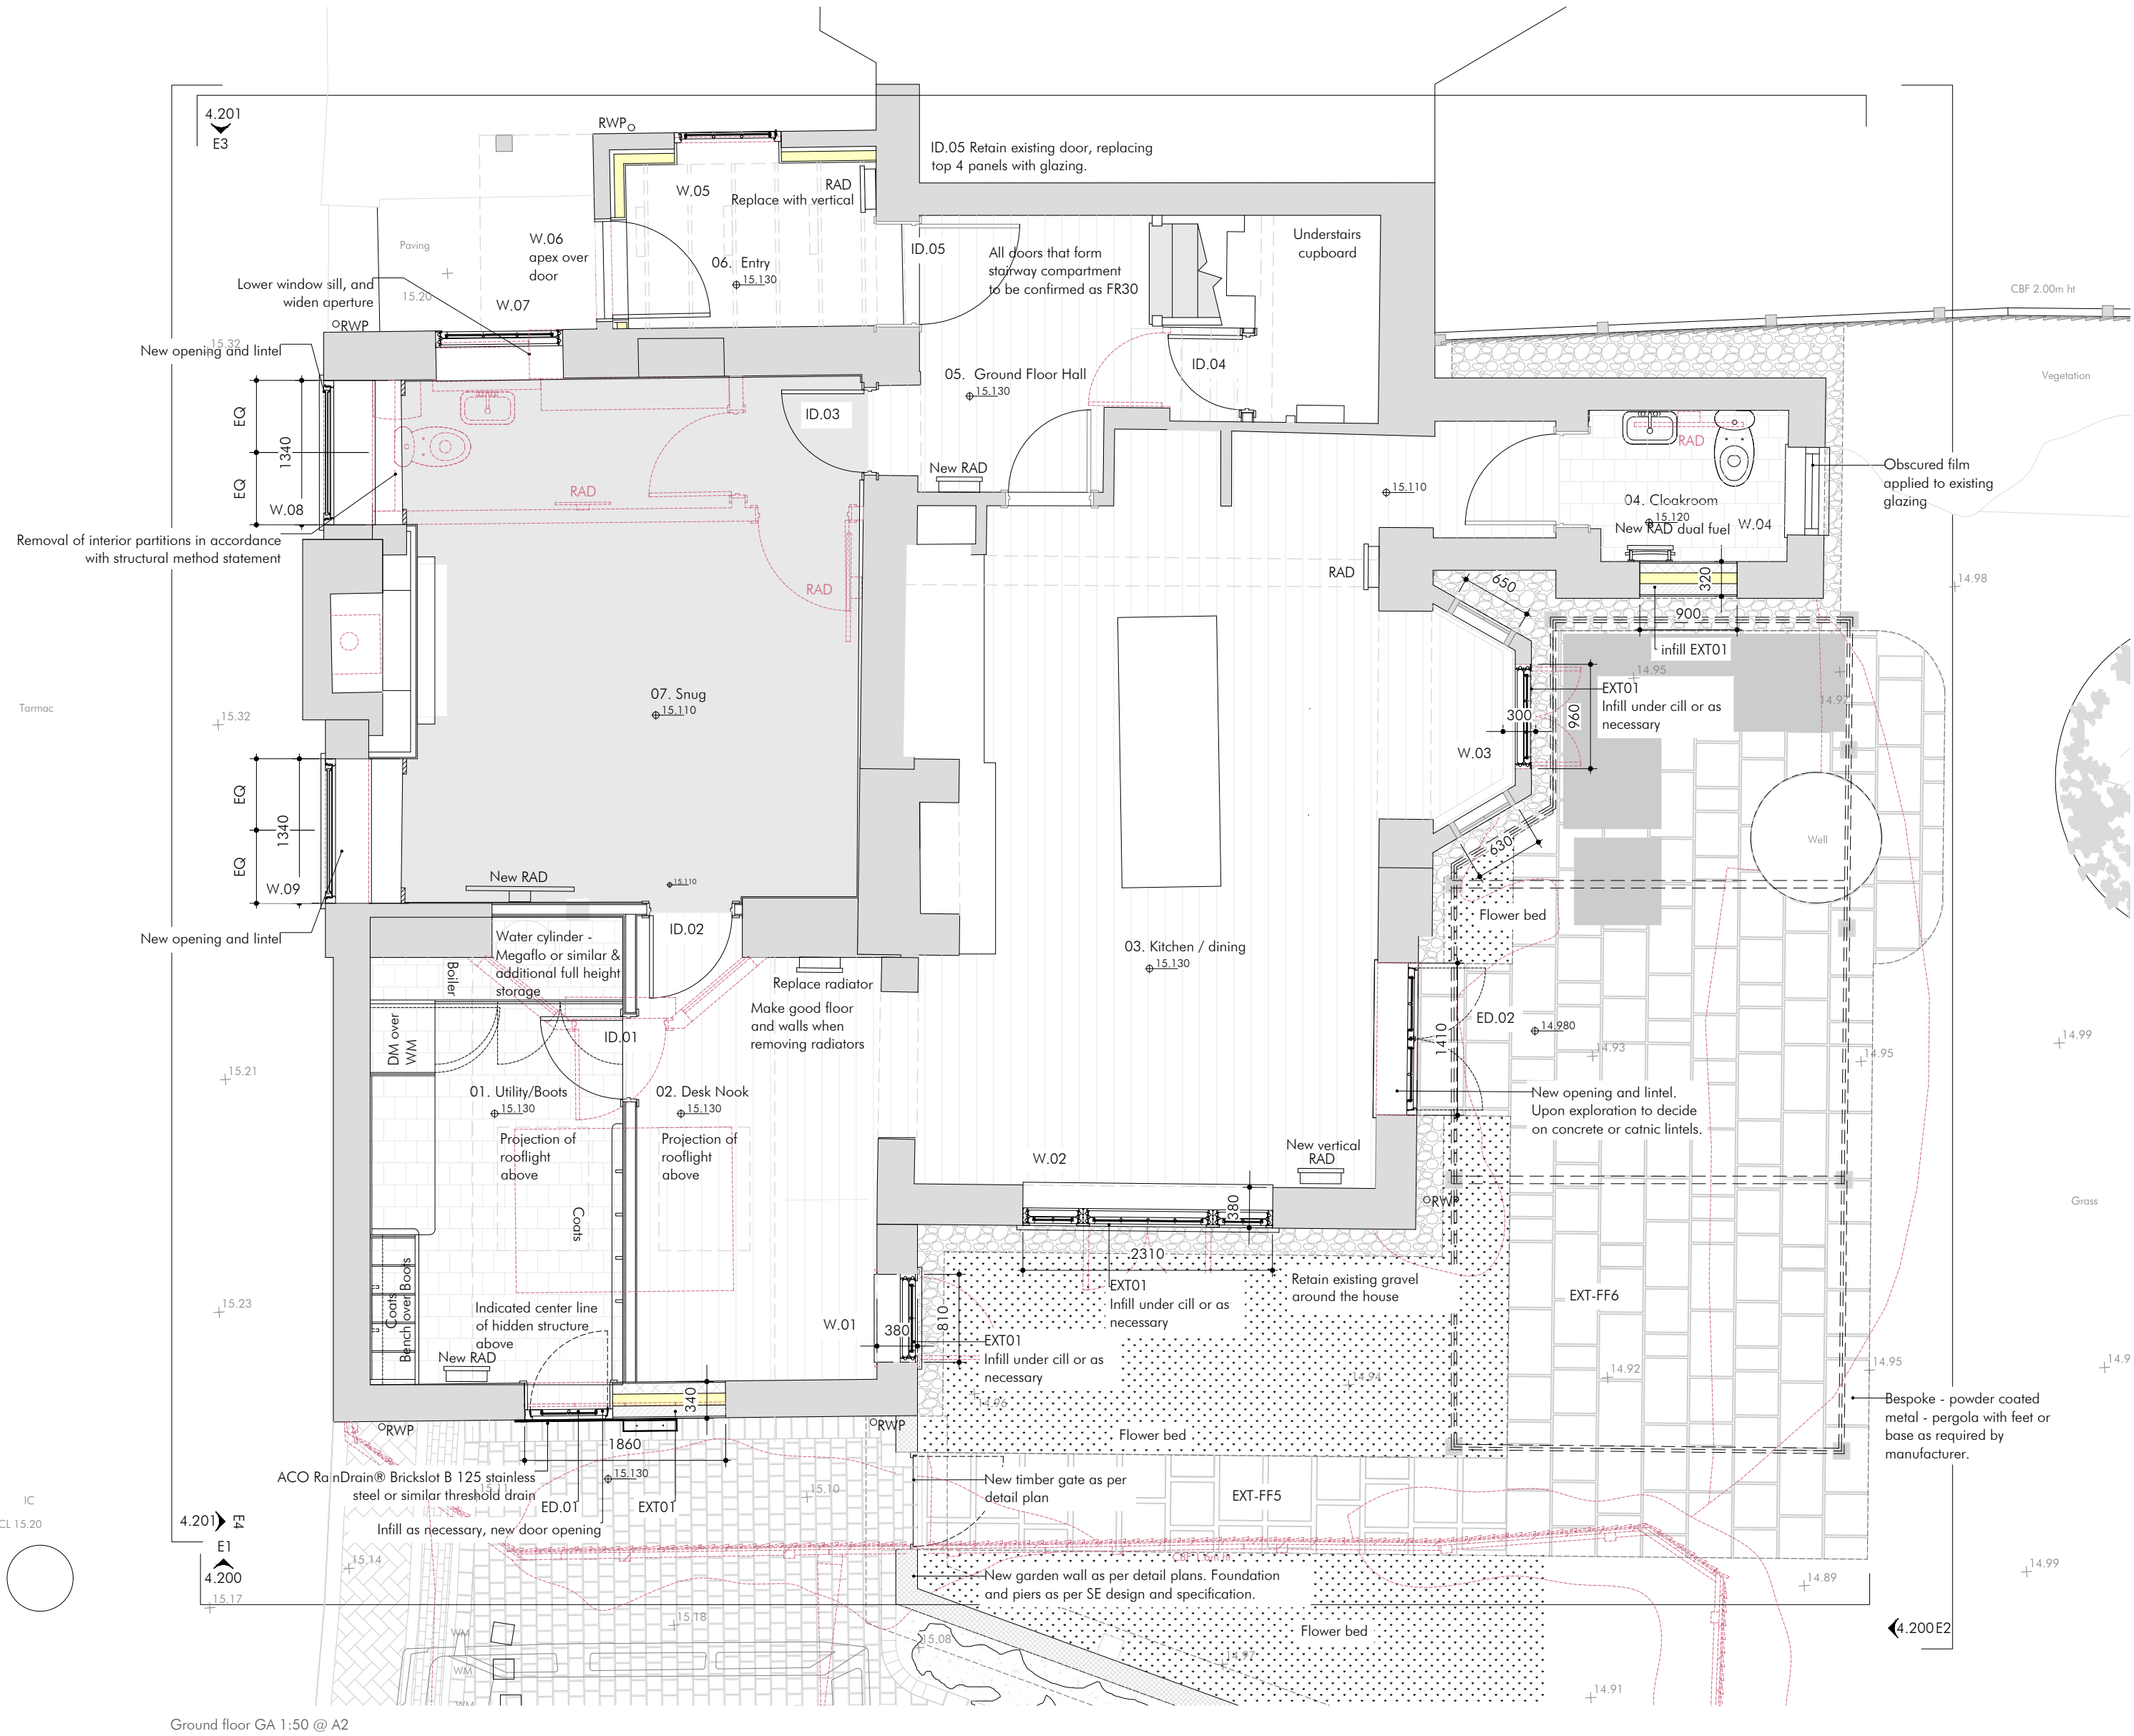


Ground floor GA 1:50 @ A2

Wall Schedule

EXTERIOR

- EXT01 - Standard Masonry Wall - variable thickness 302.5-375mm
- 15mm Render - Cement based
- 102.5mm Brickwork
- Variable mm Full fill insulation to allow for even surfaces internally and a 10mm recess on the outside - Knauf DriTherm cavity slab 32 or similar
- 100mm Blockwork
- 15 mm Plaster, skim and paint

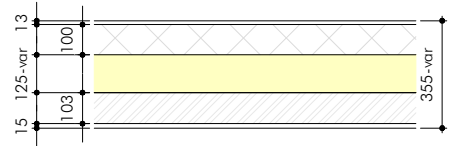

Hebden design studio

The Studio @ Lavant House
West Lavant, Chichester
PO18 9AB
01243 974969
hello@hebdendesignstudio.com
www.hebdendesignstudio.com

1:50 0mm 0.5m 1m 2.5m

Drawing No.

4.100

Current Revision

00

Drawing
Ground Floor GA

Project
South House - Hamble Le Rice

Project No. 2509 Scale 1:50 @ A2