


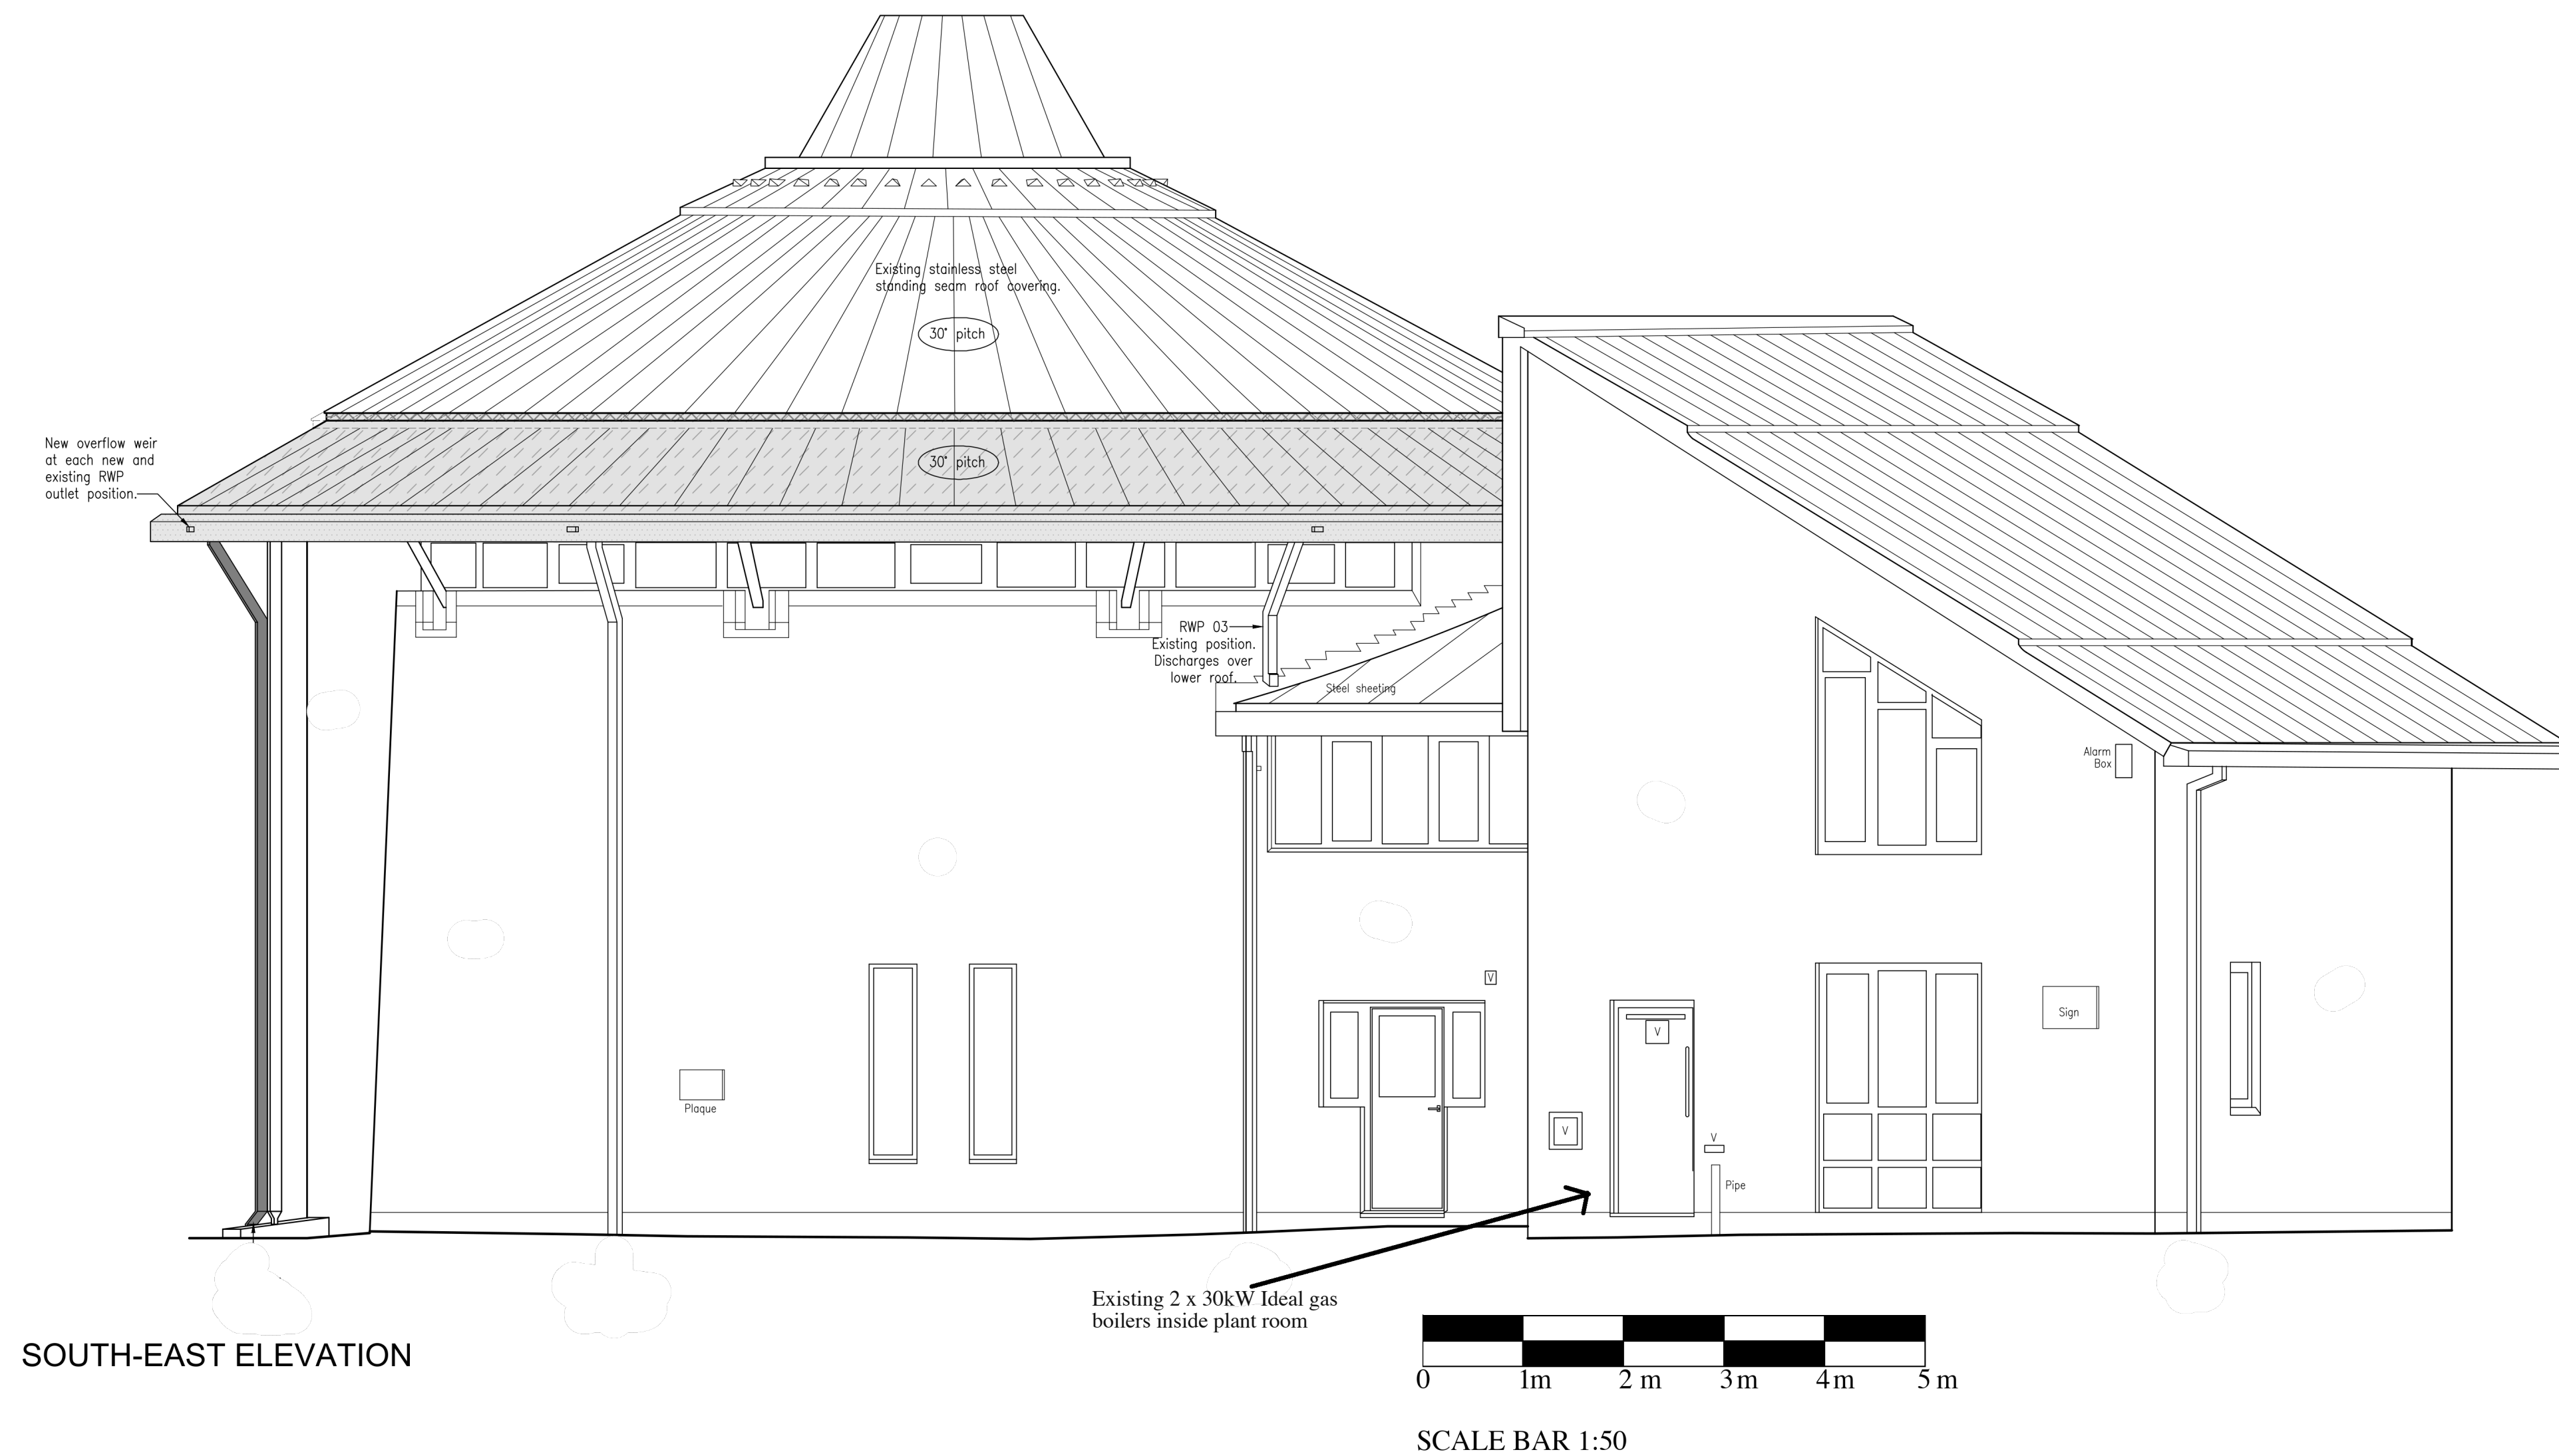

St Lukes Church,
St Lukes Close,
Hedge End,
SO30 2US

Scale 1:50 when printed
on A1

03/09/2026

Existing