
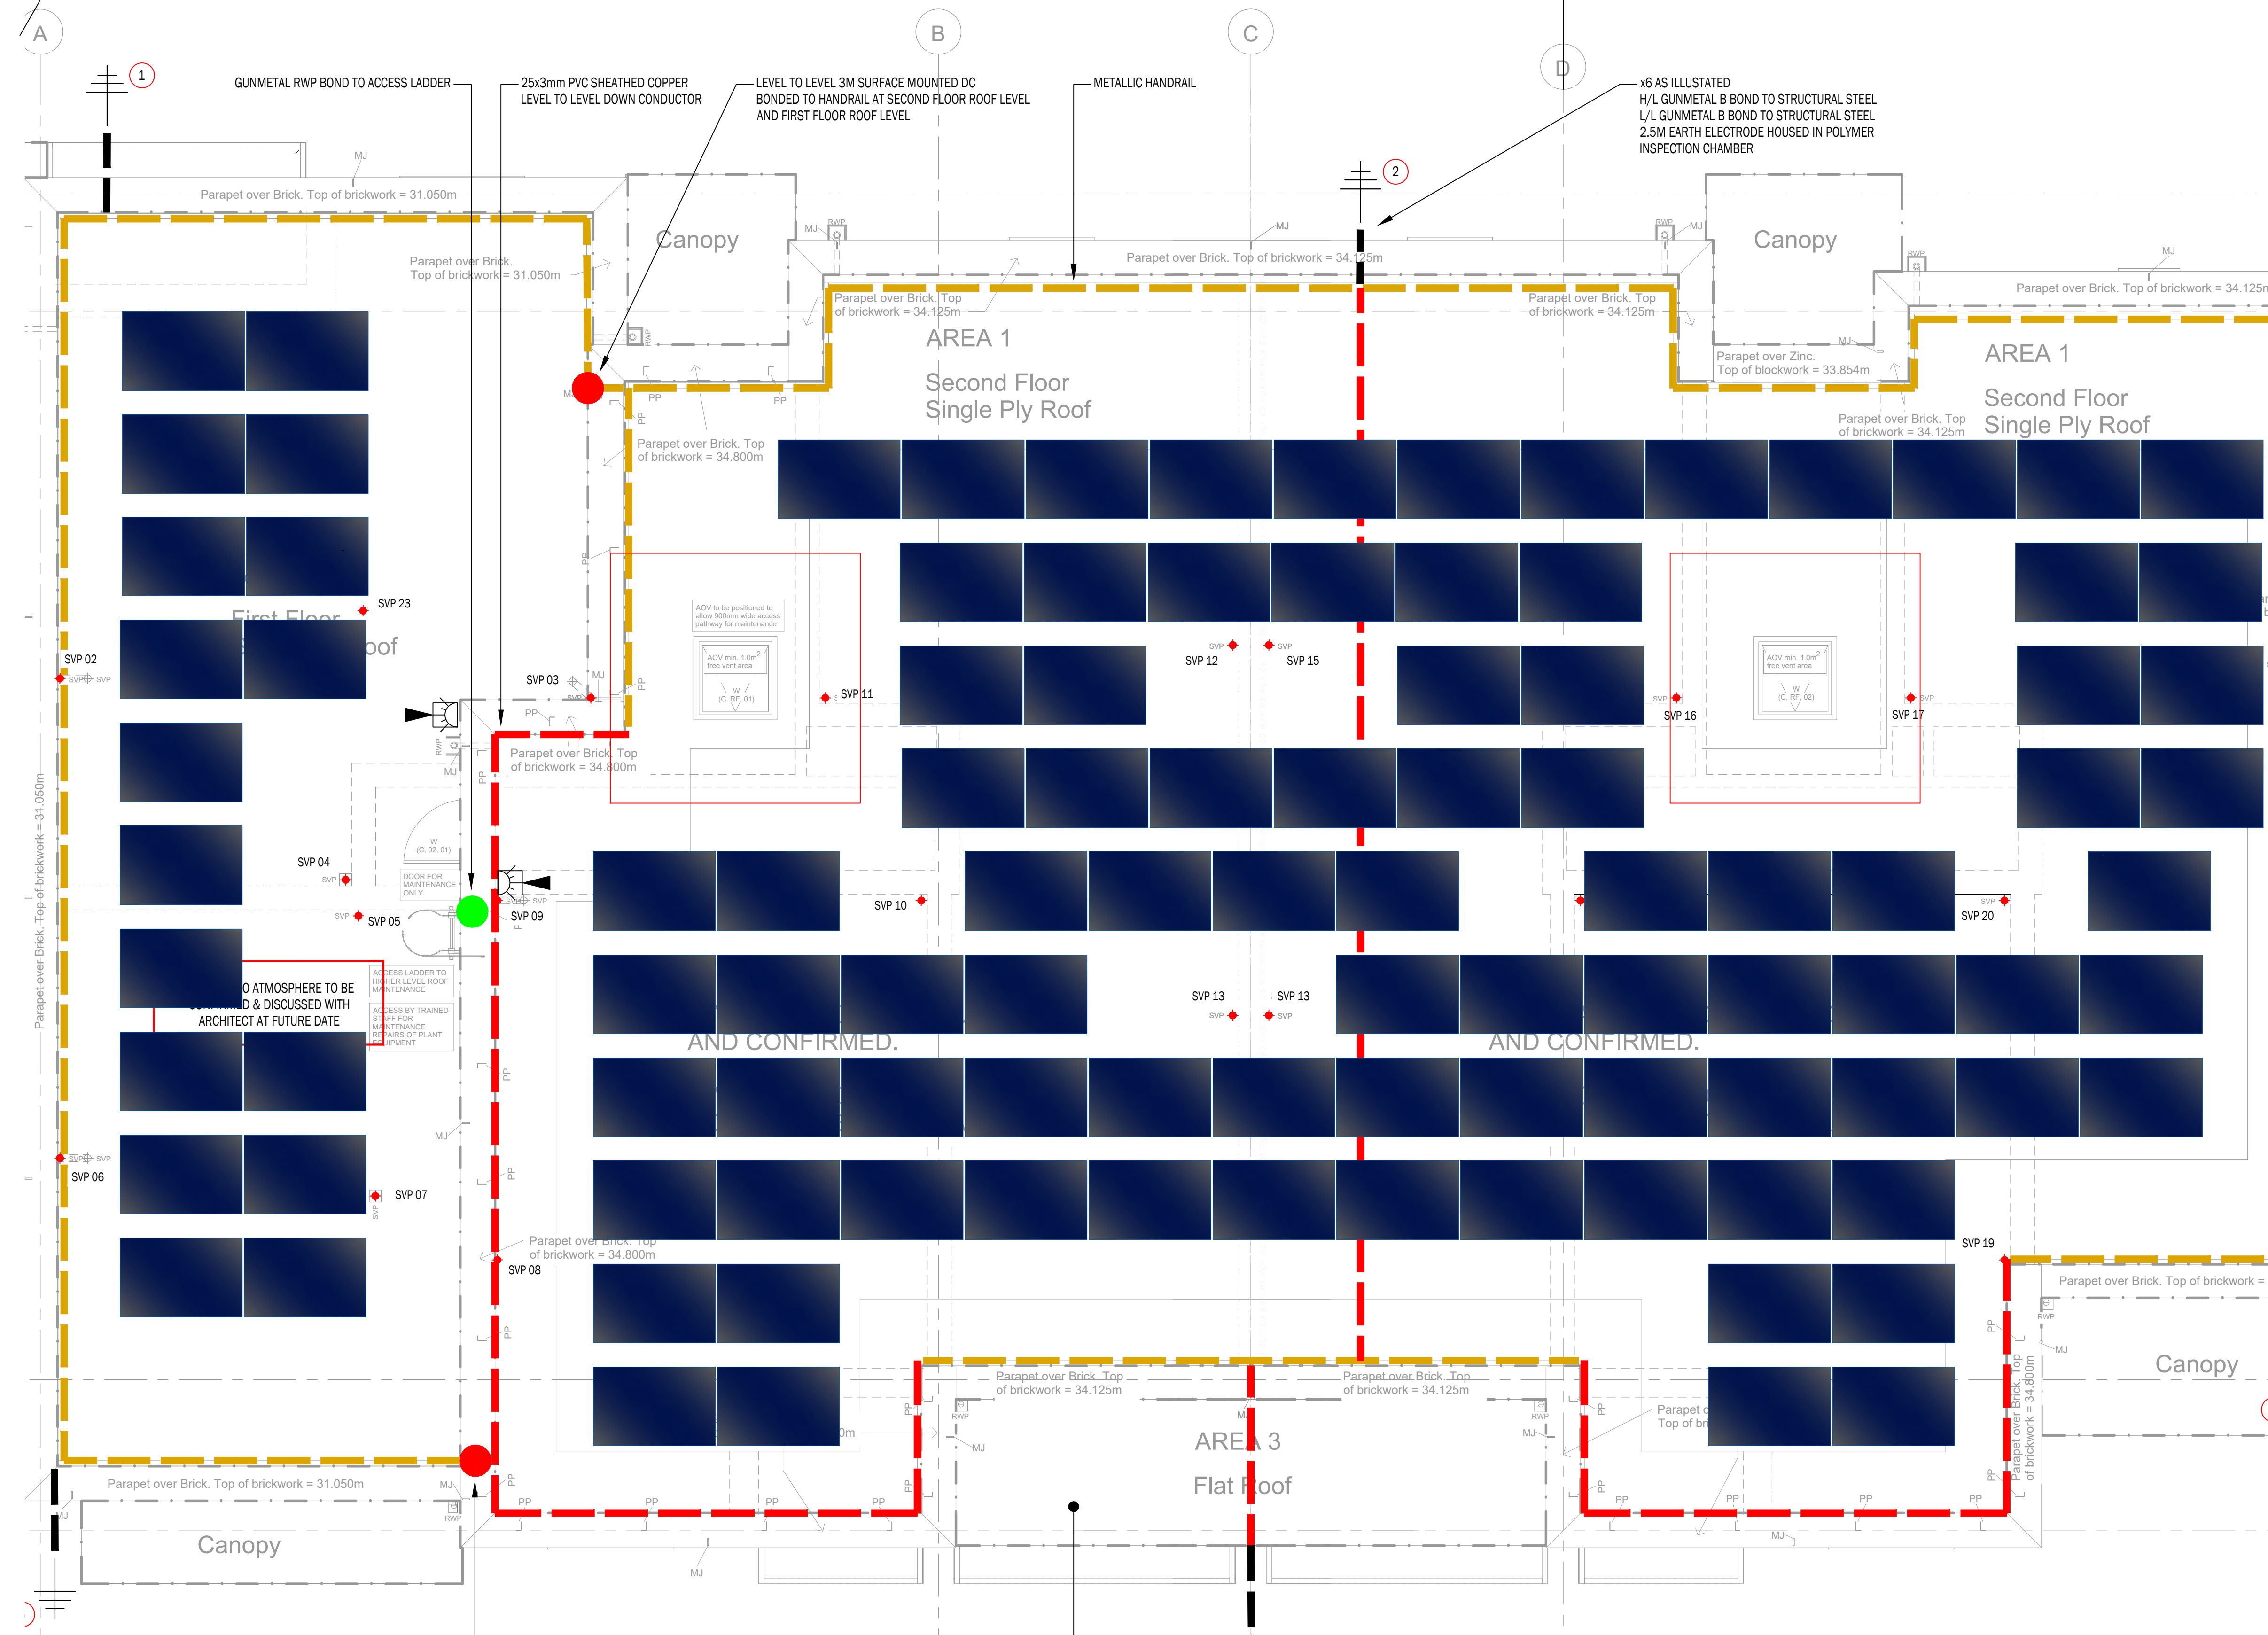


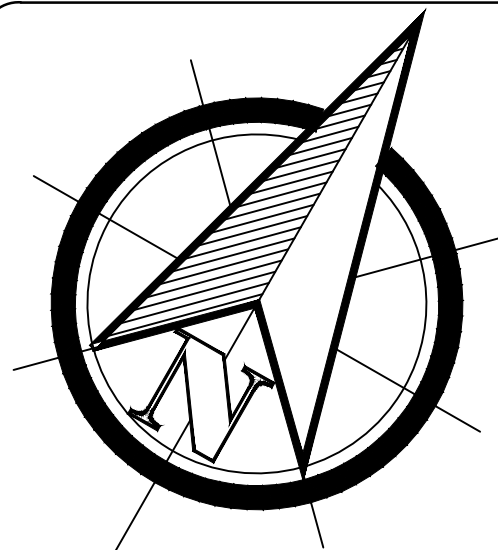

LEGEND

 DENOTES PV MODULE

TOTAL SYSTEM SUMMARY

ARRAY - 46.8KWP:
104 NO. 450W PANELS MOUNTED ON FLAT ROOF USING
VALKPRO+
GRID CONNECTED VIA:
Multiple Inverters

Rev	Description	Date	DB	CB

solmatix
Renewables

PROJECT	Queens View Netley	
TITLE	PV DESIGN PROPOSAL 46.80KWP (104 PANELS)	
DRAWING REF:	M2603011 -PV001-PV LAYOUT	
DRAWN BY:	RH	CHECKED BY:
1st ISSUE DRAWN:	19/06/2026	CURRENT REVISION:
		Q8